Responsibility is not accepted for errors made by others in scaling from this drawing.
All construction information should be taken from figured dimensions only.

0mm 50mm 100mm

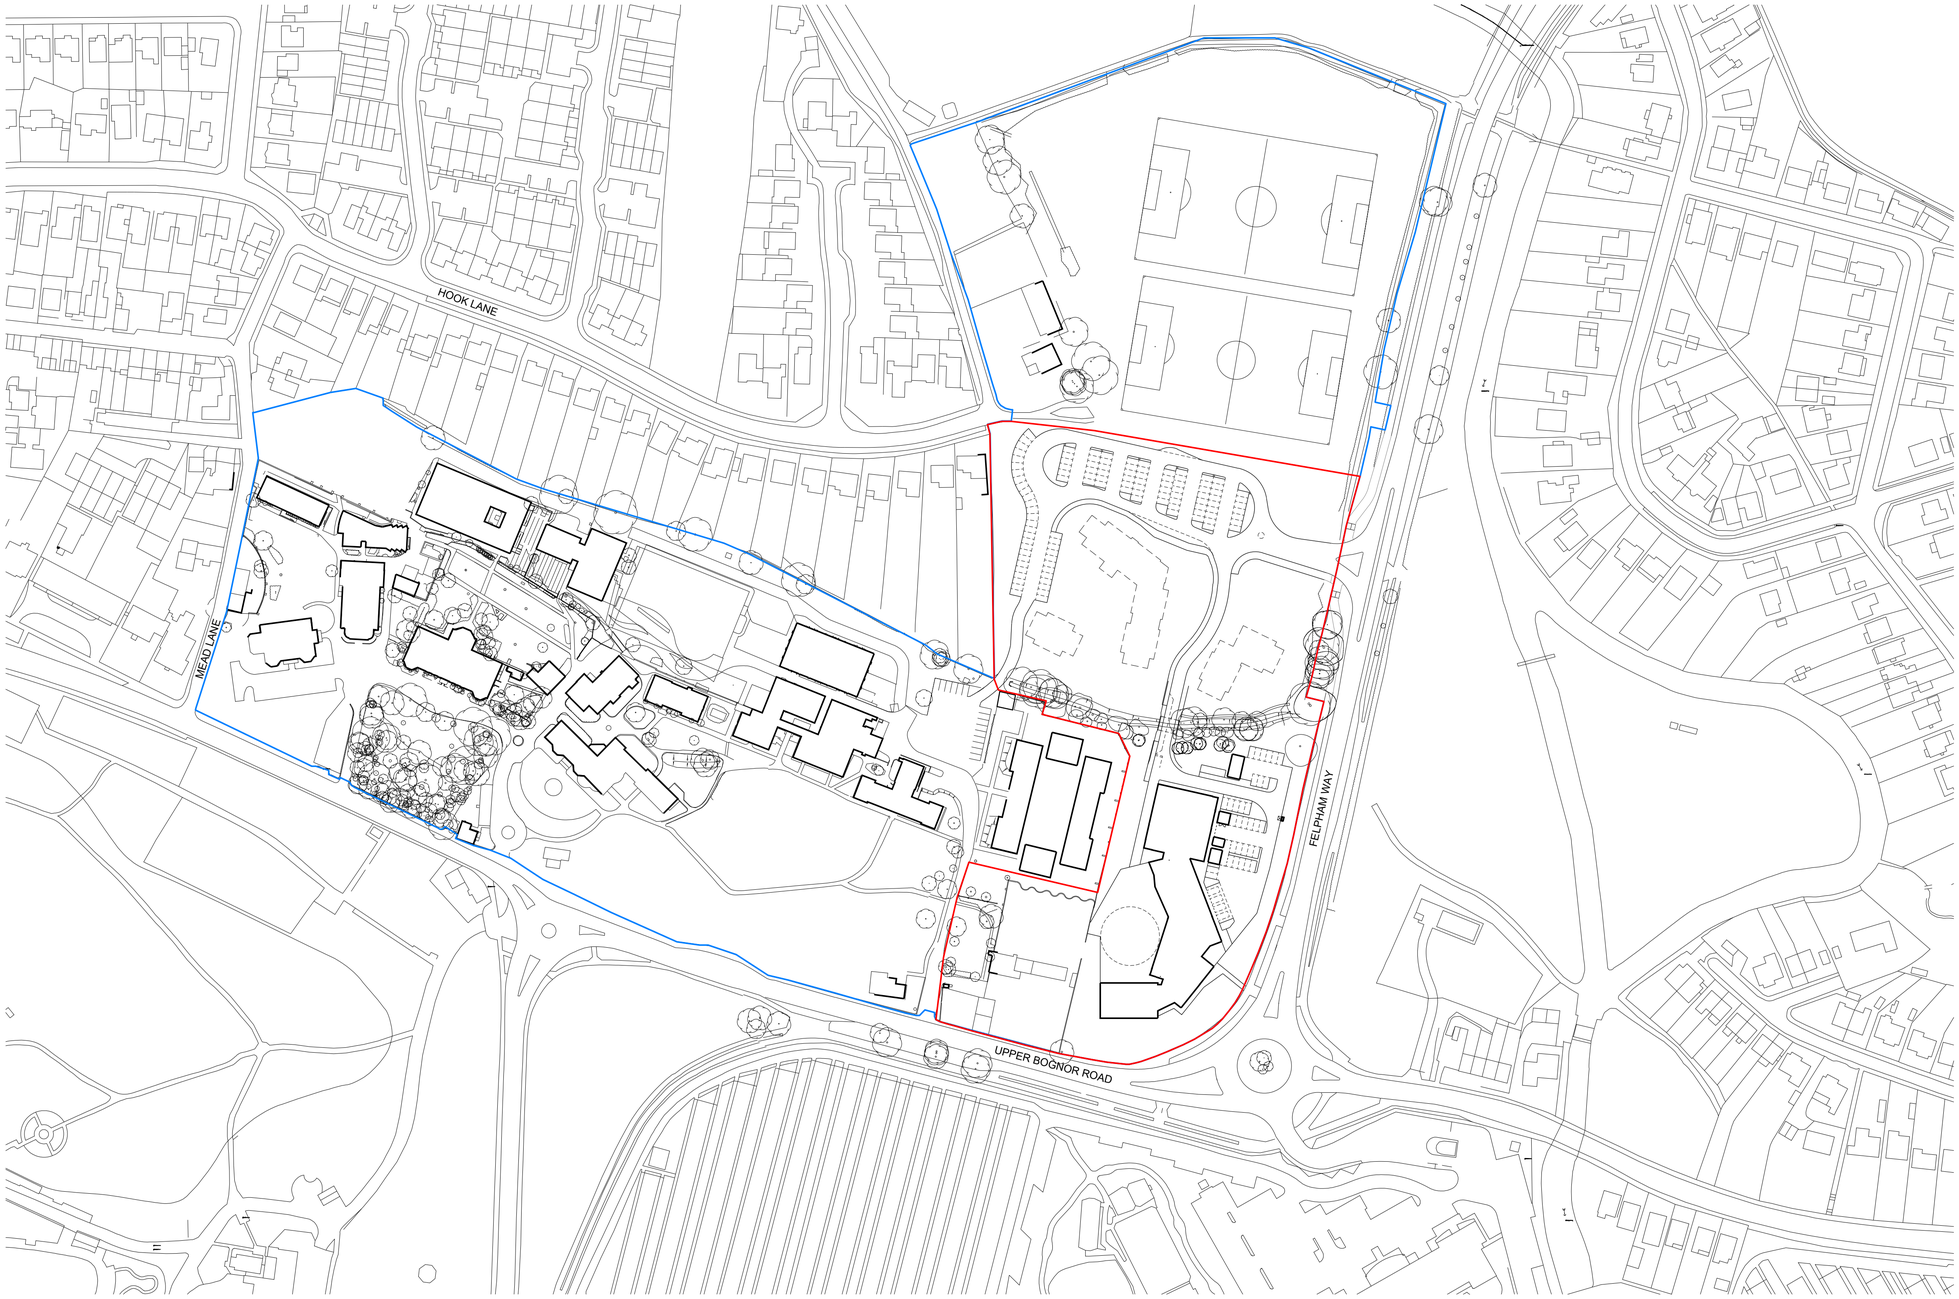

N

0m 12.5m 25m 62.5m 125m

Scale 1:1250

STATUS	REV	DATE	DESCRIPTION
S2	A	28/6/2018	PLANNING SUBMISSION

CLIENT
University of Chichester

REVISED BY
TR

CHECKED BY
DG

ORIGINATOR NO
50136

CONSULTANT
STRIDE TREGLOWN
www.stridetreglown.com
© Stride Treglown Limited 2016

PROJECT
Listed Wall Application

DRAWING TITLE
Red Line Plan

SUITABILITY STATUS
S2 SUITABLE FOR INFORMATION

SCALE
1:1250@A1

PROJECT | ORIGINATOR | ZONE | LEVEL | TYPE | ROLE | CLASSIFICATION | NUMBER
50136-AP_001

REVISION
A