



ITEM A ONE X SET OF BUILT UP INDIVIDUAL LETTERS TO BE FACE AND HALO ILLUMINATED. **HGL 6.3m**

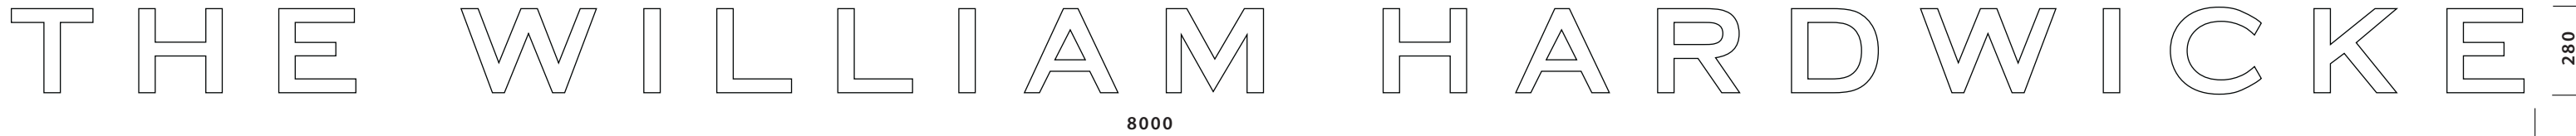


ITEM B ONE X SET OF SIGNWRITTEN LETTERS
DIRECTLEY ONTO PAINTED BAND. **HGL 6.3m**

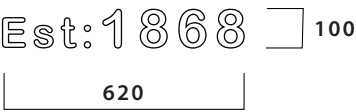


ITEM C ONE X SET OF RED NEON LETTERS **HGL 3.1m**




ITEM D ONE X REPLACEMENT
DOUBLE SIDED PANEL TO EXISTING
POST ILLUMINATED BY LINOLITES
HGL 3m

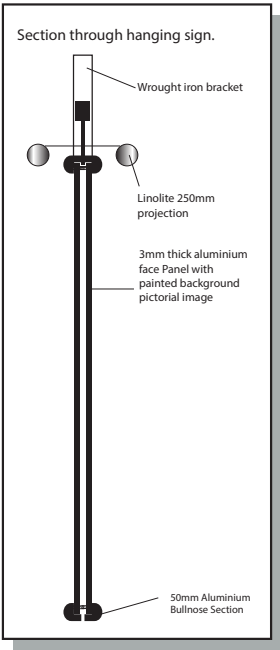

ITEM E TWO X SETS OF SIGNWRITTEN
AMENITY WORDING DIRECTLY
ONTO BUILDING. **HGL 1.4m**

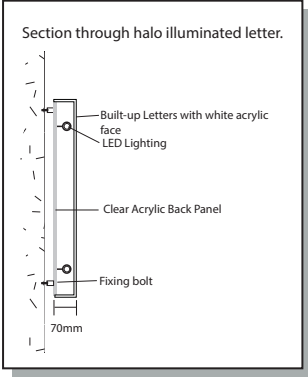


ITEM G ONE FEATURE LANTERN
TO ENTRANCE CANOPY **HGL 3.1m**

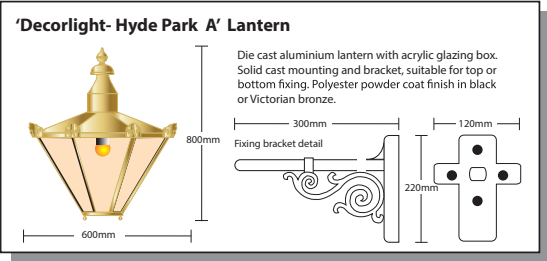

ITEM H SIX UP/DOWN LIGHTS WITH
BRASS FINISH **HGL 2.6m**




ITEM i ONE POSTER CASE
HGL 1.4m

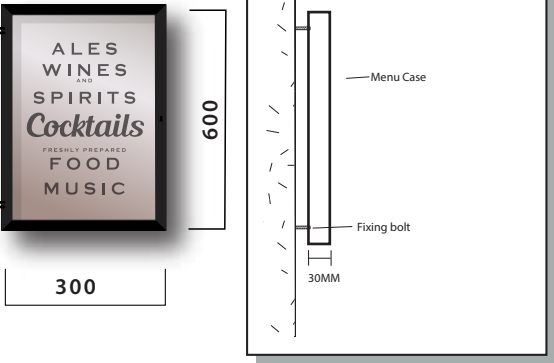

ITEM J SEVEN BULDING LIGHTS
HGL 6m



SIGN COLOURS:

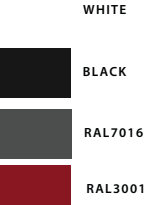


TYPEFACES:
Media gothic, Blenda script




THE WILLIAM HARDWICKE. Bognor. Star. 2.11.17. 11404-Signs4KB (AH 27.4.18)

PRINTED COLOURS MAY NOT SHOW TRUE REPRESENTATION THIS DRAWING SHOULD NOT BE REPRODUCED UNLESS BY EXPLICIT CONSENT SR SIGNS LIMITED: 0113 2798266 sales@sr-signs.co.uk

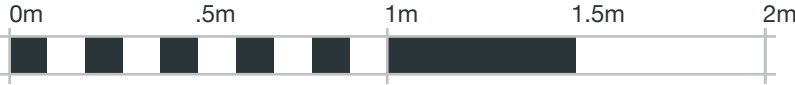

Scale 1:20 @ A3

PROPOSED ELEVATIONS

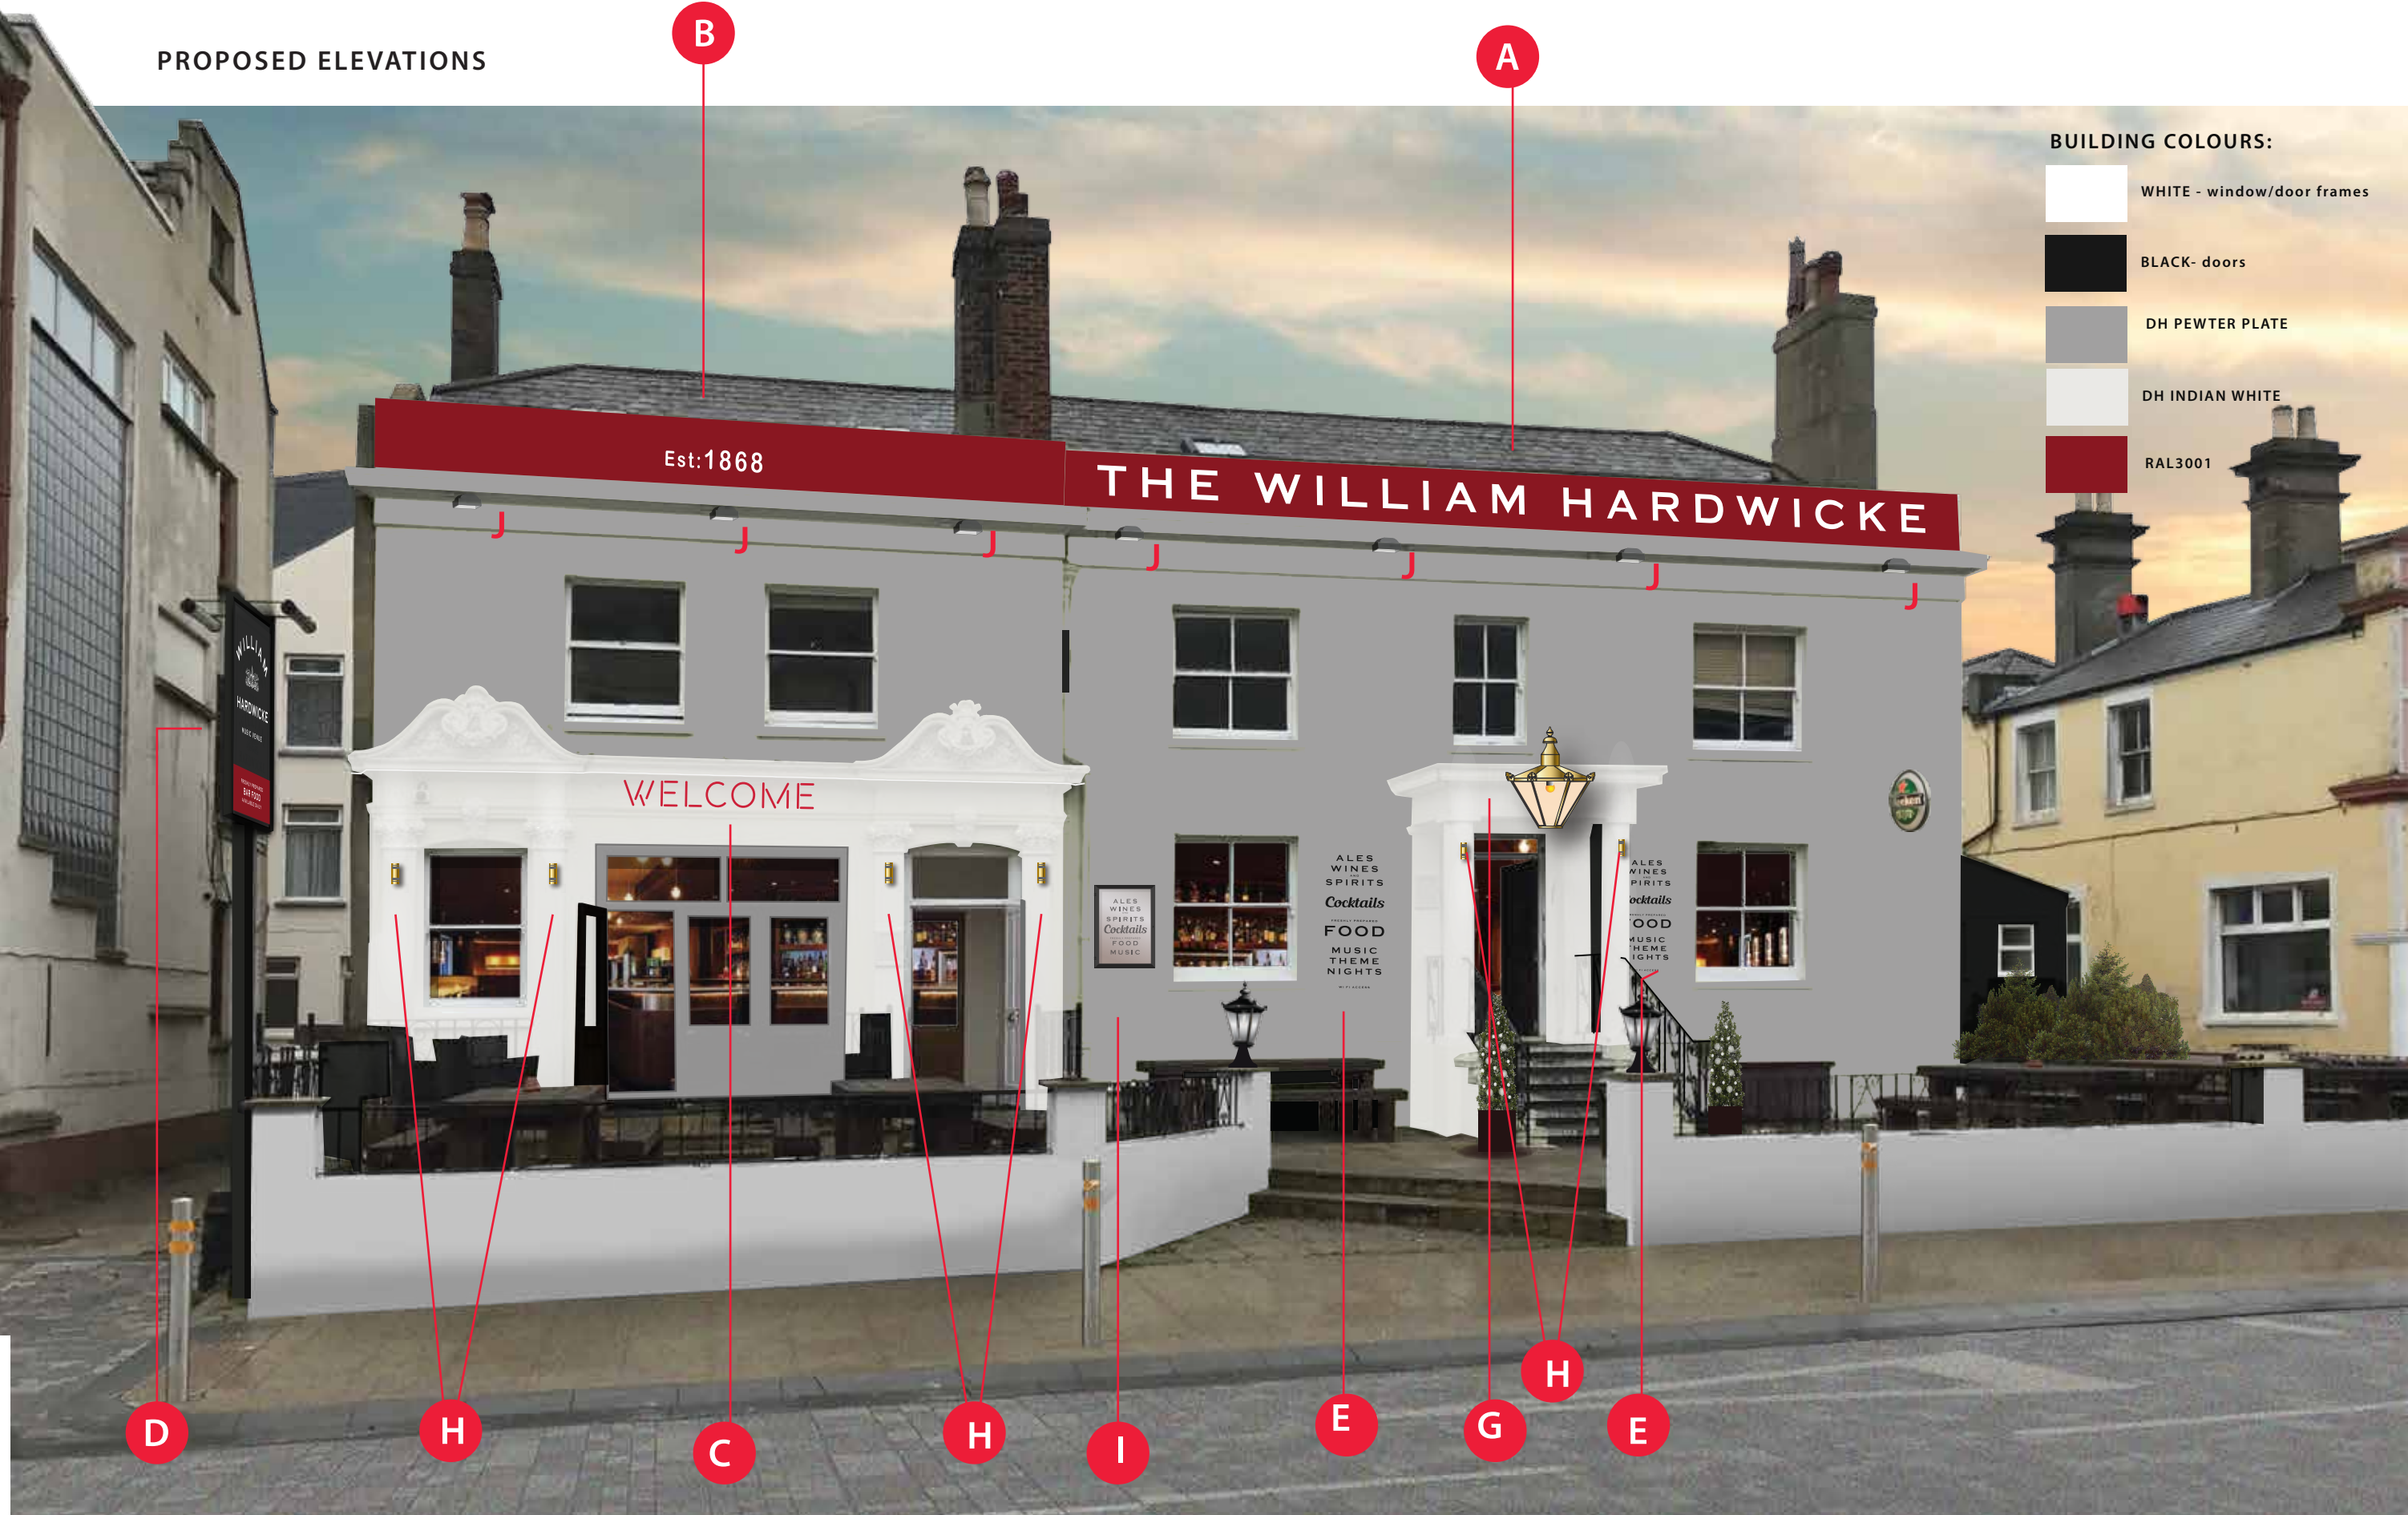

BUILDING COLOURS:

	WHITE - window/door frames
	BLACK- doors
	DH PEWTER PLATE
	DH INDIAN WHITE
	RAL3001

srsigns
Limited

THE WILLIAM HARDWICKE. Bognor. Star. 2.11.17. 11404-Scheme4KB (AH 27.4.18)

PRINTED COLOURS MAY NOT SHOW TRUE REPRESENTATION THIS DRAWING SHOULD NOT BE REPRODUCED UNLESS BY EXPLICIT CONSENT SR SIGNS LIMITED: 0113 2798266 sales@sr-signs.co.uk

EXISTING ELEVATIONS



