


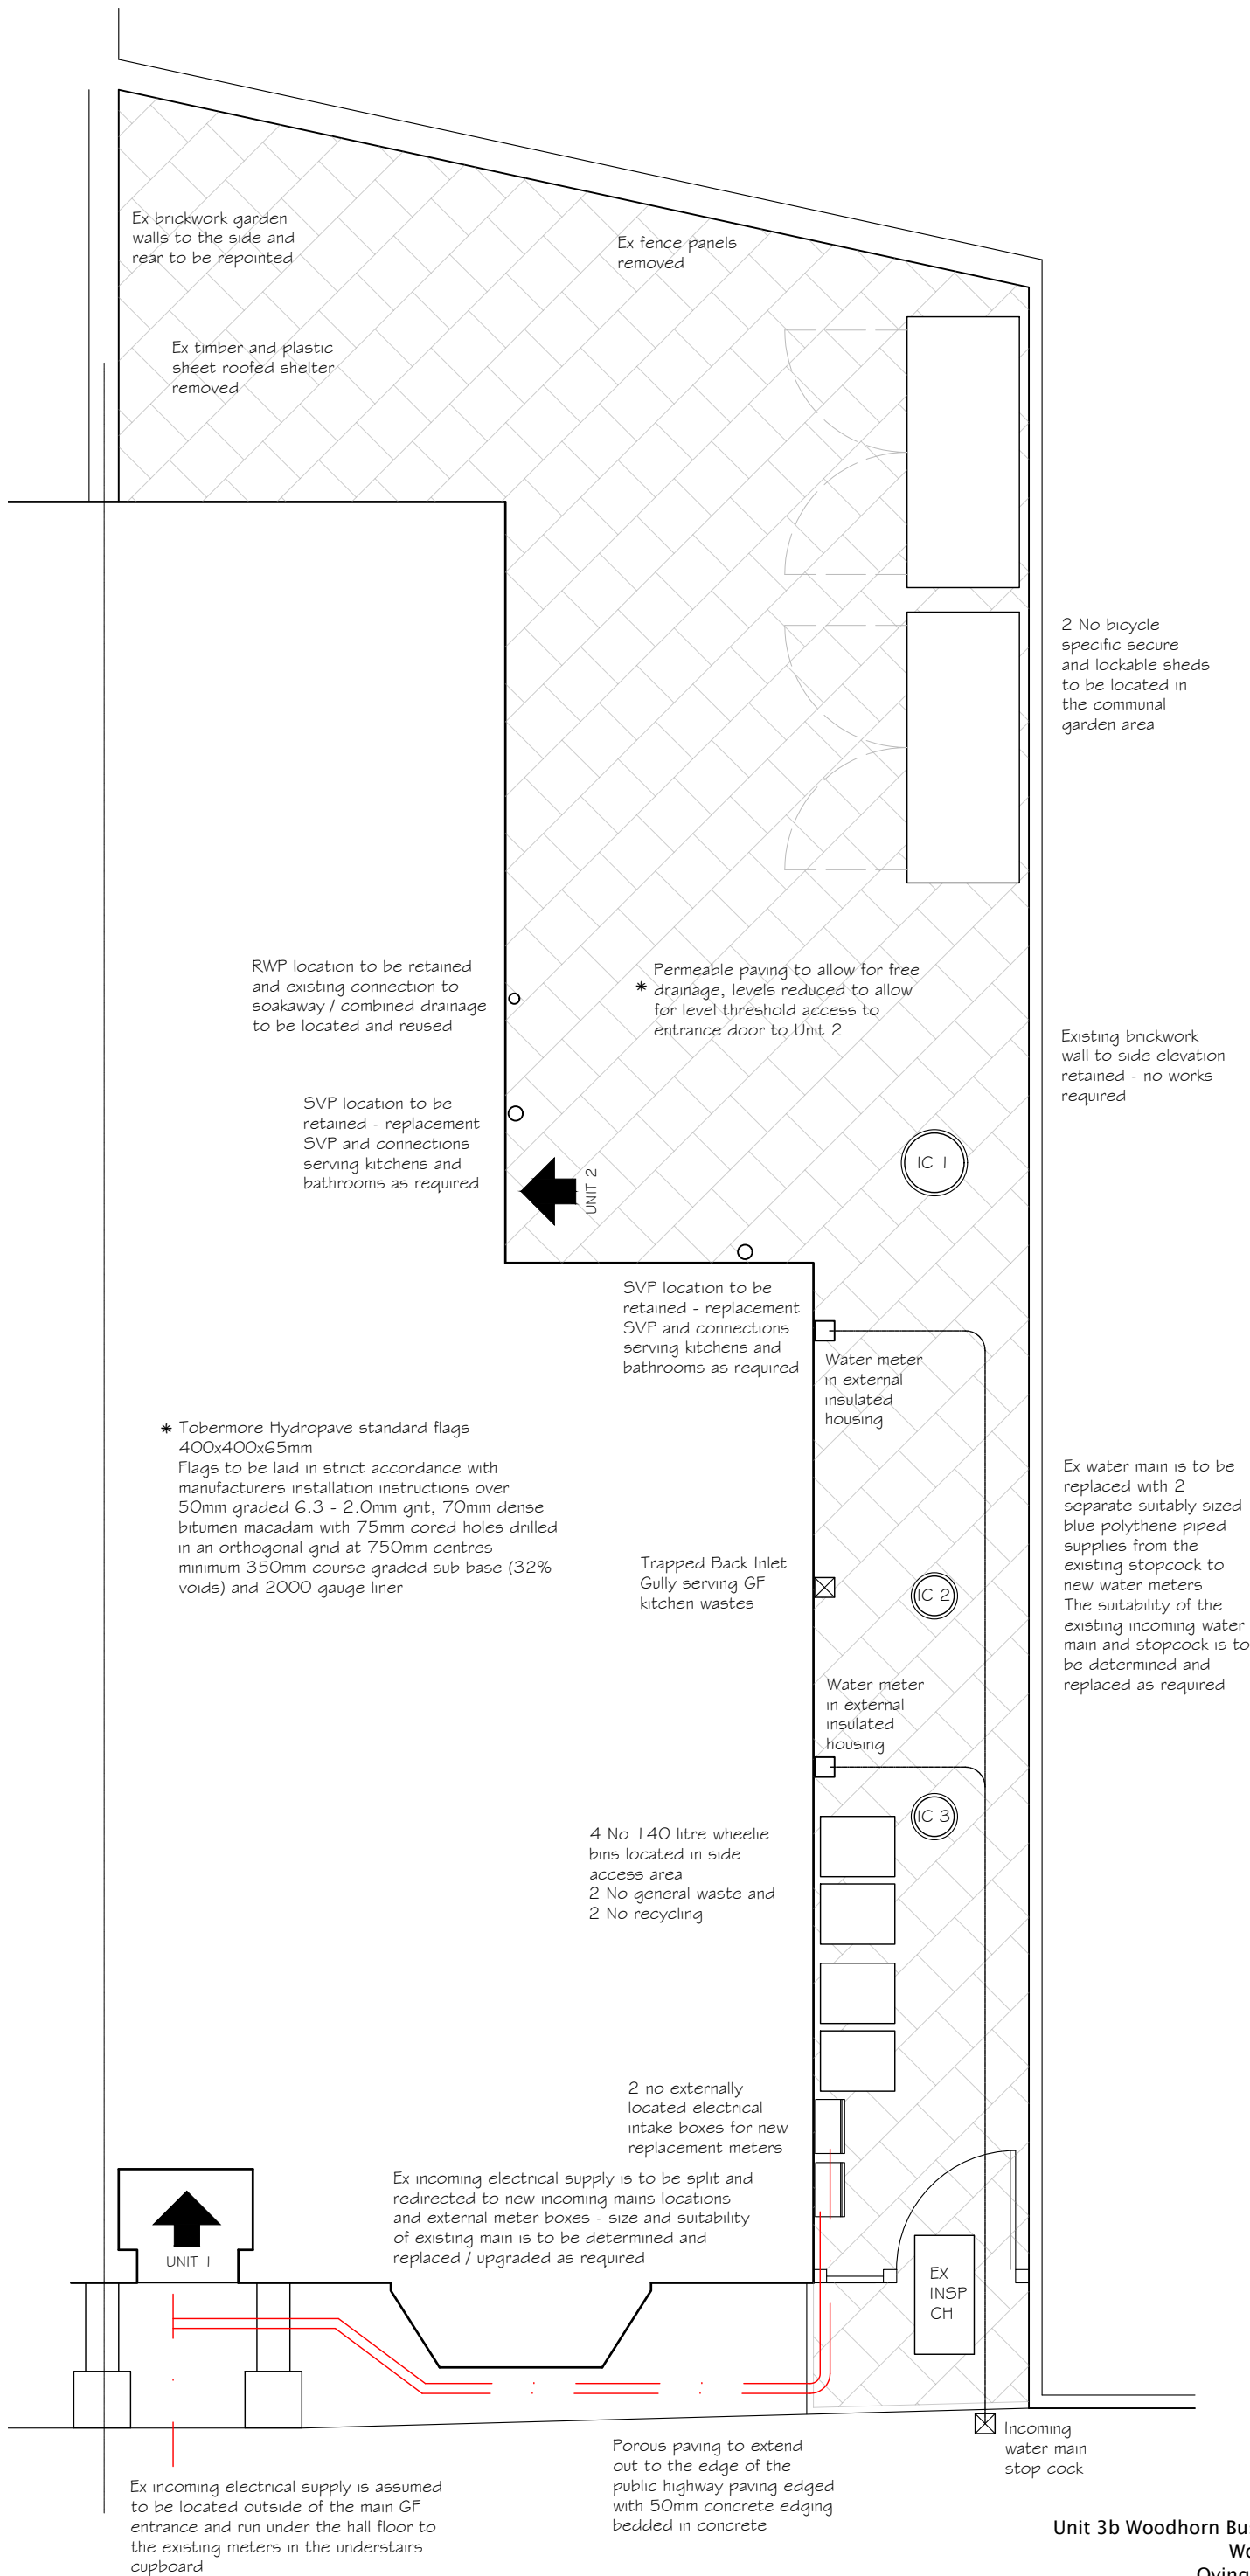

PROPOSED EXTERNAL WORKS

REV DESCRIPTION DATE

PROJECT
1 23 LONGFORD ROAD
BOGNOR REGIS
WEST SUSSEX

DRAWING TITLE
PROPOSED EXTERNAL LANDSCAPE
PLAN

CLIENT
ARUN DISTRICT COUNCIL

SCALE 1:50 @ A3 **DRAWN BY** MJW **DATE** MAY 19

DWG NO 830/LPO1 **REV./**

Unit 3b Woodhorn Business Centre
Woodhorn Lane
Oving Chichester
West Sussex PO20 2BX
Tel 01243 774764
www.sloaneandbrown.co.uk

