




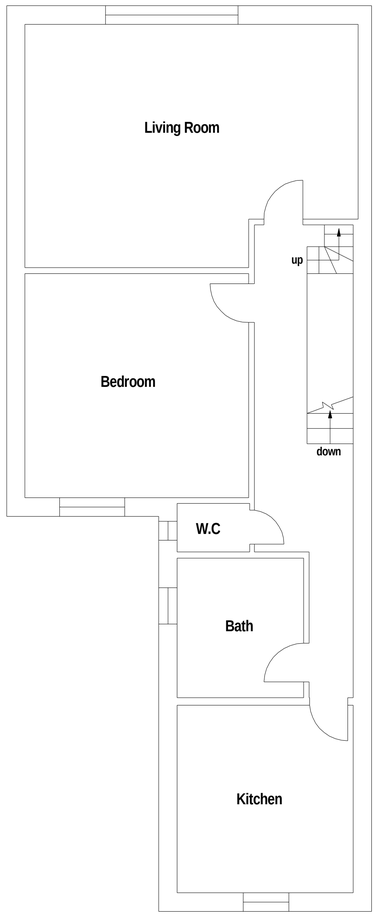

Existing First Floor Layout
Scale 1:50

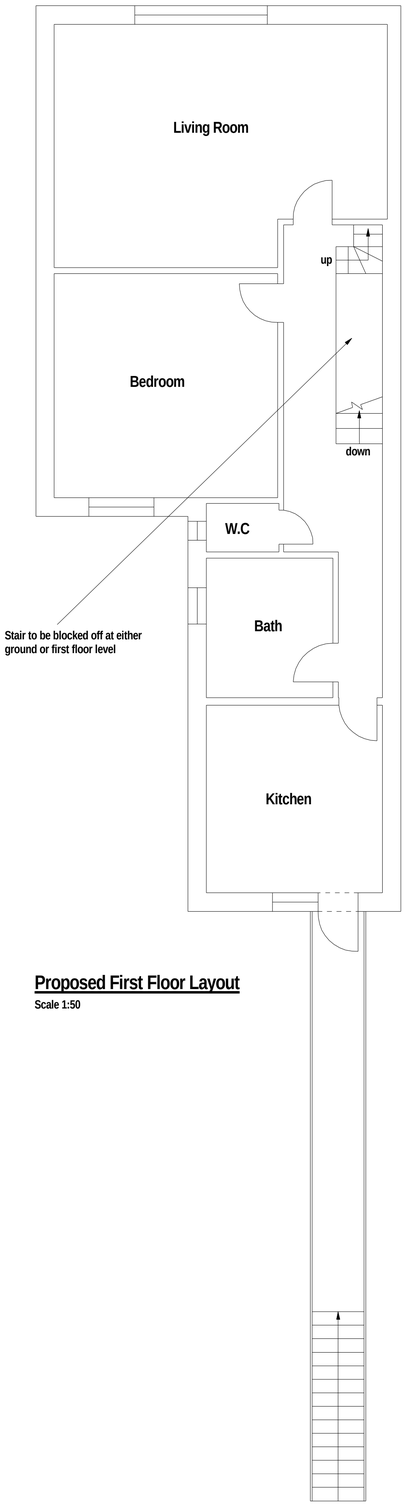


Proposed First Floor Layout
Scale 1:50

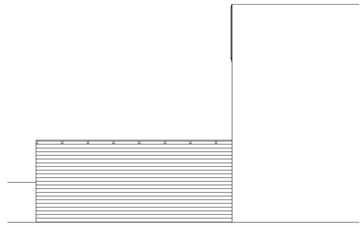


Existing East Elevation
Scale 1:100



Existing South Elevation
Scale 1:100

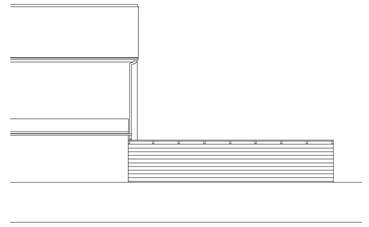


Existing West Elevation
Scale 1:100

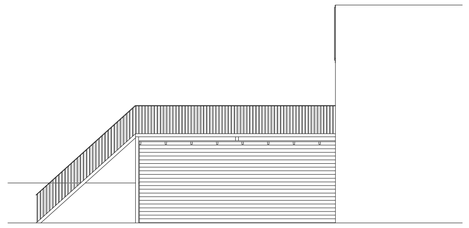


Proposed East Elevation
Scale 1:100




Proposed South Elevation
Scale 1:100

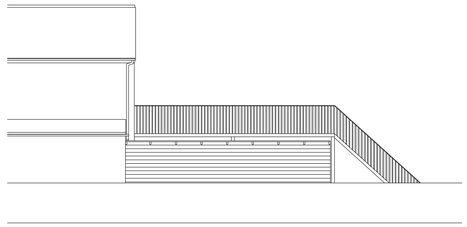

Proposed West Elevation
Scale 1:100

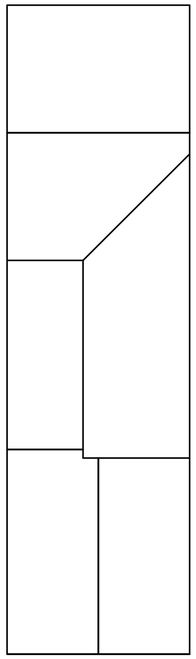

Existing Roof Plan
Scale 1:100

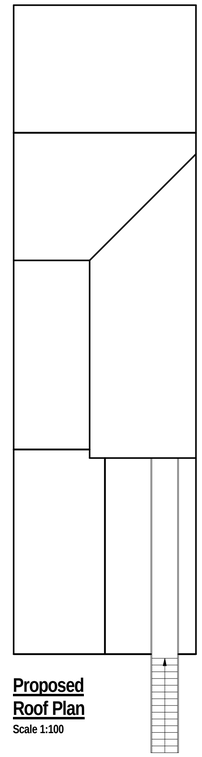

Proposed Roof Plan
Scale 1:100

0 1 2 3 4
Metres 1:50 @ A1

NOTES:

REVISIONS:

Sussex Building Plans

101 Felpham Way
Bognor Regis
West Sussex
PO22 8QB

Email: lee@sussexbuildingplans.co.uk
Tel: 01243 583715

© Copyright Sussex Building Plans 2012

DRAWING TITLE:
Existing & Proposed

JOB TITLE:
Proposed staircase to rear of property
21 Station Road
Bognor Regis
West Sussex
PO21 1QD

CLIENT:
Mr G Bigaj
21 Station Road
Bognor Regis
West Sussex
PO21 1QD

Scale: 1:50, 1:100

Date: 04/07/2012

DRG No. GB/PL/01

Rev. No.

PDF created with pdfFactory Pro trial version www.pdffactory.com