




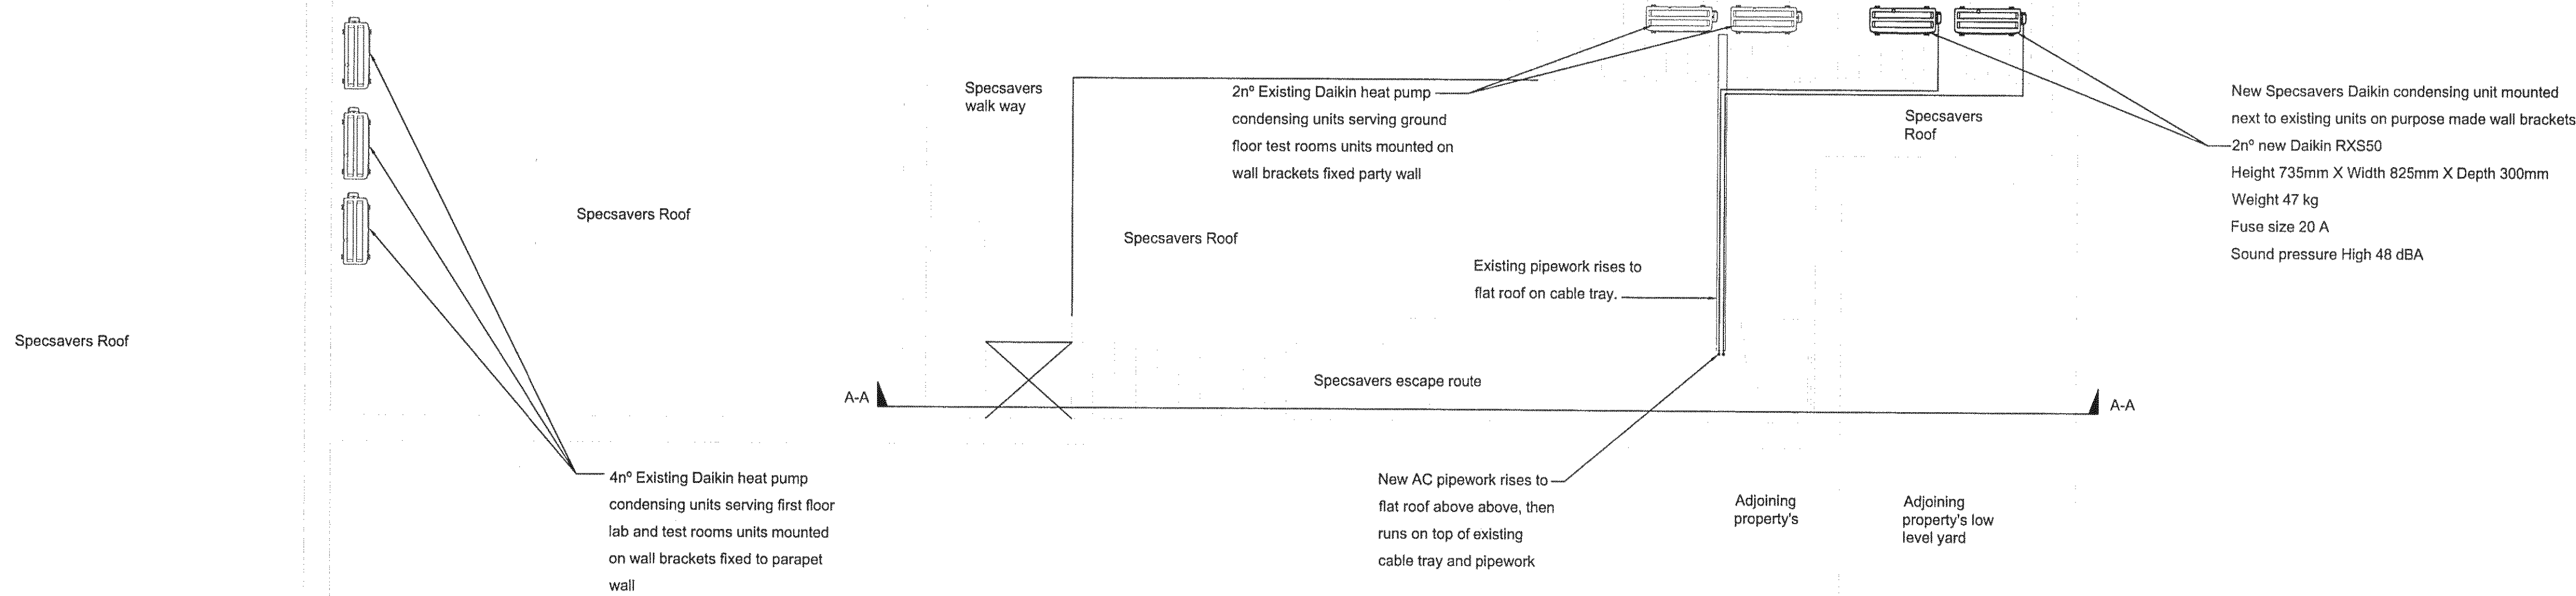

ROOF LAYOUT

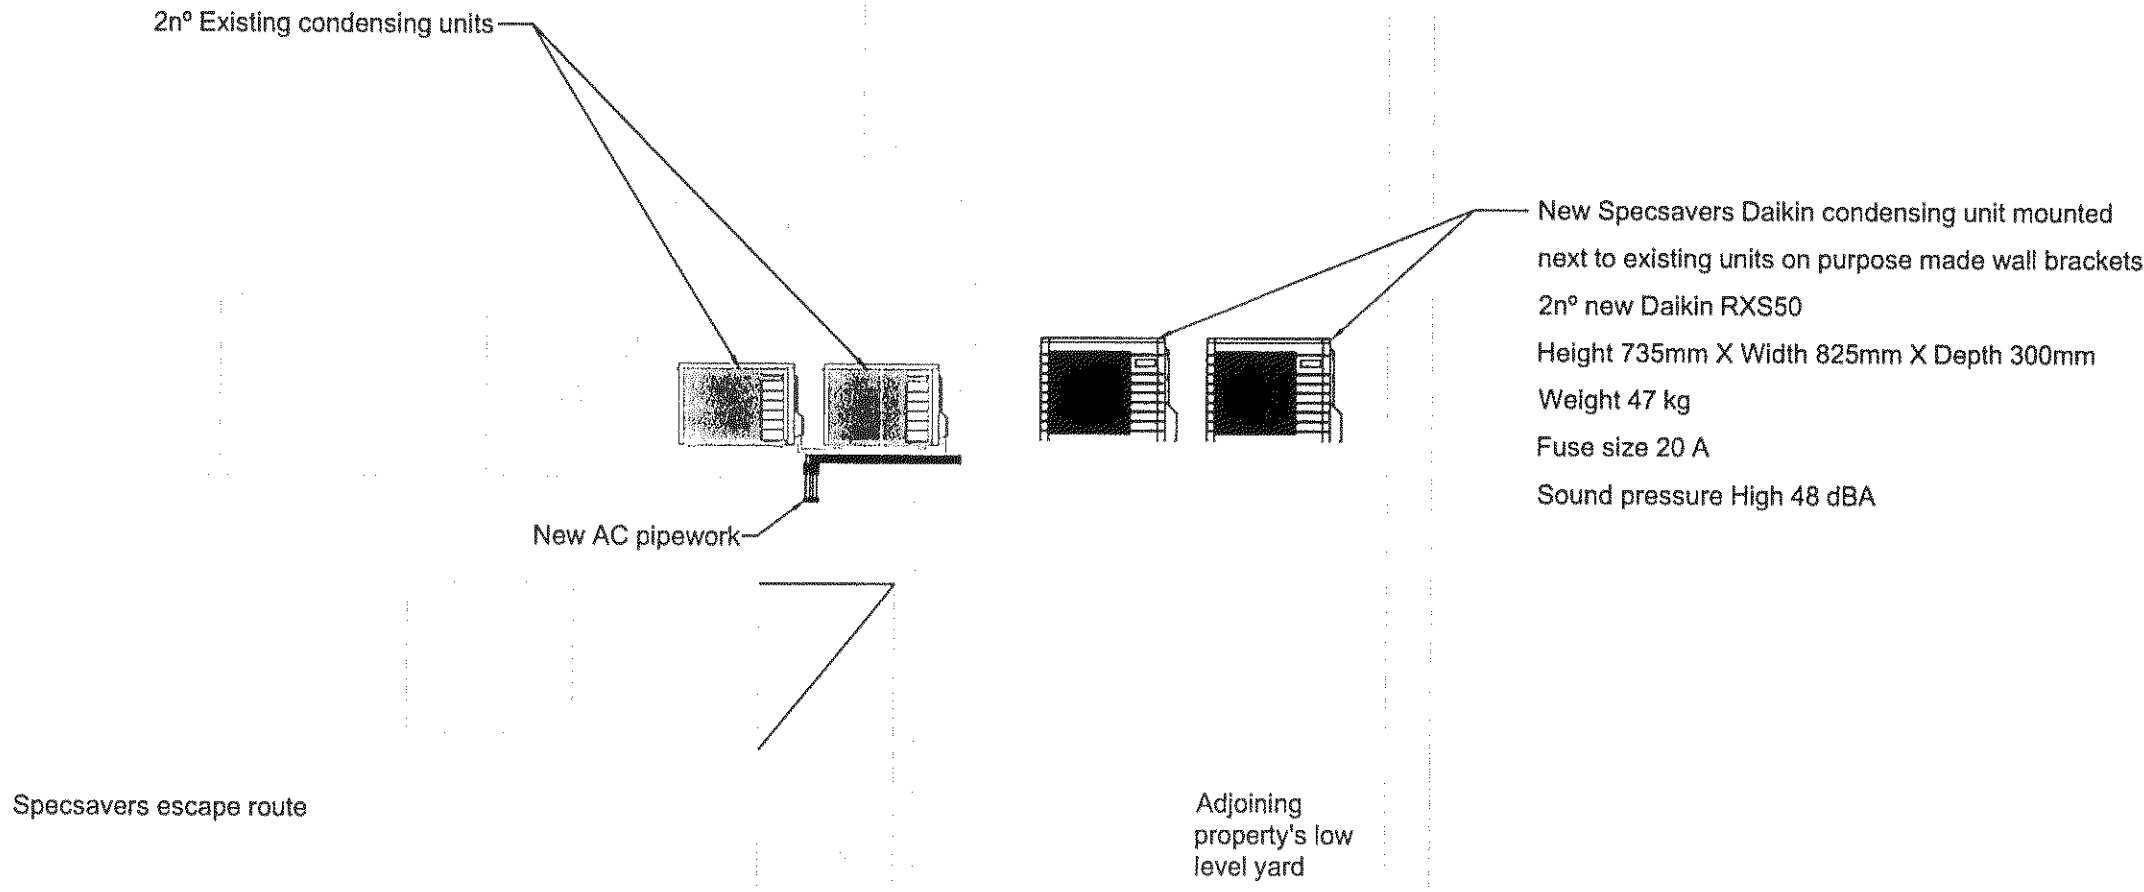

SECTION A-A

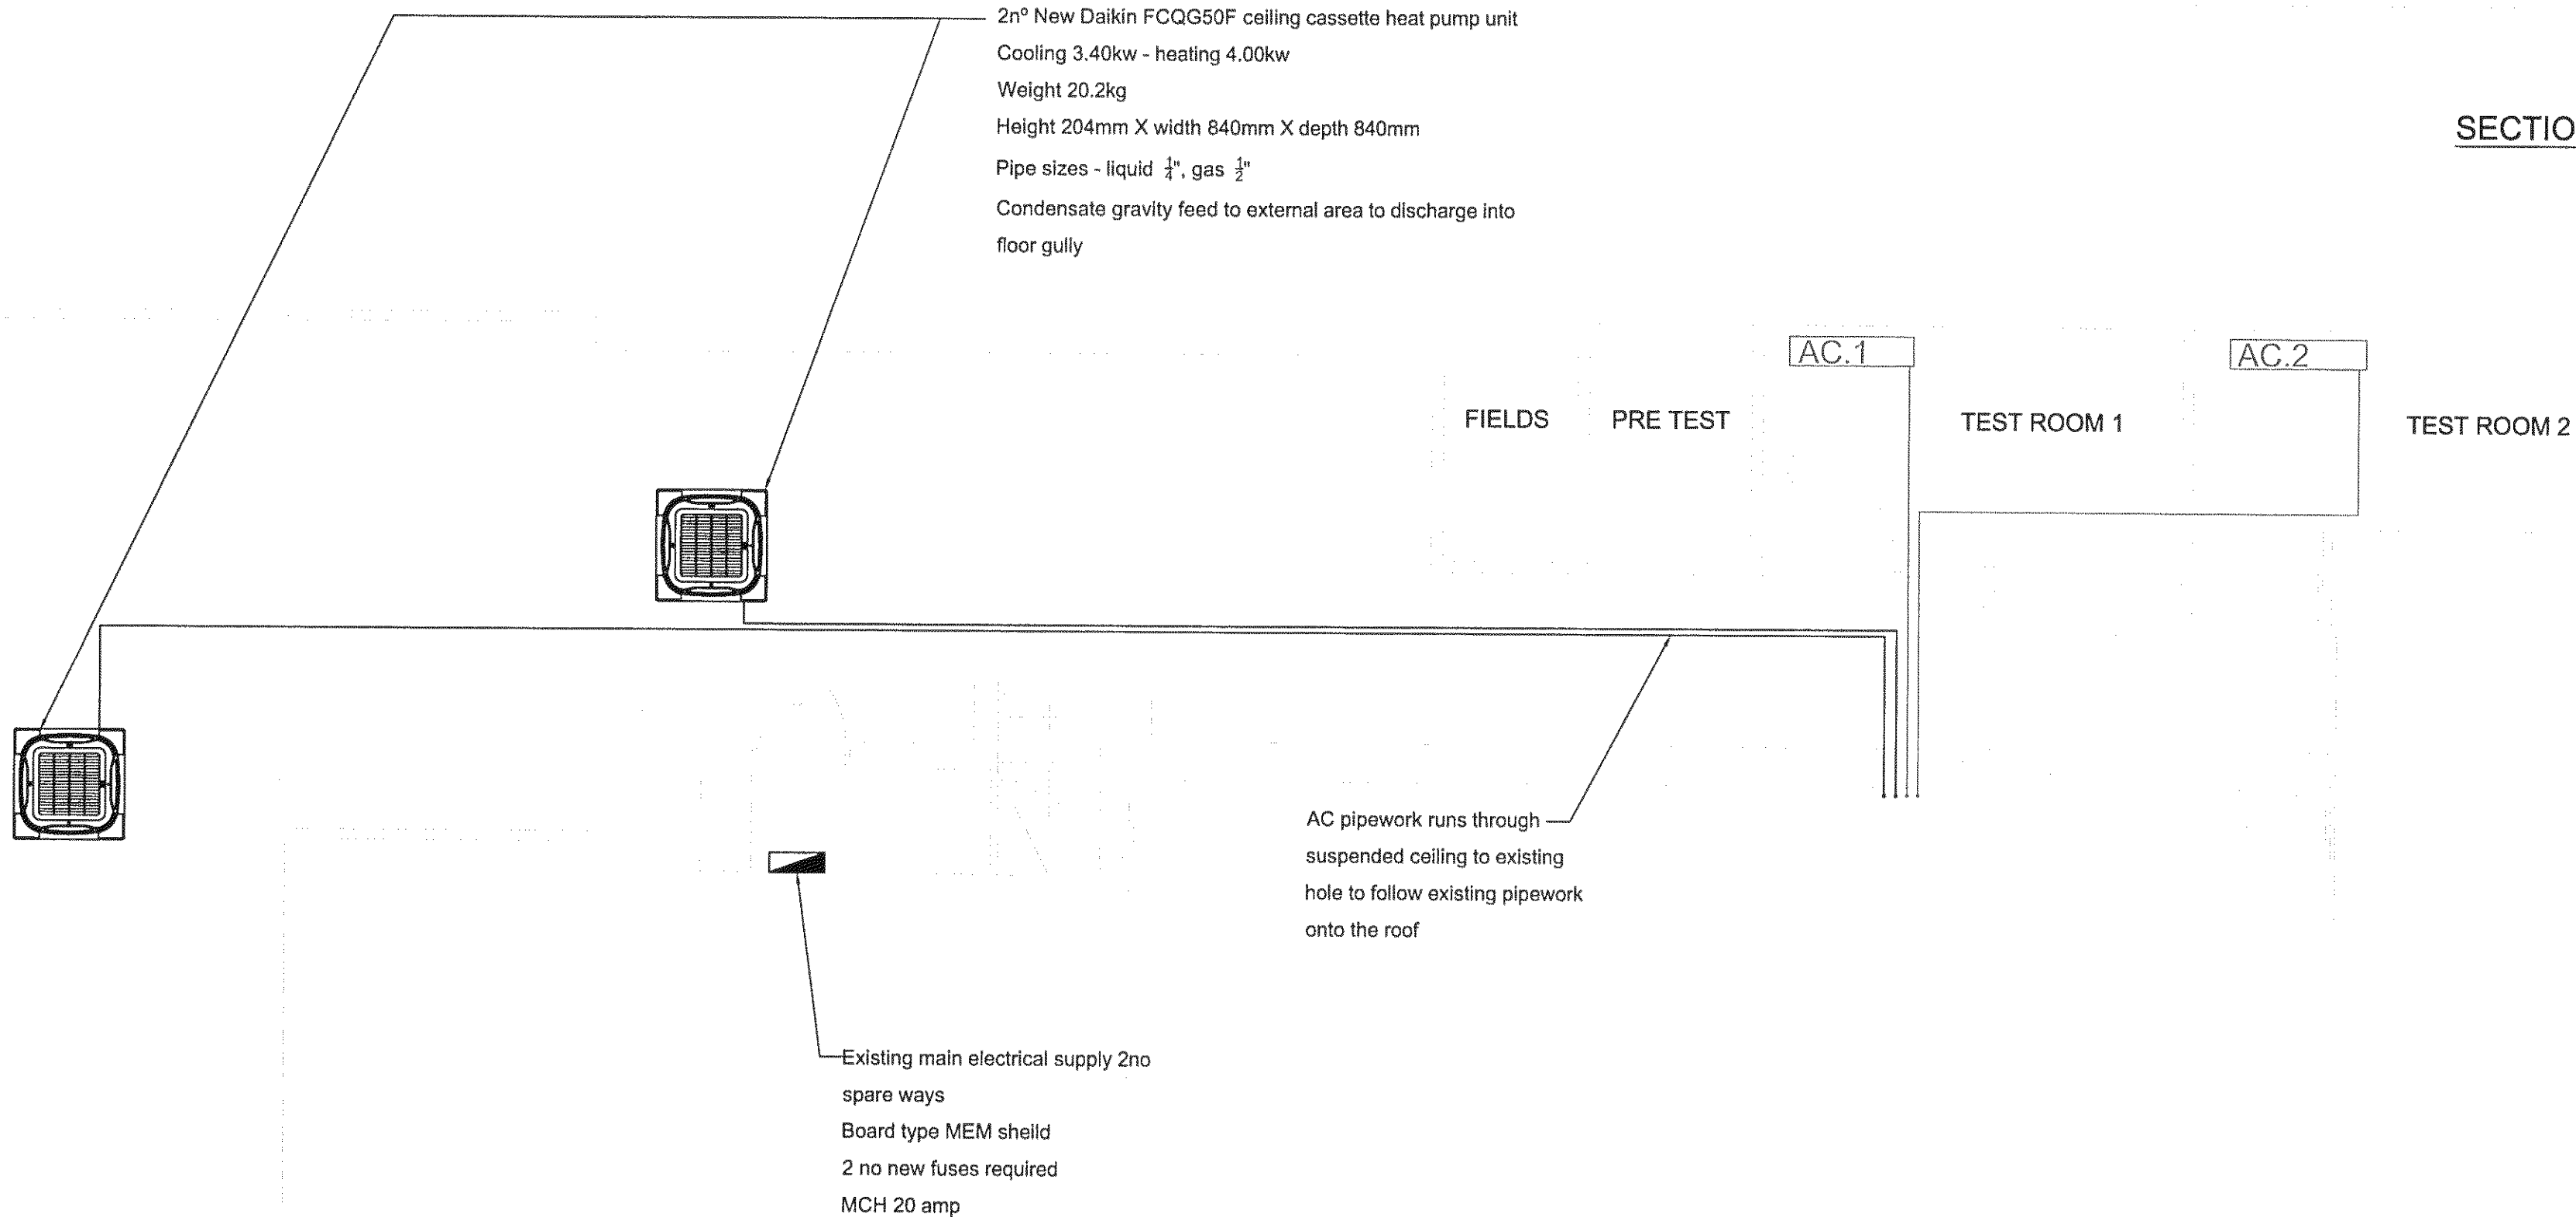

PROPOSED GROUND FLOOR LAYOUT

Rev	Description	Date
	PREMIER Cooling Services Ltd New Premier House, 47 York Way, Barnet, Surrey, SM7 1PH Tel: 01737 373242 Fax: 01737 370112 E-mail: dan@premiercooling.co.uk Premier Cooling Services Ltd uses the copyright of this document which is supplied as unpublished work which we need for any person other than that which is applied and must not be reproduced without prior written consent from the company. Premier Cooling Services Ltd	
	Specsavers of the UK	
	Project 22 London Road Bognor Regis West Sussex PO21 1PY	
	Title Proposed new airconditioning services layout and routes	
Drawn DJS	Date FEB 14	
Checked DJS	Date FEB 14	
Scale 1:50 @ A1		
Drawing Number BOGNORIM01		Rev