




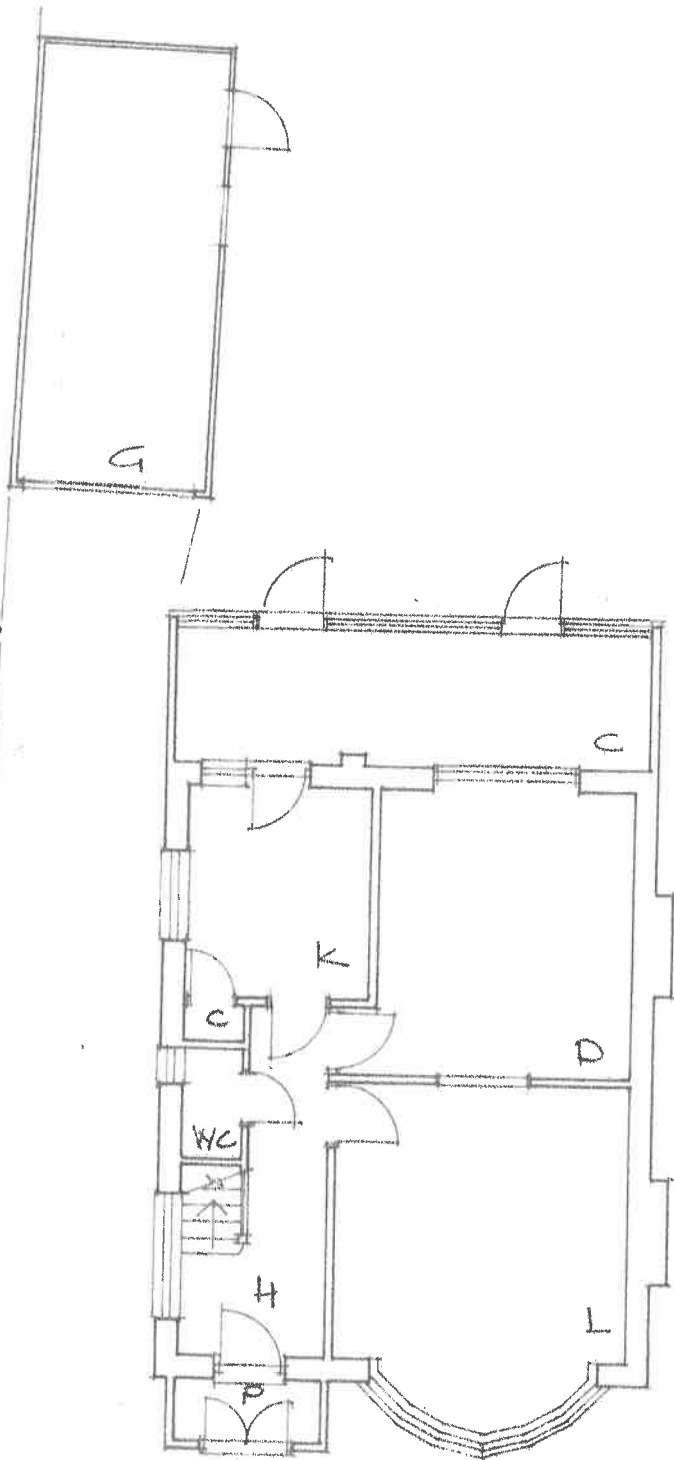

EXISTING
GROUND FLOOR PLAN

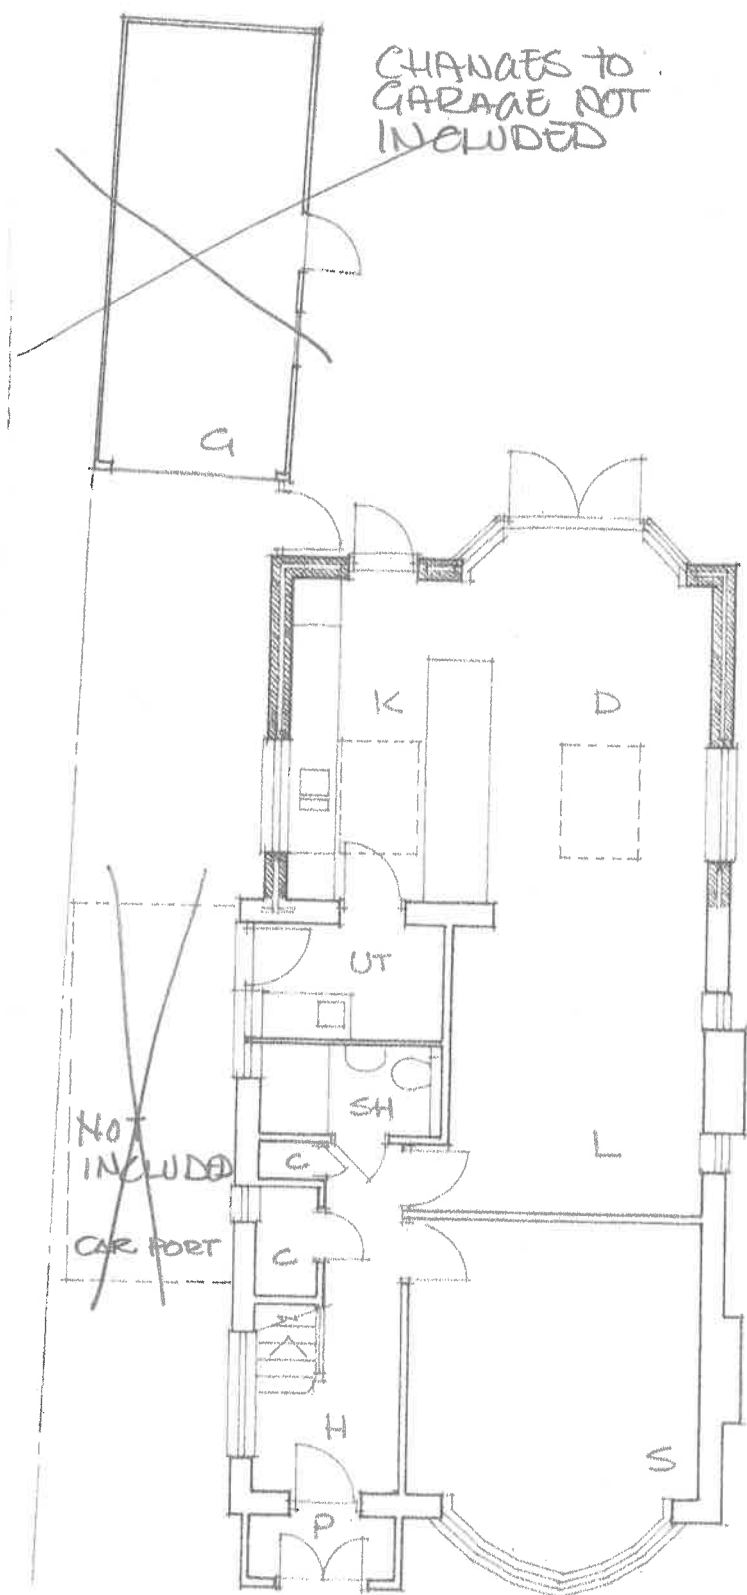

PROPOSED
GROUND FLOOR PLAN.

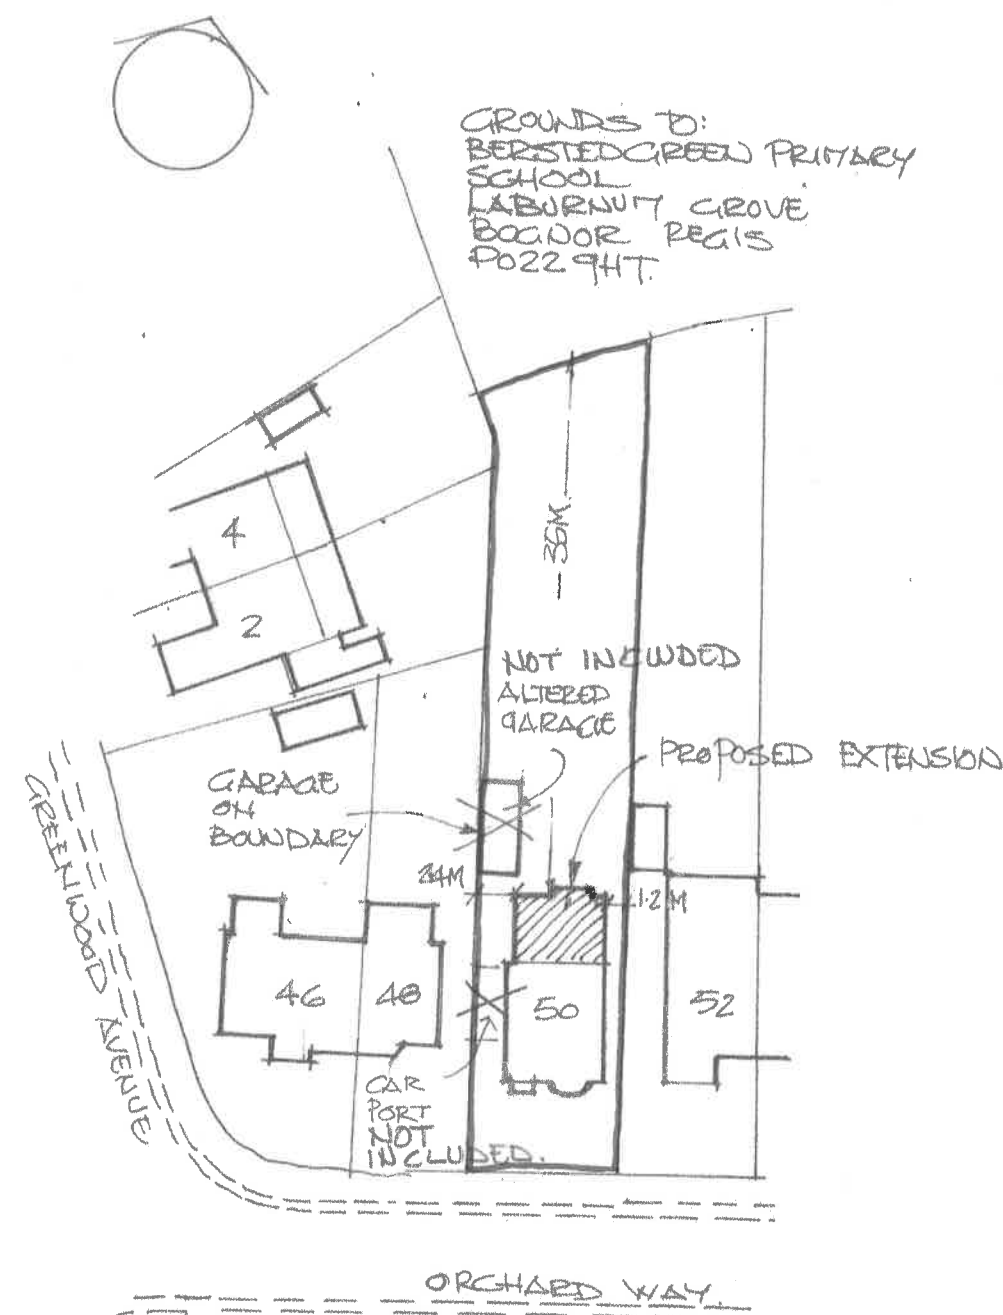

SITE PLAN 1:500.

EXISTING
PLAN
PROPOSED
PLAN
SITE PLAN

EXTENSION TO 50 ORCHARD WAY, BOGNOR REGIS

NOTIFICATION FOR PRIOR APPROVAL FOR A PROPOSED LARGER HOME EXTENSION DRG 1 B

MAY 2019
1:100, 1:500 (A3)
DRG 1 B