
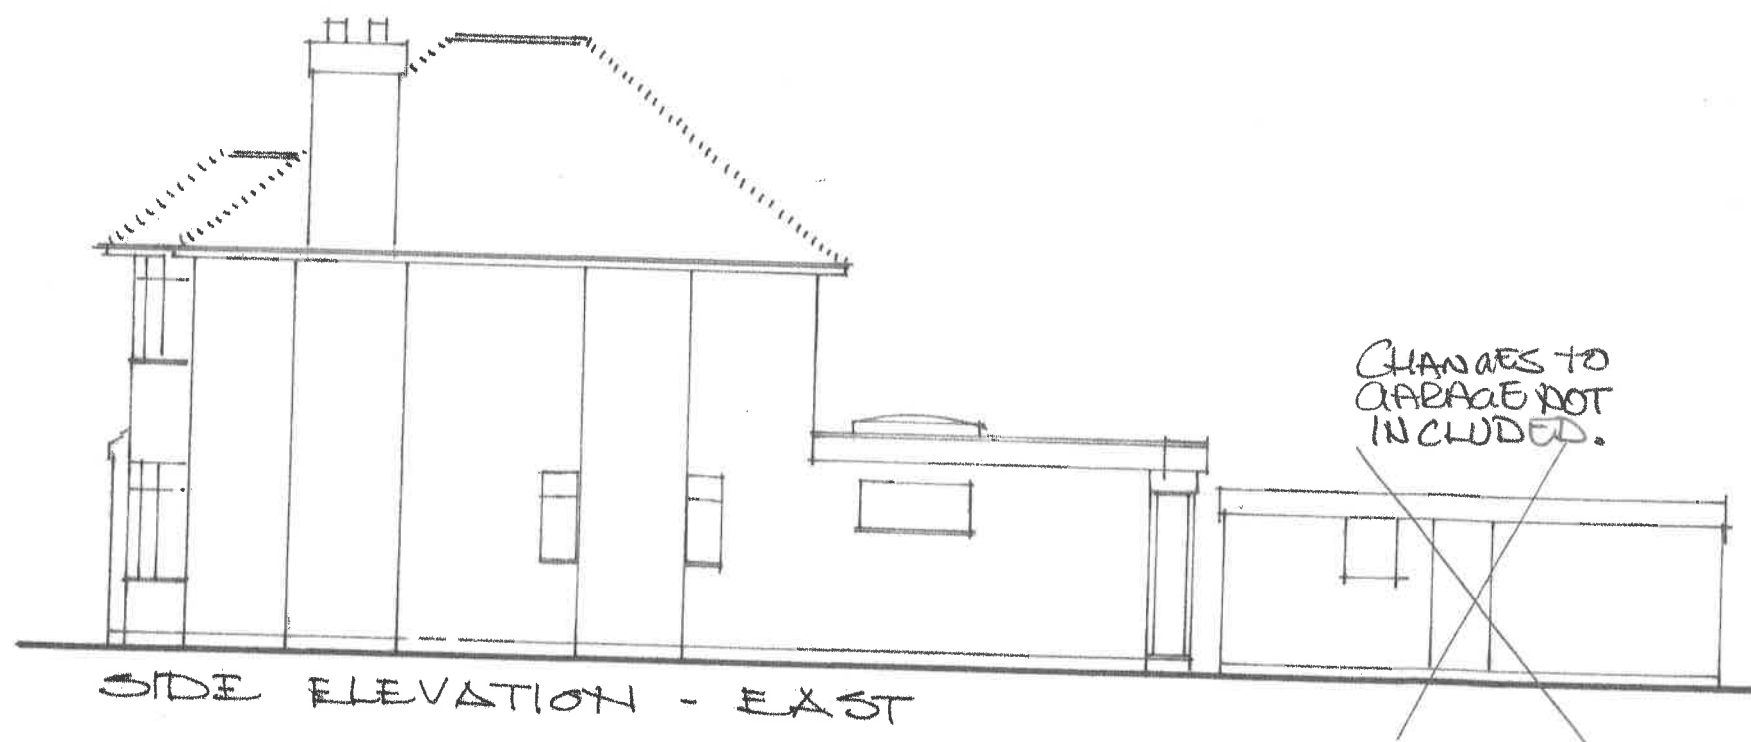


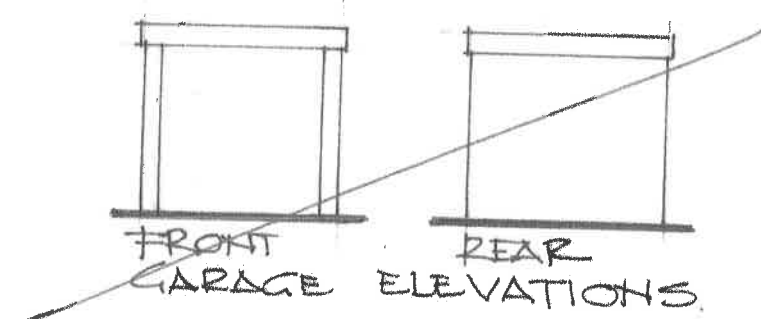

EXTENSION TO 50 ORCHARD WAY BOGNOR REGIS

NOTIFICATION FOR PRIOR APPROVAL FOR A PROPOSED LARGER HOME EXTENSION.

PROPOSED ELEVATIONS

MAY 2019
1-100 (A3)
DRG 3.3