
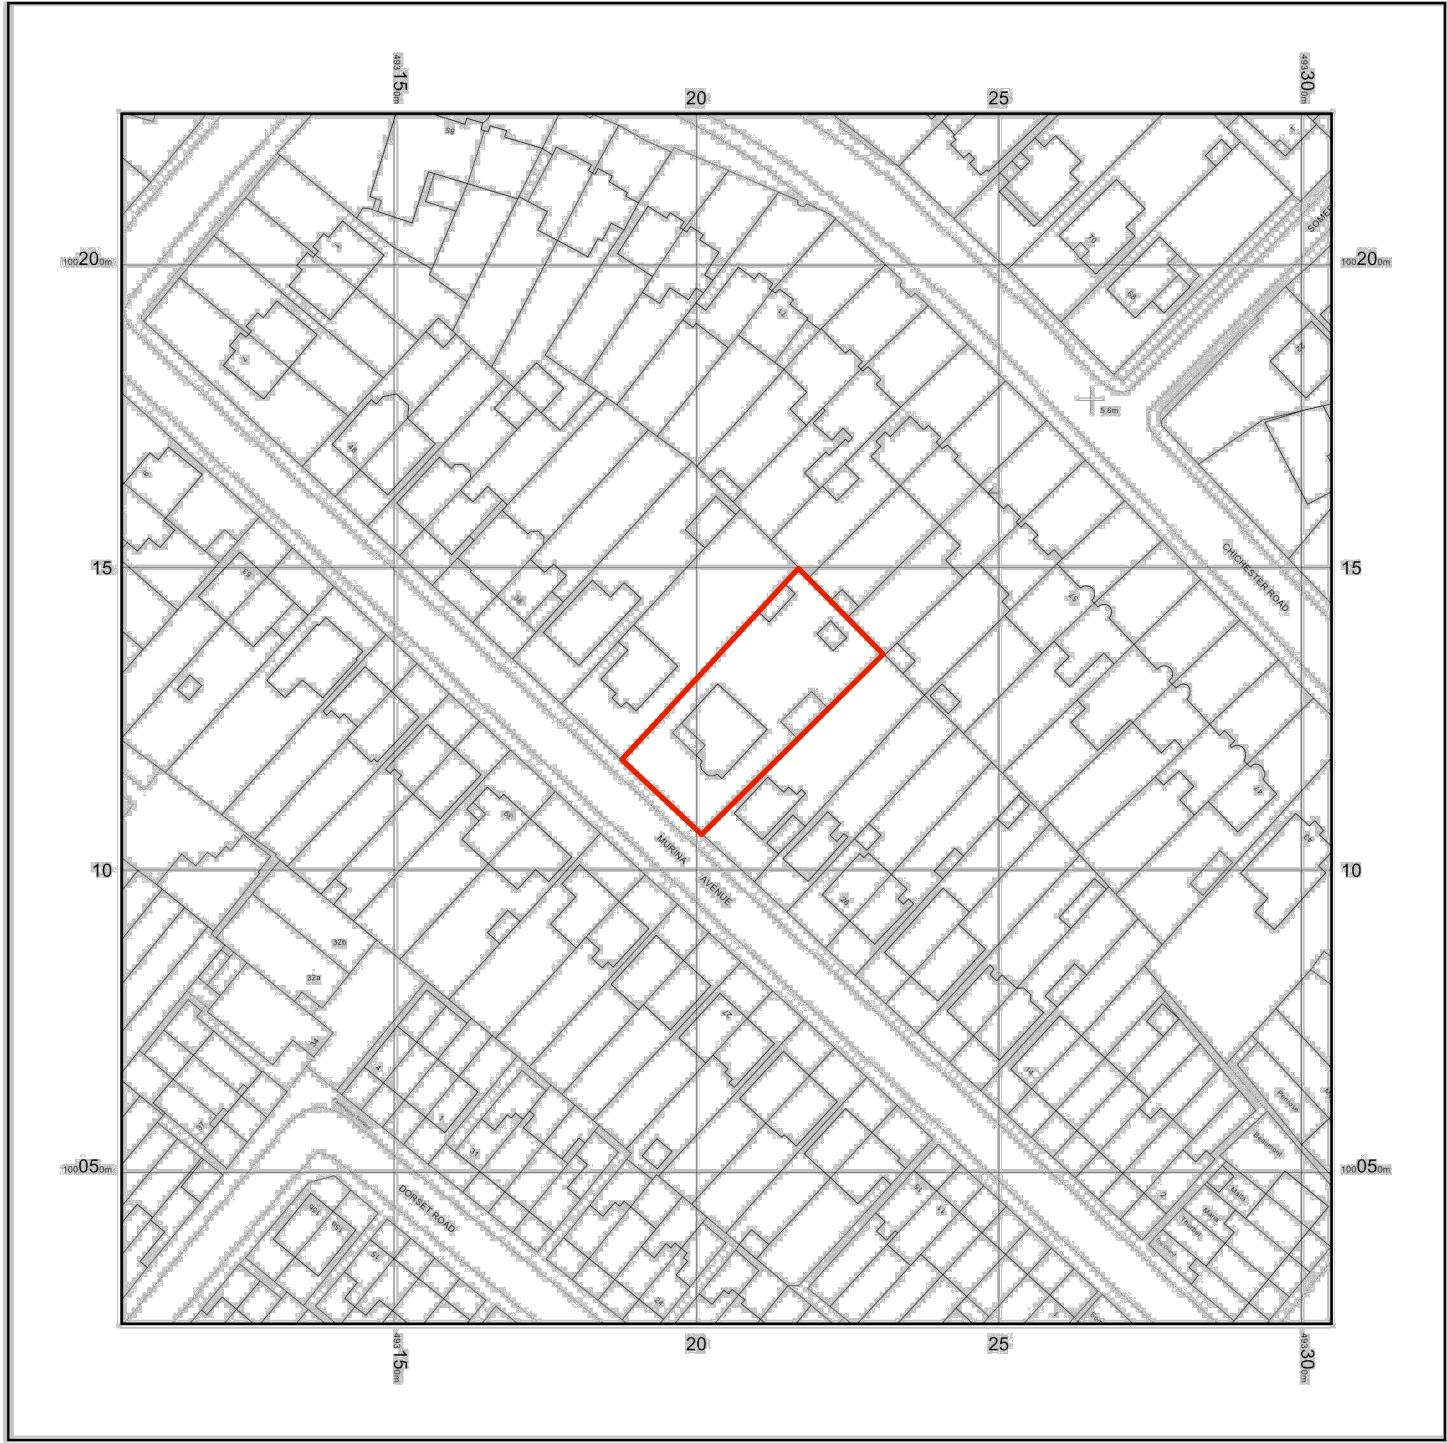


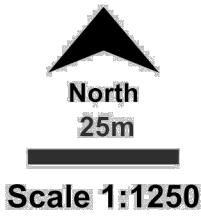


© Crown copyright and database rights 2020 Ordnance Survey 100048957. The representation of road, track or path is no evidence of a boundary or right of way. The representation of features as lines is no evidence of a property boundary.

Supplied by: www.ukmapcentre.com
Serial No: 189366
Centre Coordinates: 493205, 100125
Production Date: 22/07/2020 09:36:08

32 Murina Avenue, Bognor Regis, PO21 2DA

Location Plan at 1:1250 scale

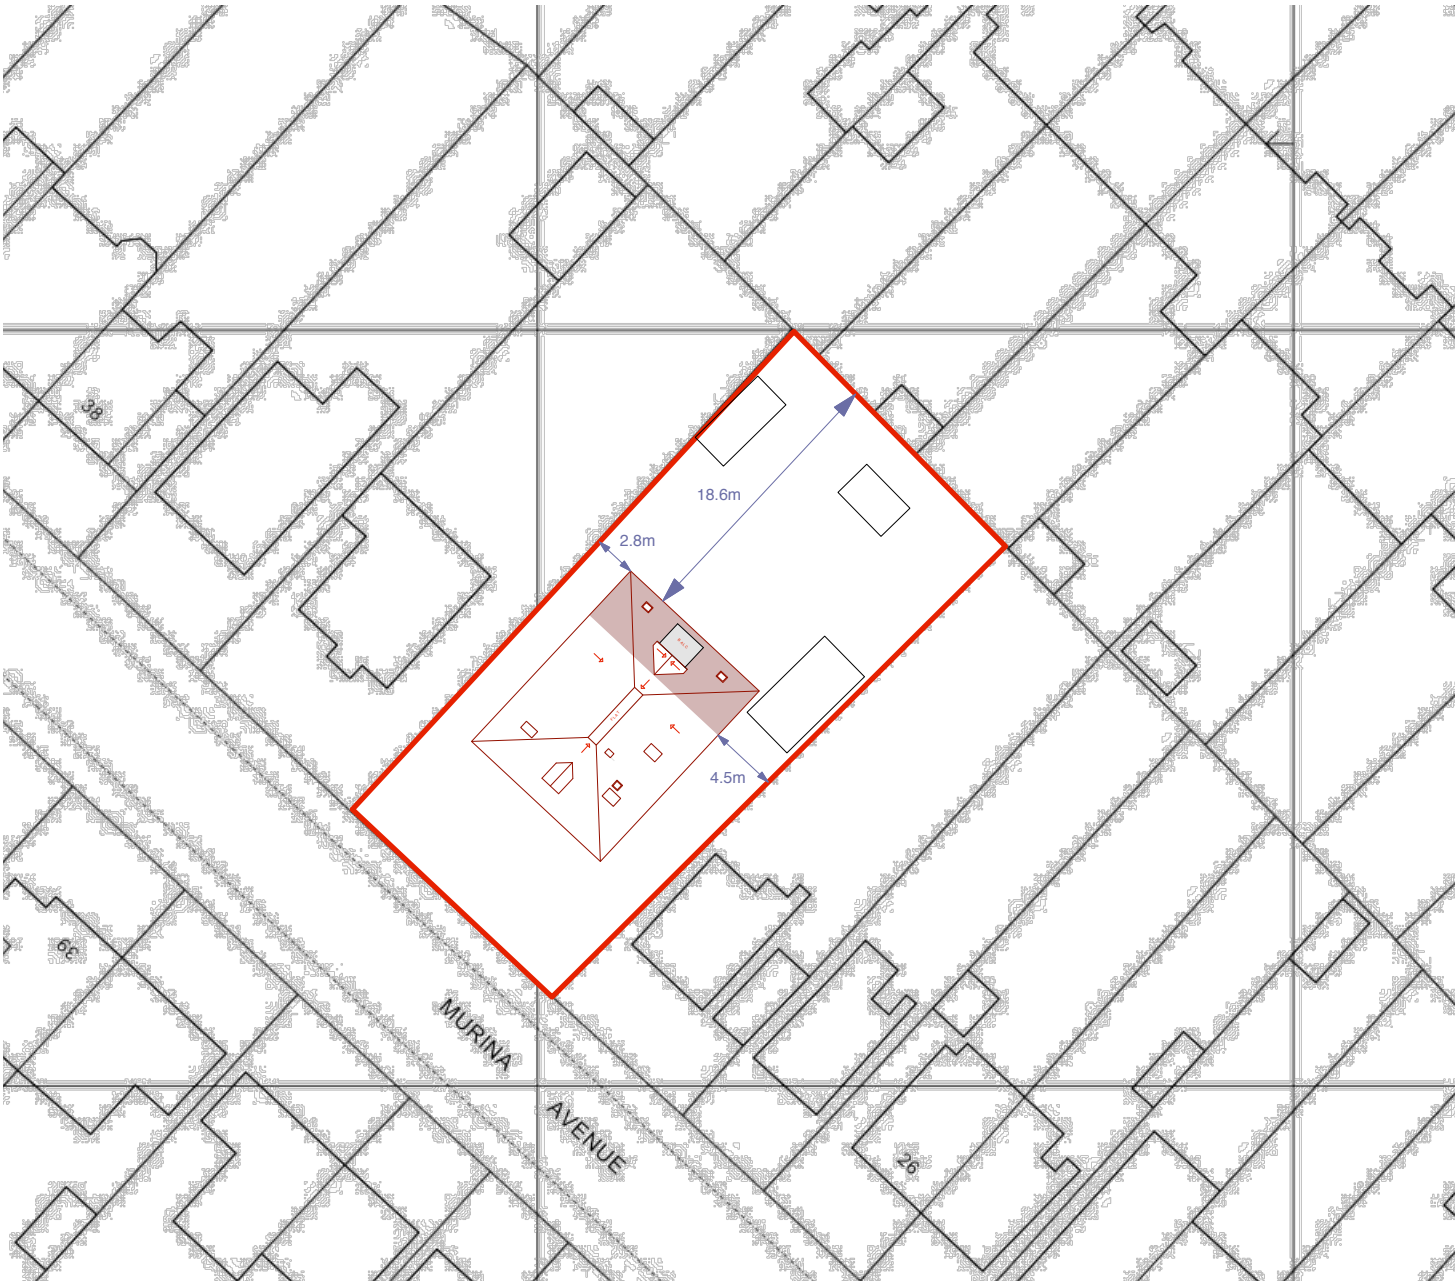

Proposed Site Plan at 1:500 scale

