


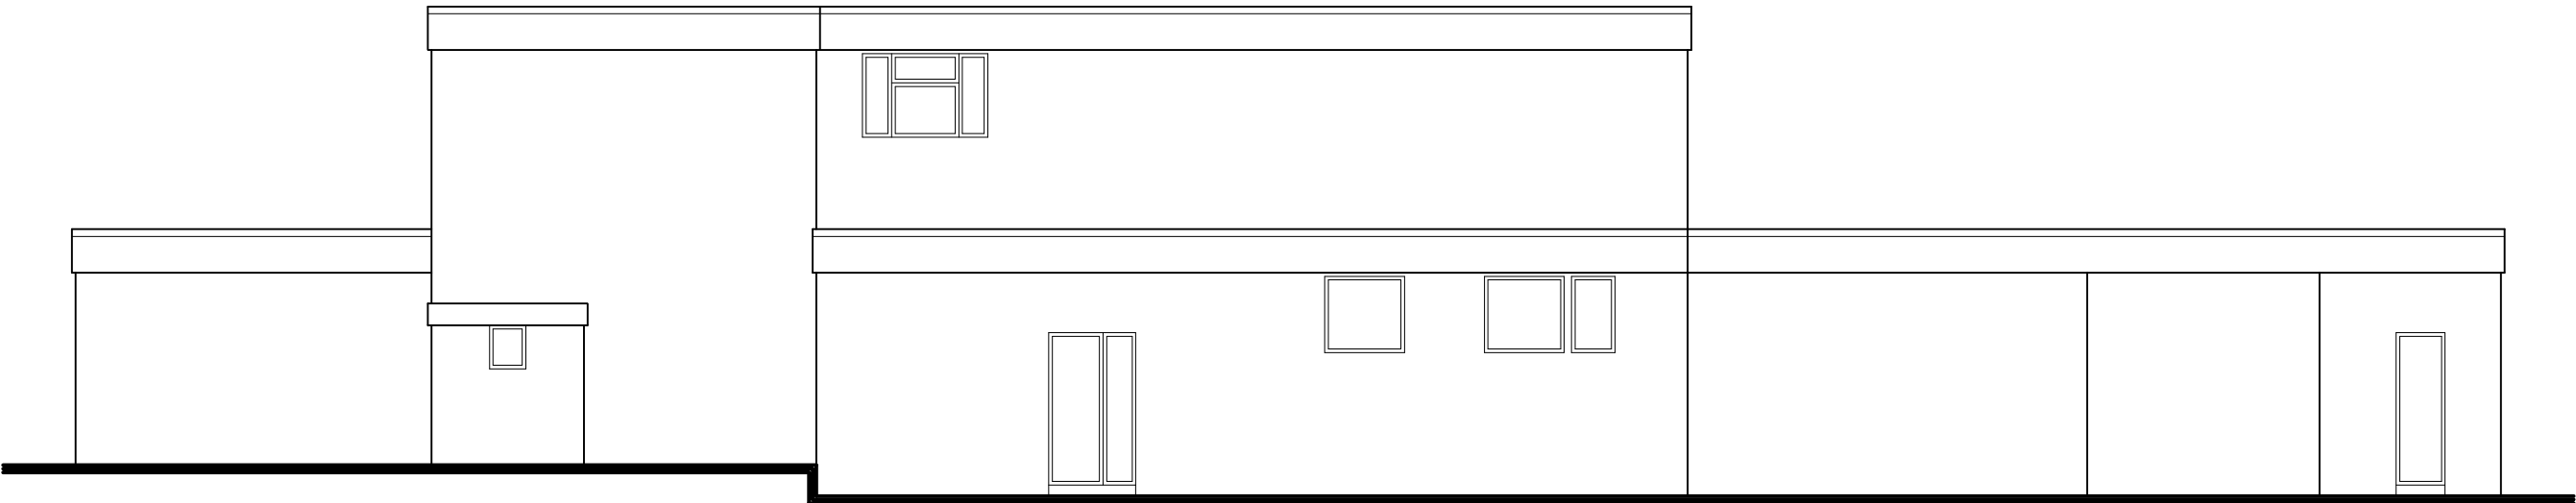

NORTH-WEST (FRONT) ELEVATION



SOUTH EAST (REAR) ELEVATION



NORTH-EAST (SIDE) ELEVATION

0 10m

Existing Elevations (1:100)

Rev.	Date	Details	Drawn	Checked
------	------	---------	-------	---------

Issued for:

PLANNING APPLICATION

Project/Client:

Shripney Road,
Bognor Regis, Sussex.

Enterprise Rent-a-Car

Drawing:

Existing Elevations

Project No:

E.17.106

Dwg No:

110

Rev:

*

Scale:

1:100 @A3

Drawn By:

BA

Checked By:

*

Project No:
E.17.106

Dwg No:

110

Rev:

*

Scale:

1:100 @A3

Drawn By:

BA

Checked By:

*

3rd Floor,
70-74 Norwich Avenue West,
Bournemouth.
BH2 6AW

T:01202 375818
info@lmaarchitects.co.uk
www.lmaarchitects.co.uk

lma
ARCHITECTS

