


Proposed Fascia Signs for Enterprise Rent-a-Car

Fascia Sign A - Side

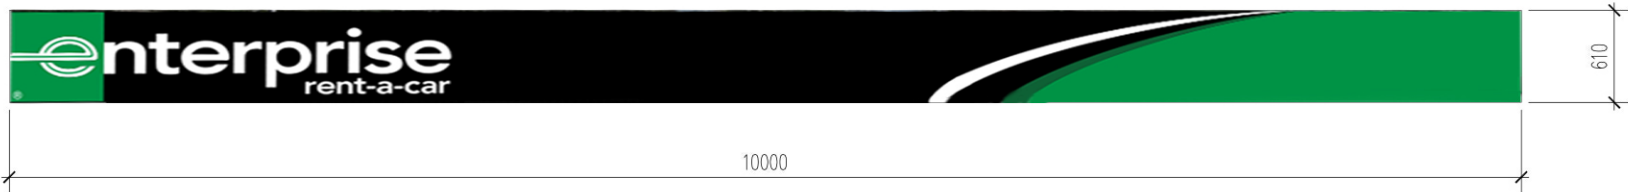

Fascia Sign B - Front



0 5m

Scale (1:50)

Rev.	Date	Details	Drawn	Checked
------	------	---------	-------	---------

Issued for:

PLANNING APPLICATION

Project/Client:	Project No:
Shripney Road, Bognor Regis, Sussex.	E.17.106
	Dwg No:
	003
Rev:	
*	
Drawing:	Scale:
Proposed Fascia Signs for modular building	1:50 @A3
Drawn By:	Date:
BA	17.01.18
Checked By:	Date:
*	*

3rd Floor,
70-74 Norwich Avenue West,
Bournemouth.
BH2 6AW

T:01202 375818
info@lmaarchitects.co.uk
www.lmaarchitects.co.uk

