



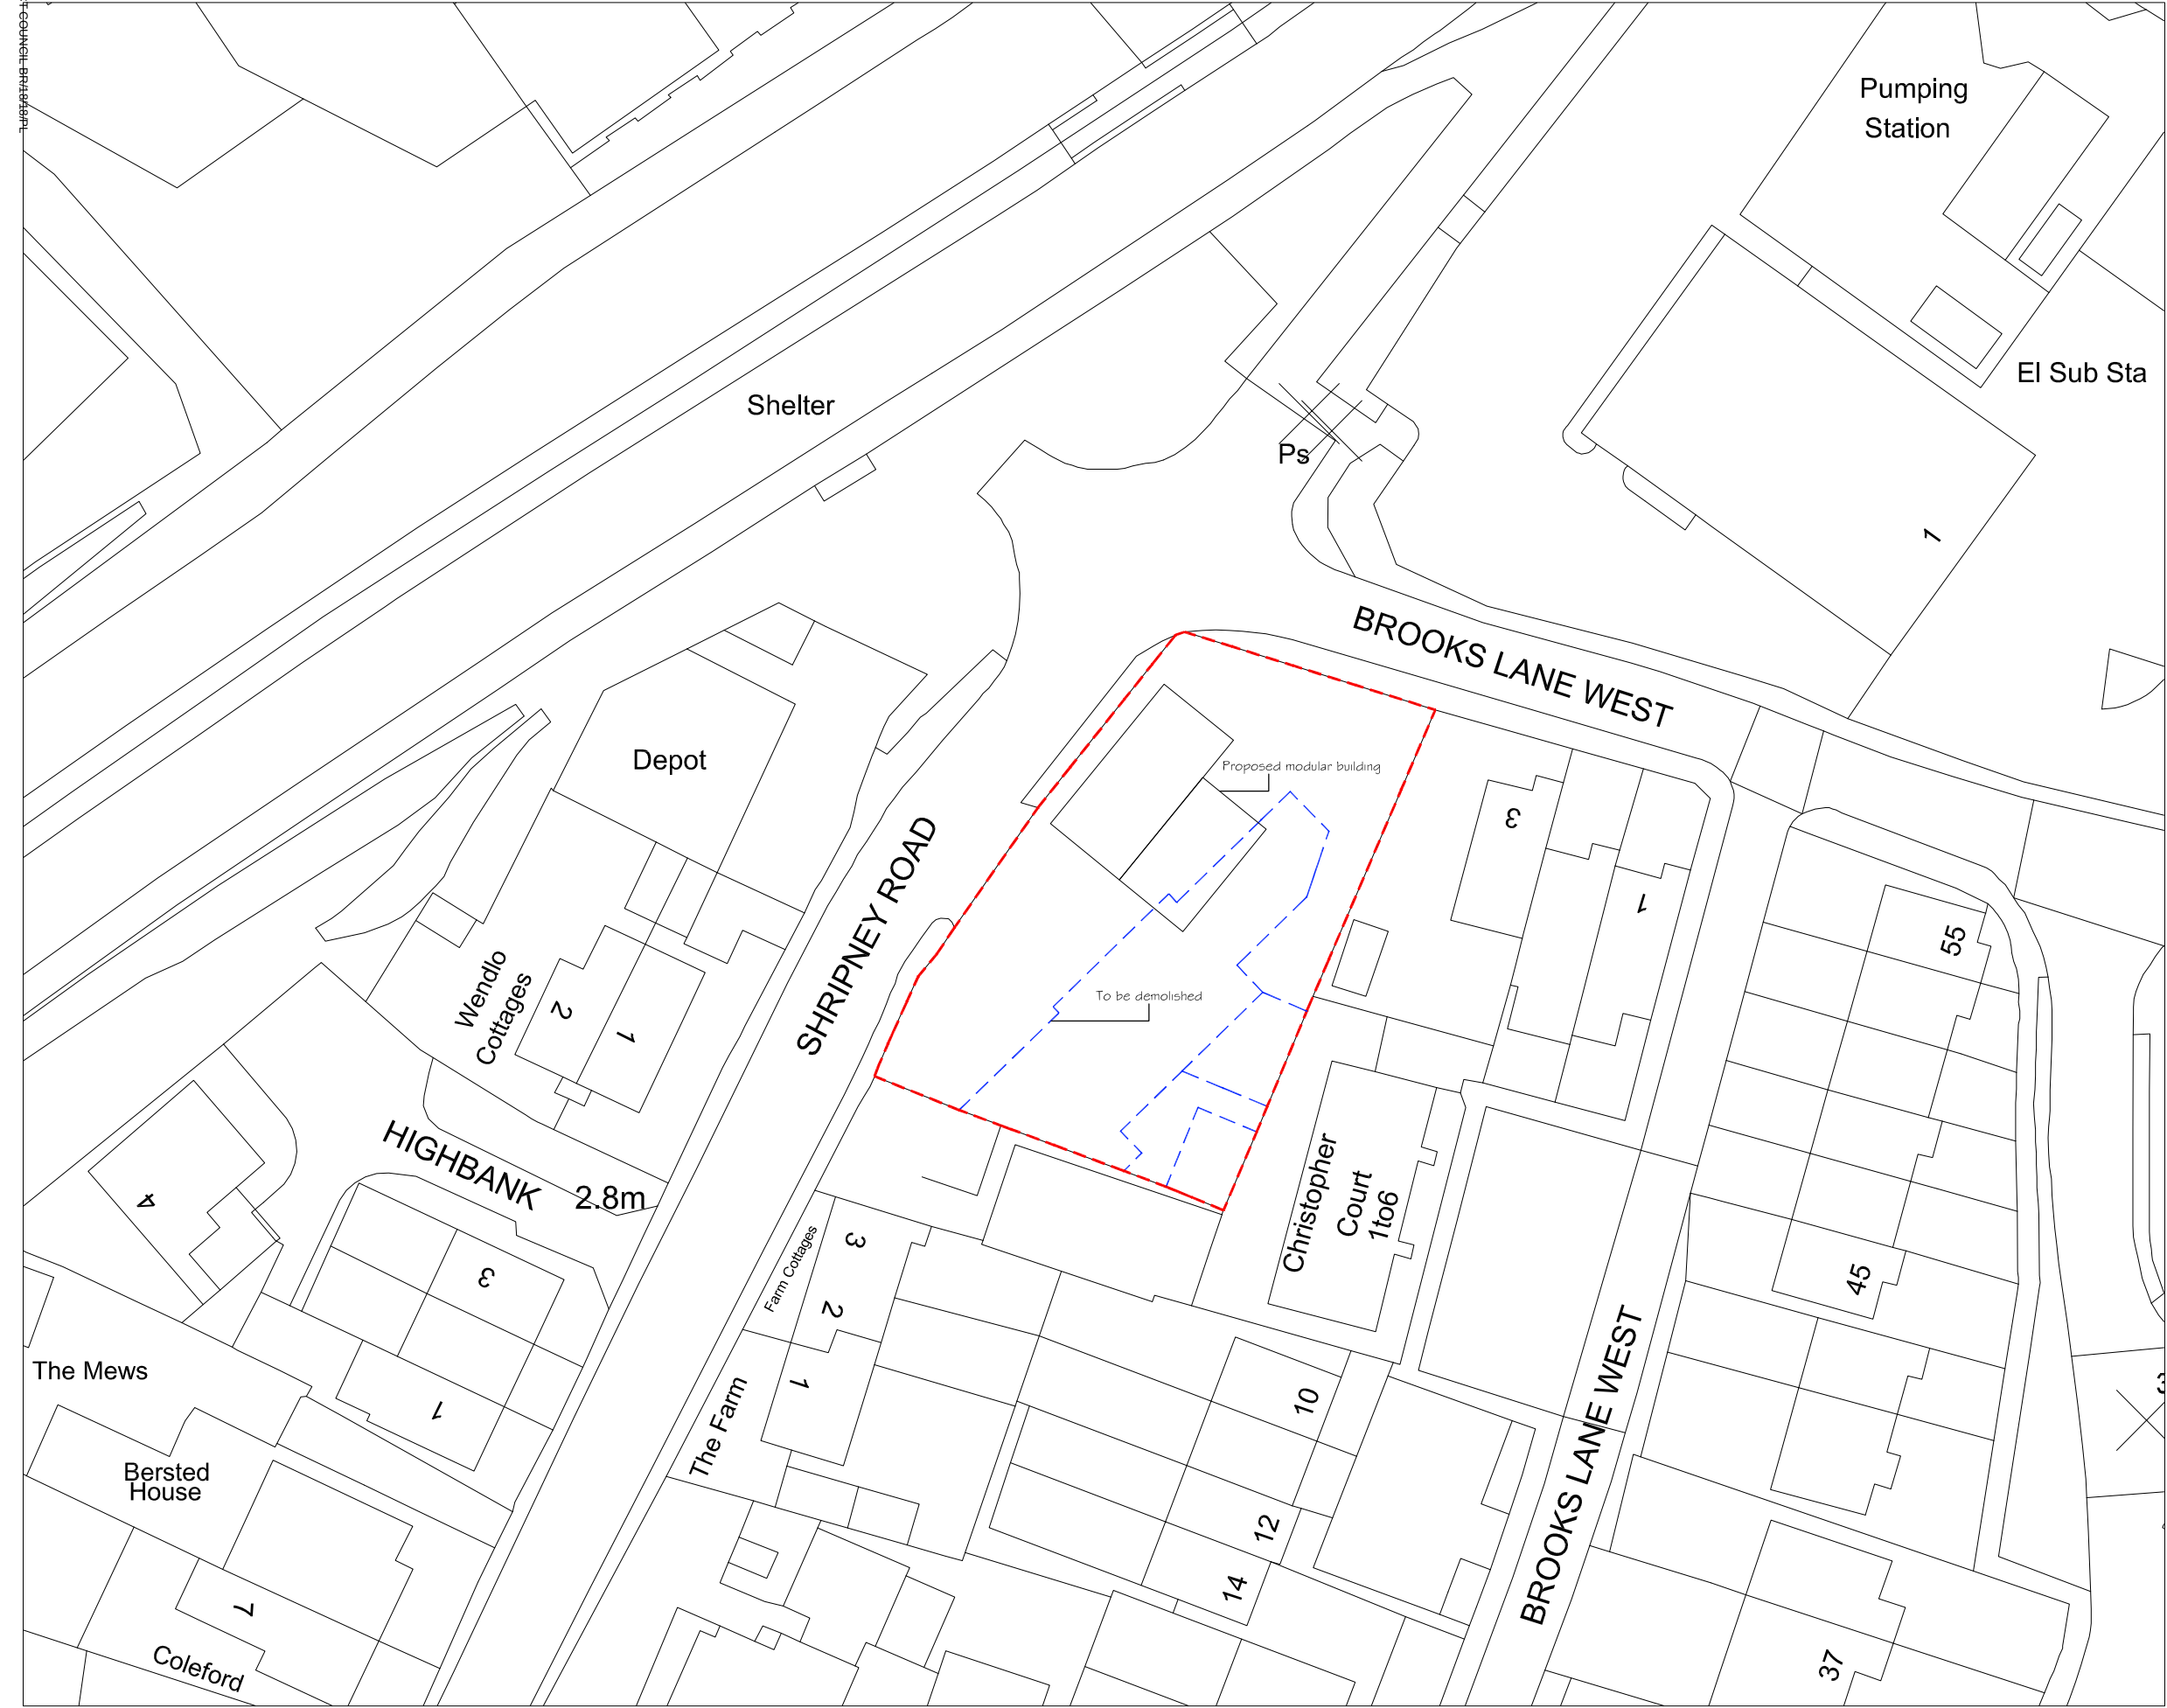

Block Plan (1:500)

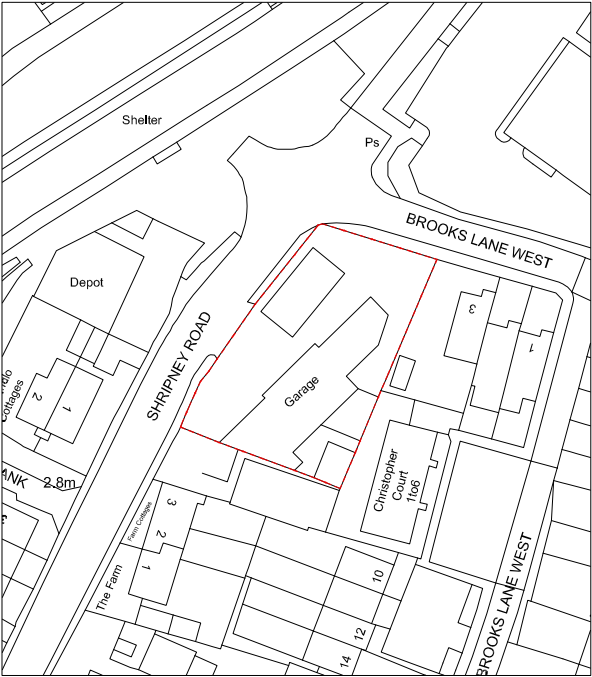

Location Plan (1:1250)

Existing building to be demolished

Rev.	Date	Details	Drawn	Checked
------	------	---------	-------	---------

Issued for:

PLANNING APPLICATION

Project/Client:

Shripney Road,
Bognor Regis, Sussex.

Dwg No:

001

Rev:

*

Scale:

1:500 & 1:1250 @A3

Drawn By:

BA

Date:

17.01.18

Checked By:

*

Date:

*

Enterprise Rent-a-Car

3rd Floor,
70-74 Norwich Avenue West,
Bournemouth,
BH2 6AW

T:01202 375818

info@lmaarchitects.co.uk

www.lmaarchitects.co.uk

