
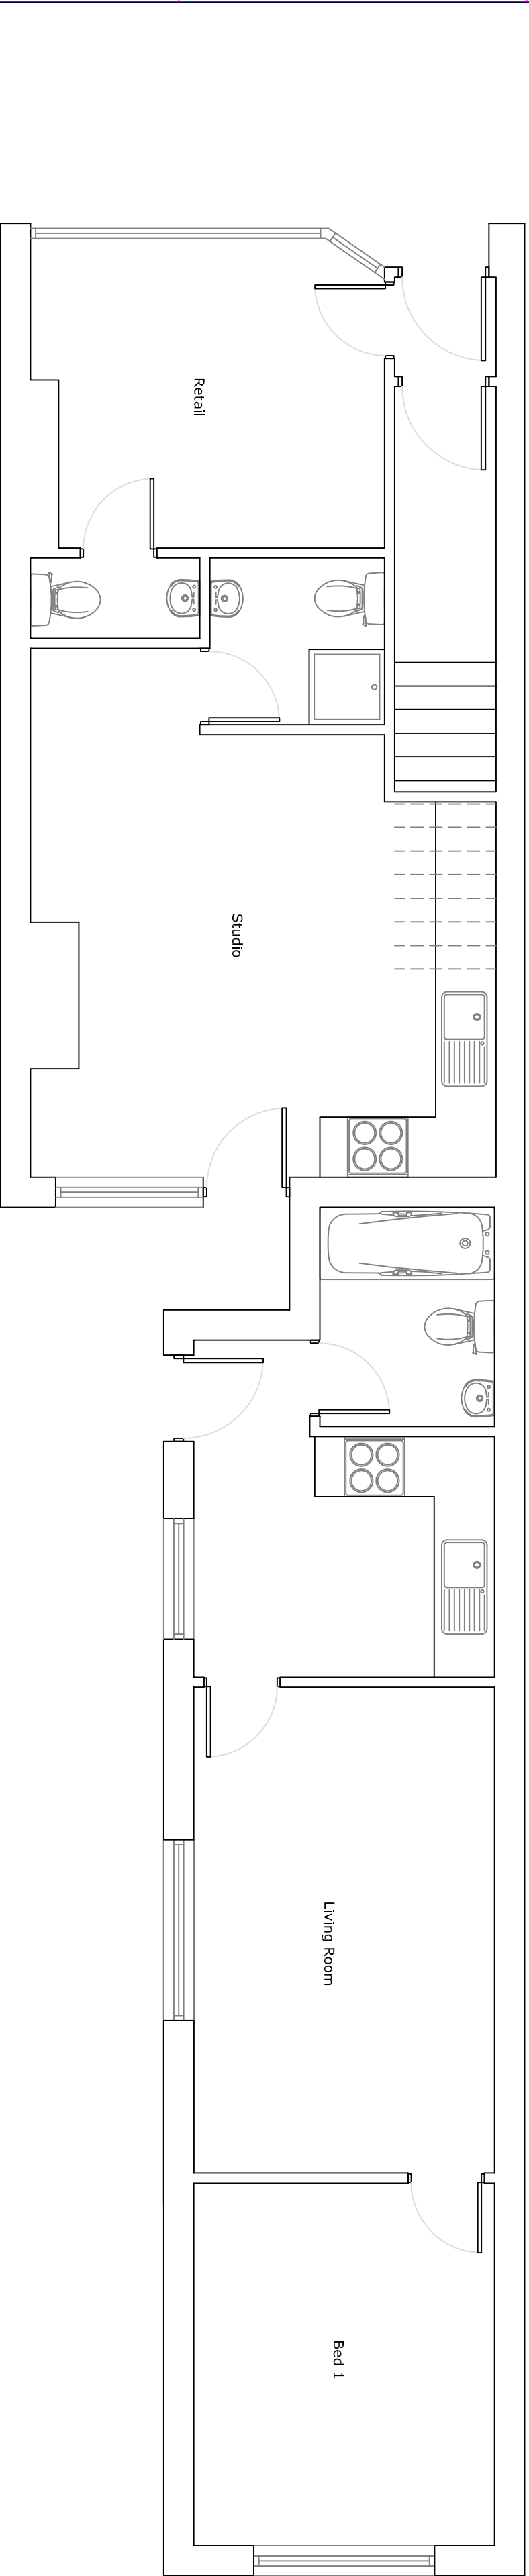
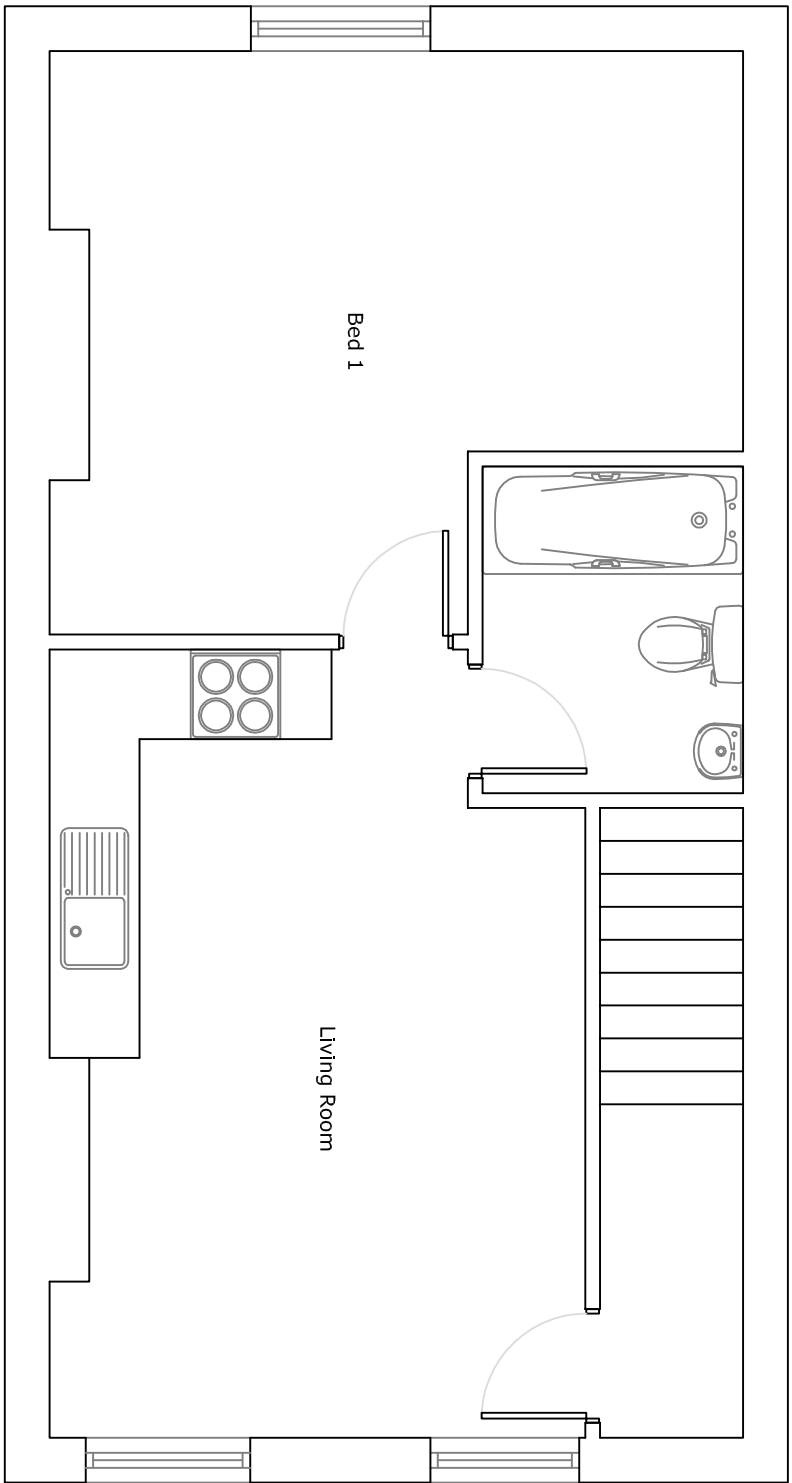
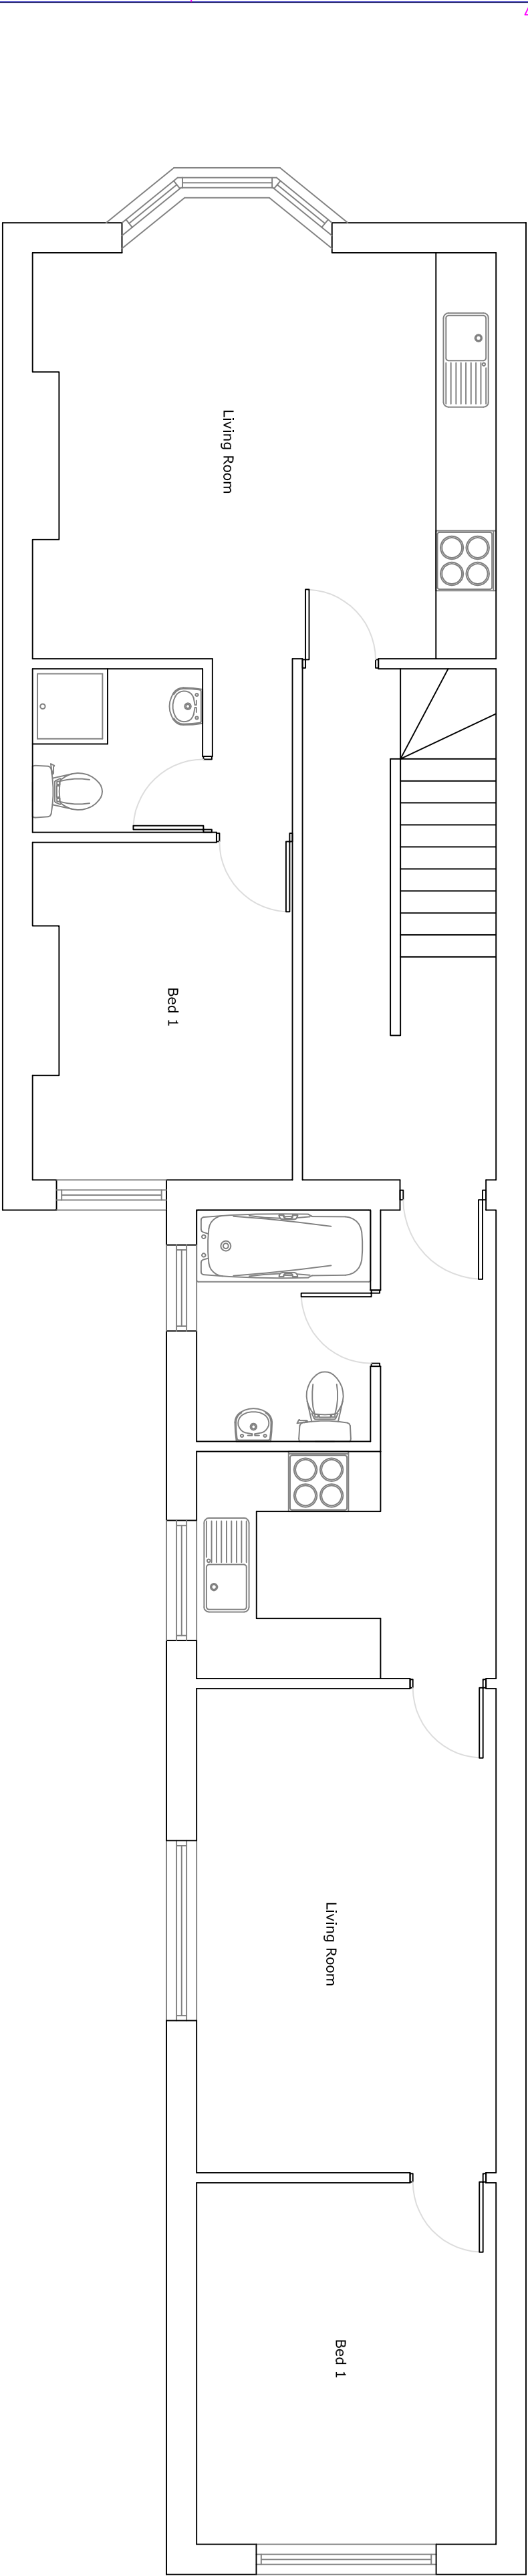


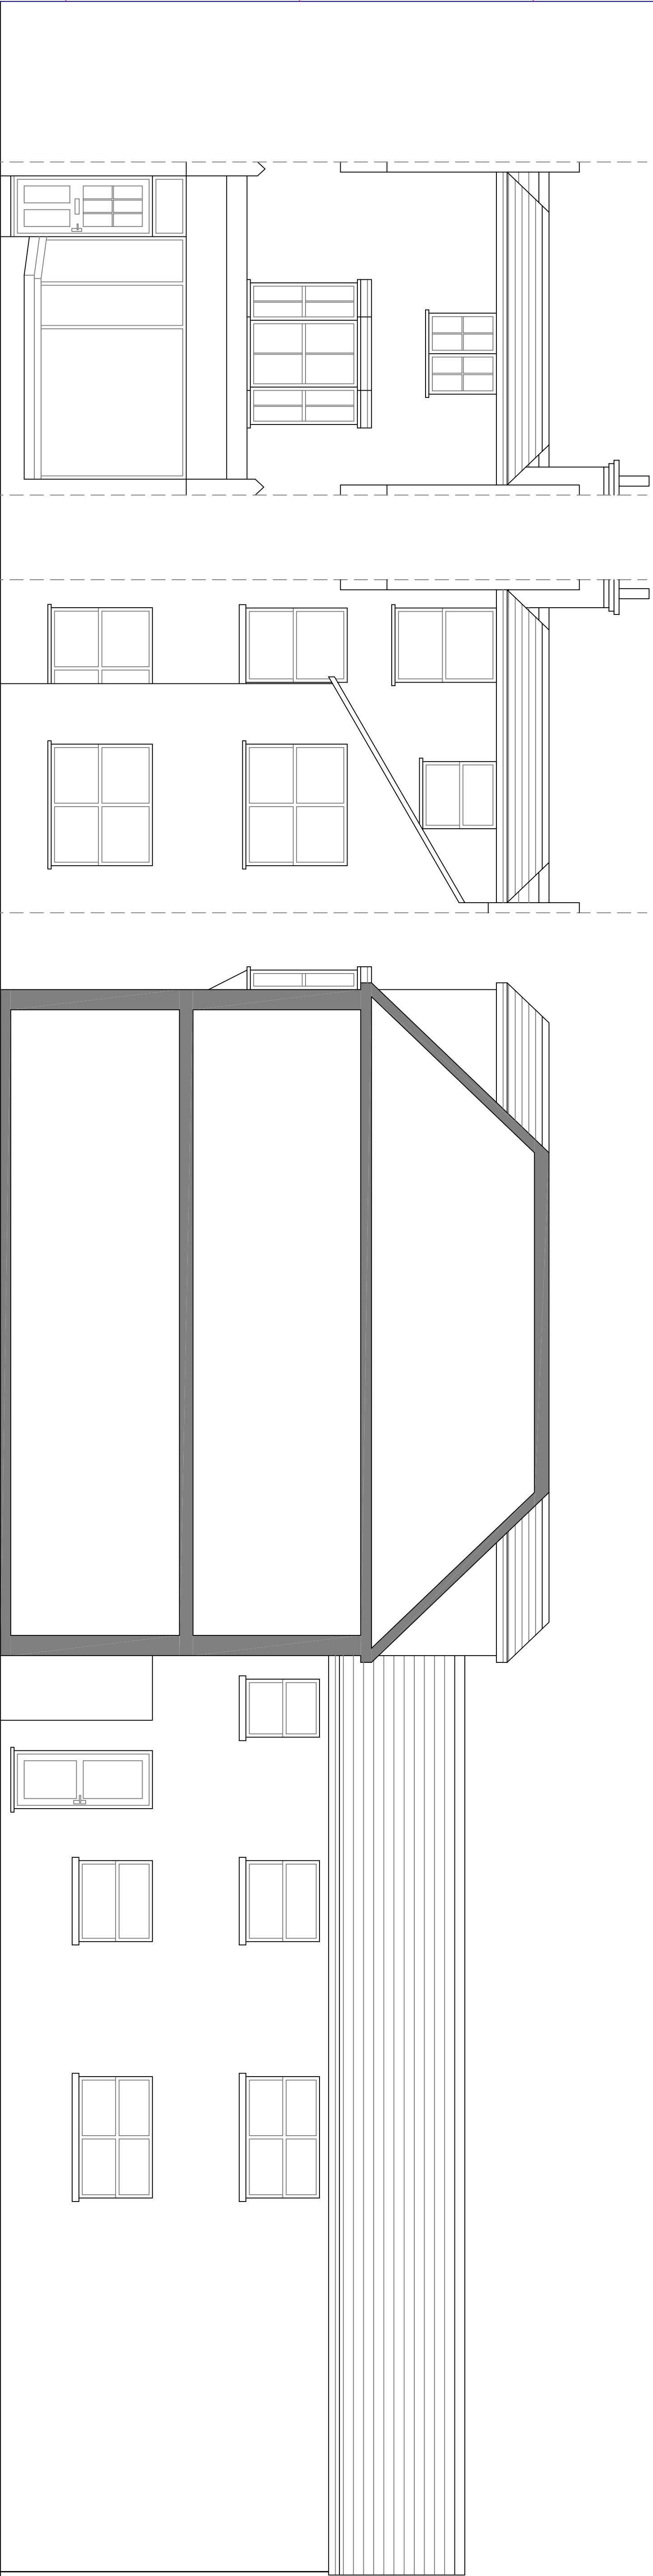

Proposed Ground Floor Plan

Proposed First Floor Plan

Proposed Second Floor Plan

| Item ref    | Quantity   | Title/Name, designation, material, dimension etc | Article No./Reference |
|-------------|------------|--------------------------------------------------|-----------------------|
| Designed by | Checked by | Approved by - date                               | Filename              |
| 16          |            | May 2017                                         | 150                   |

76 London Road

Proposed Conversion

02

Edition Sheet