
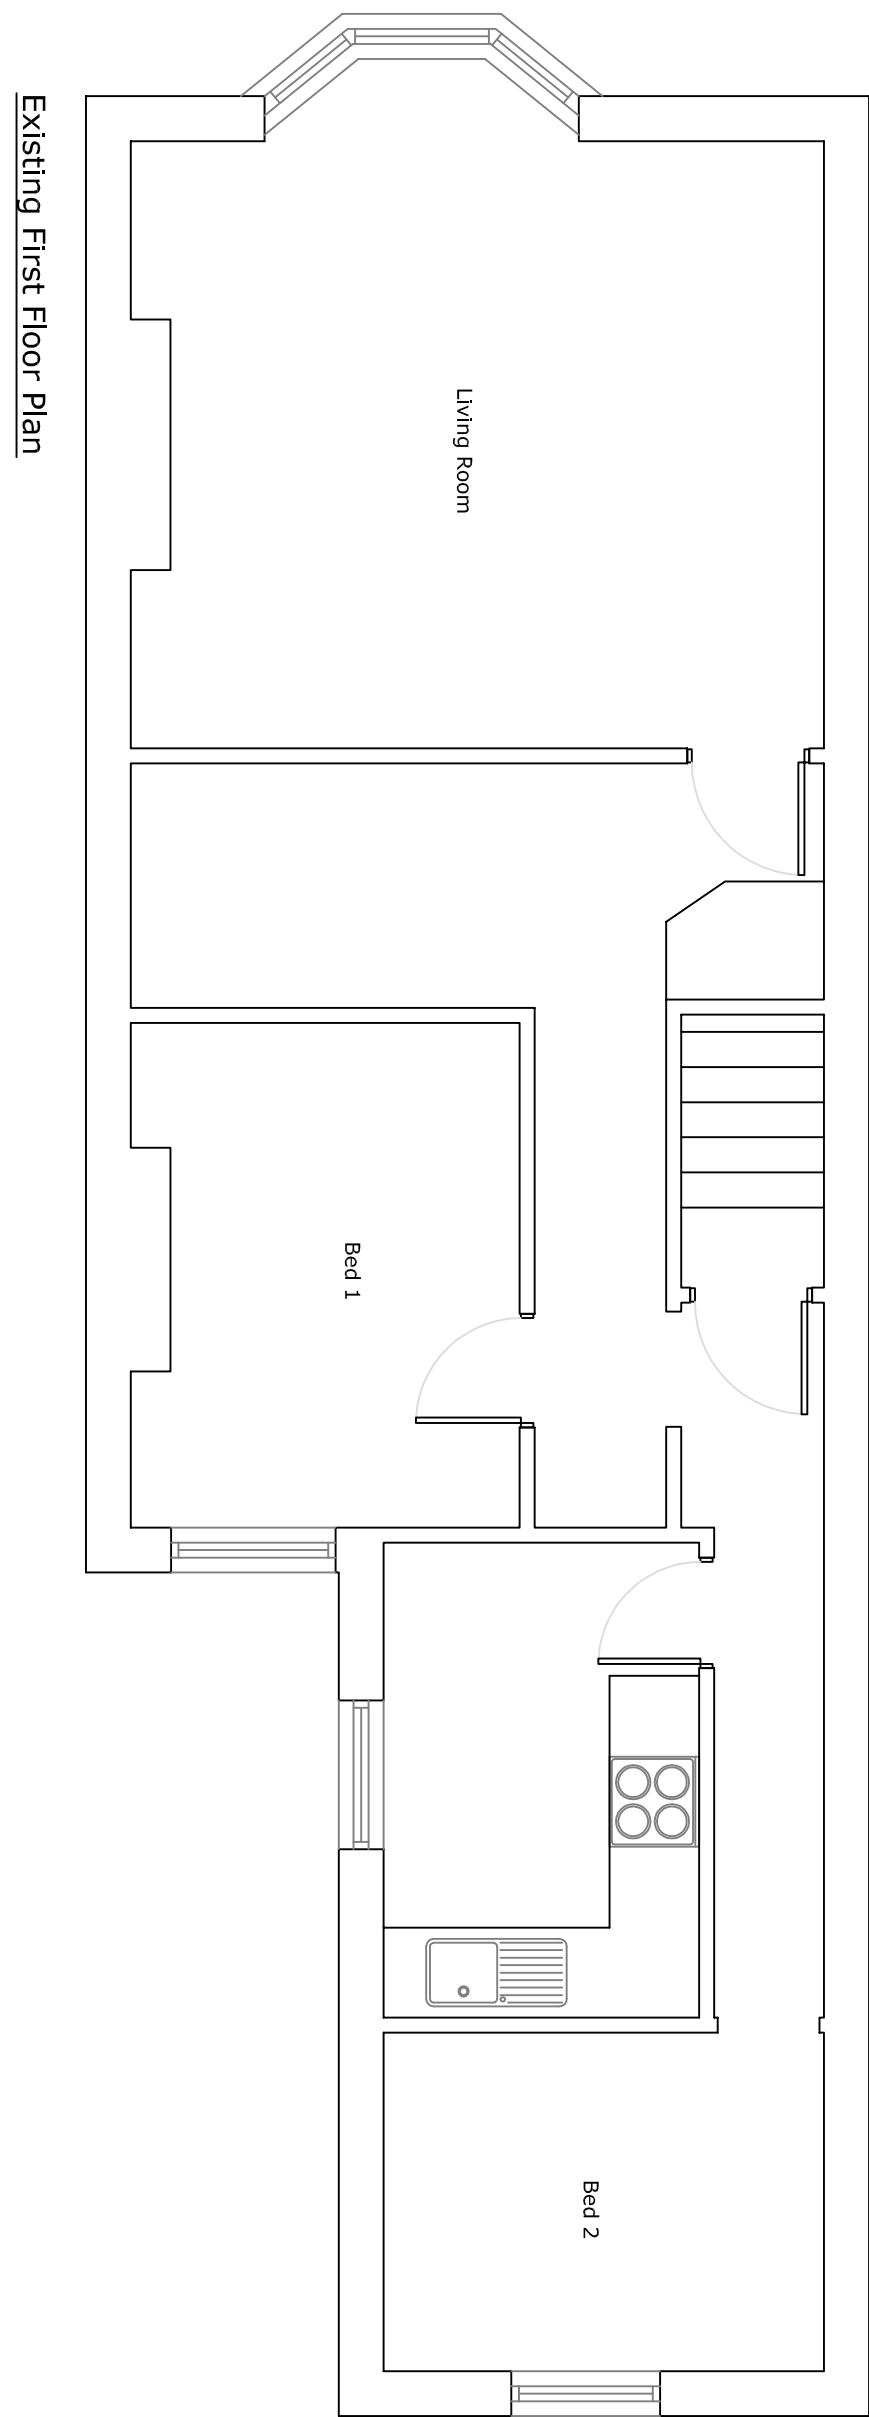
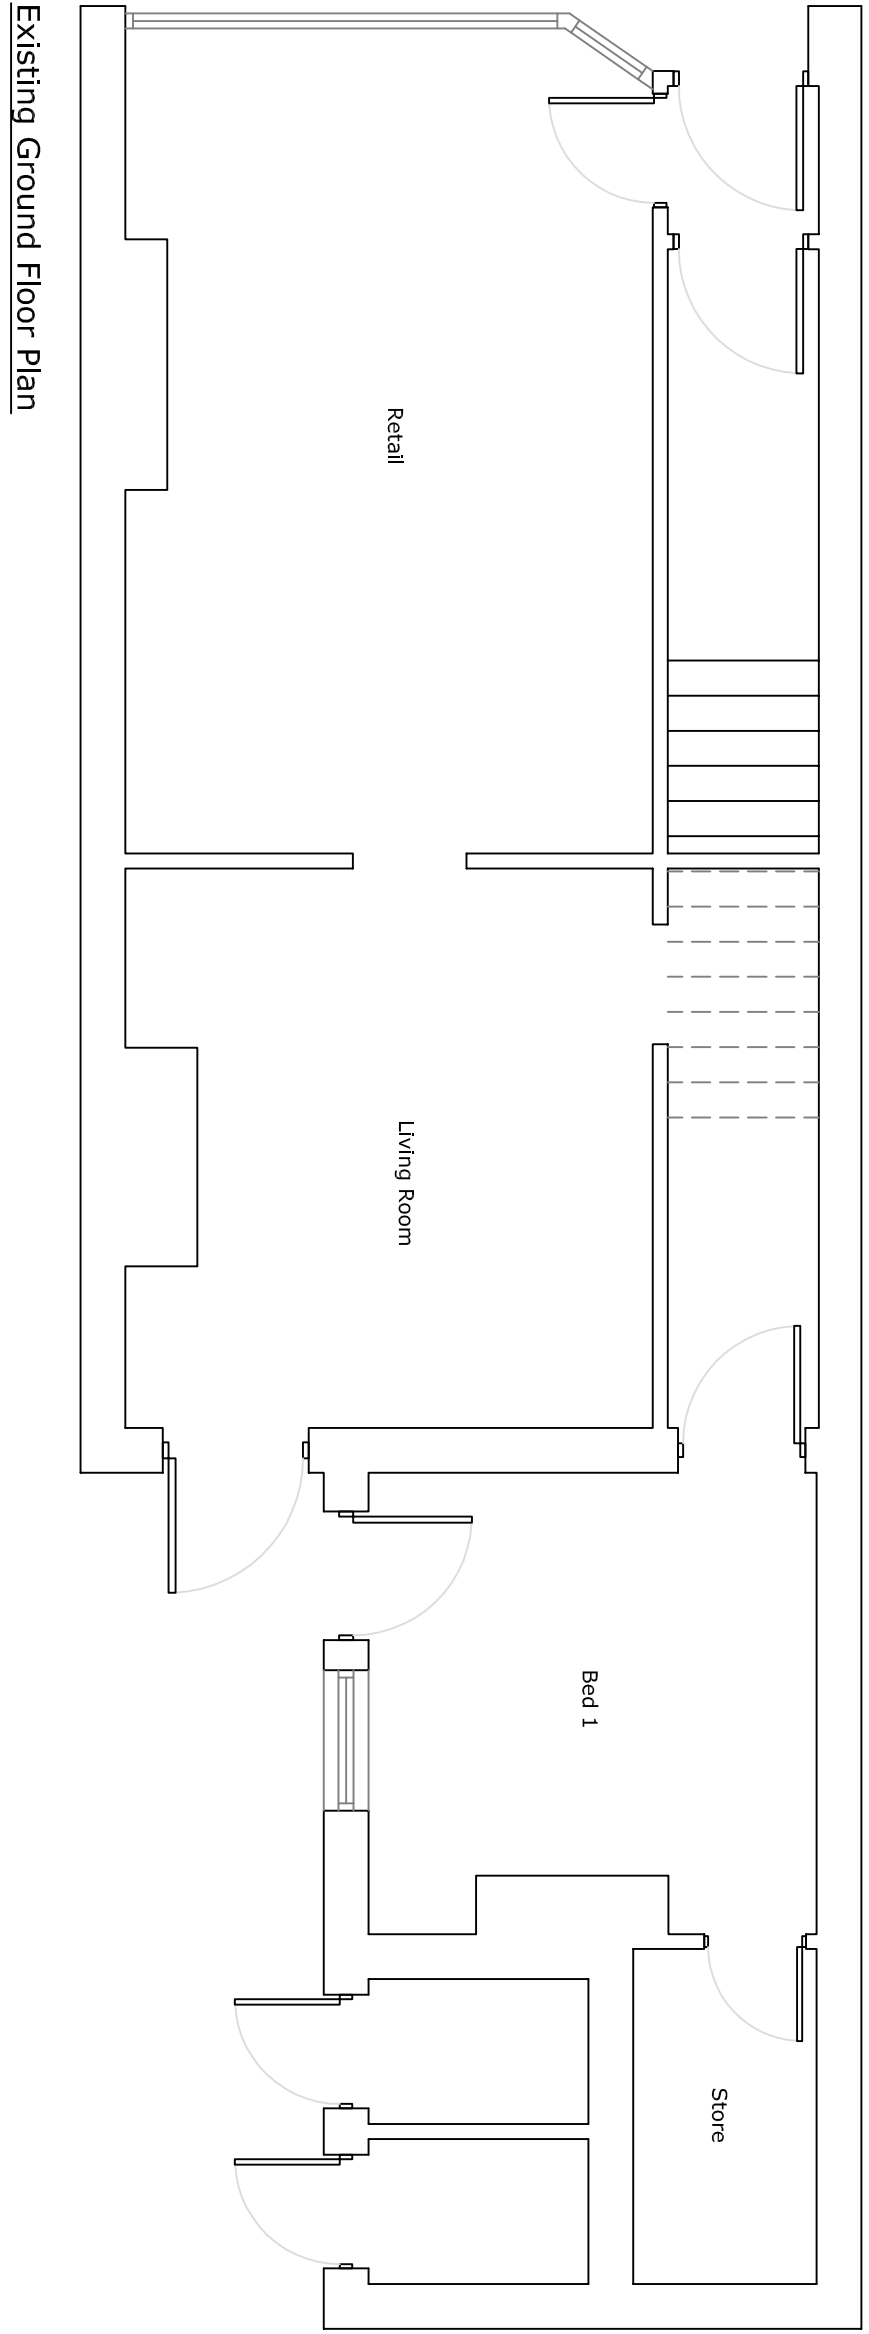


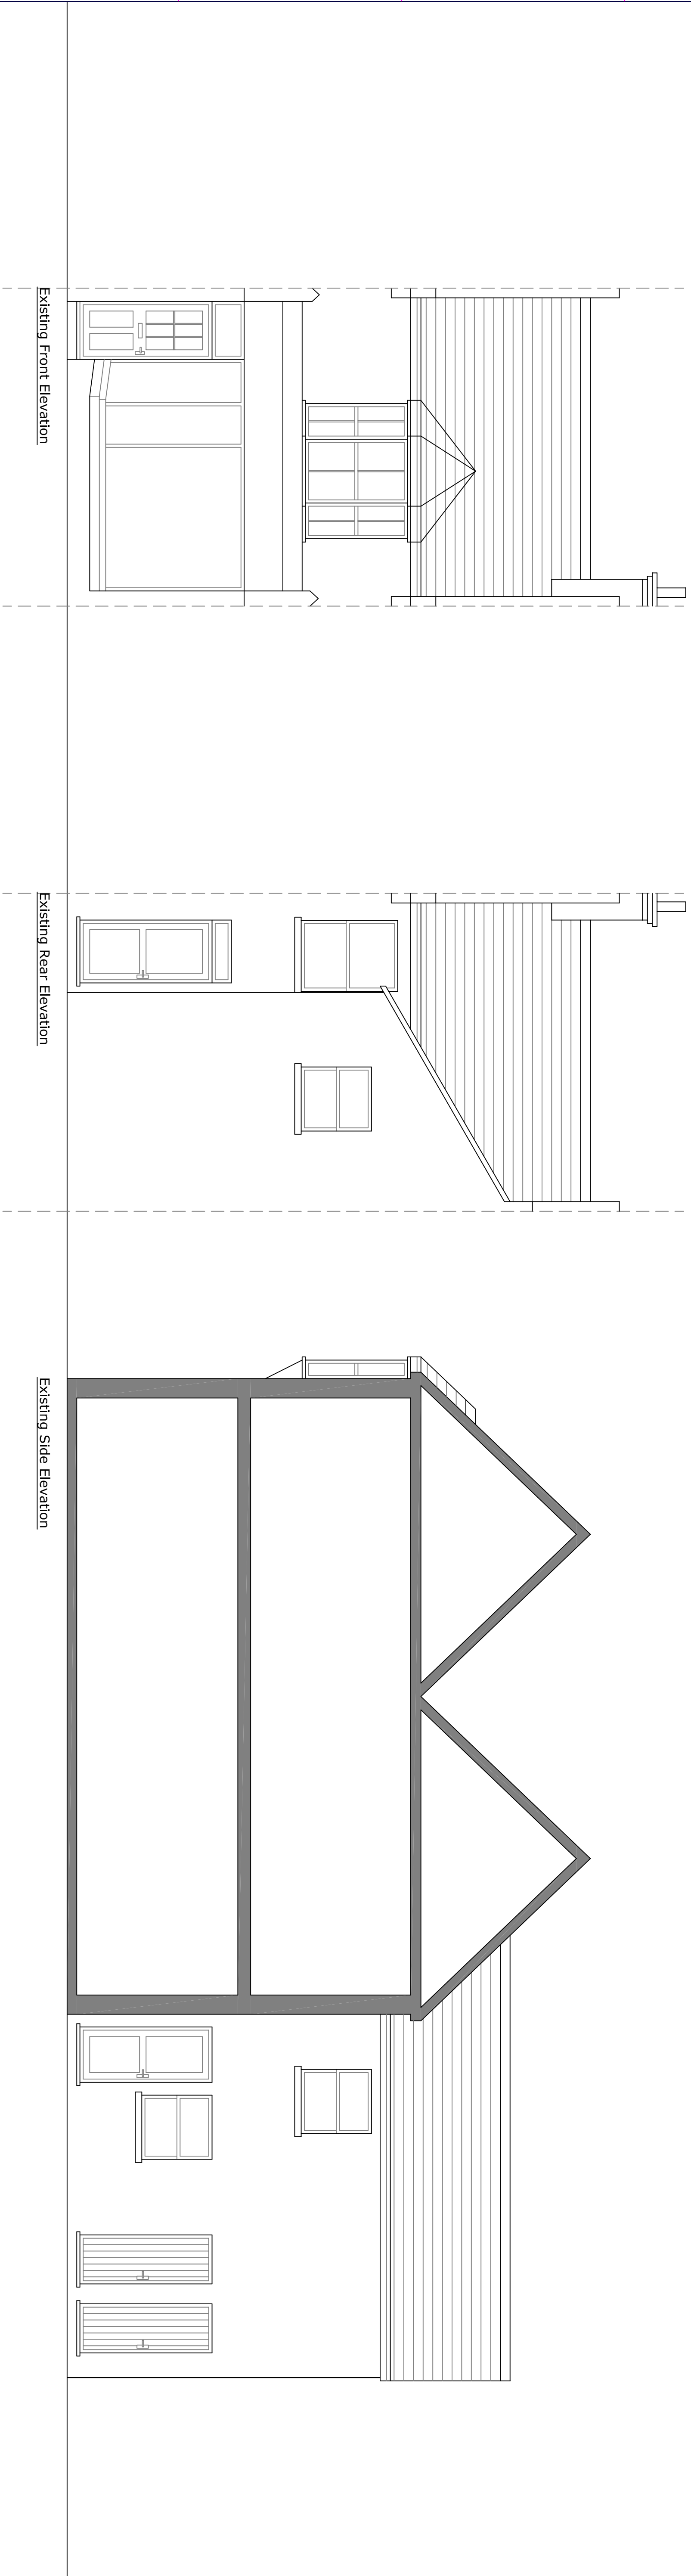

Itemref	Quantity	Title/Name, designation, material, dimension etc			Article No./Reference	
Designed by	Checked by	Approved by	- date	Filename	Date	Scale
76 London Road				Proposed Conversion	May 2017	1:50
01					Edition	Sheet