



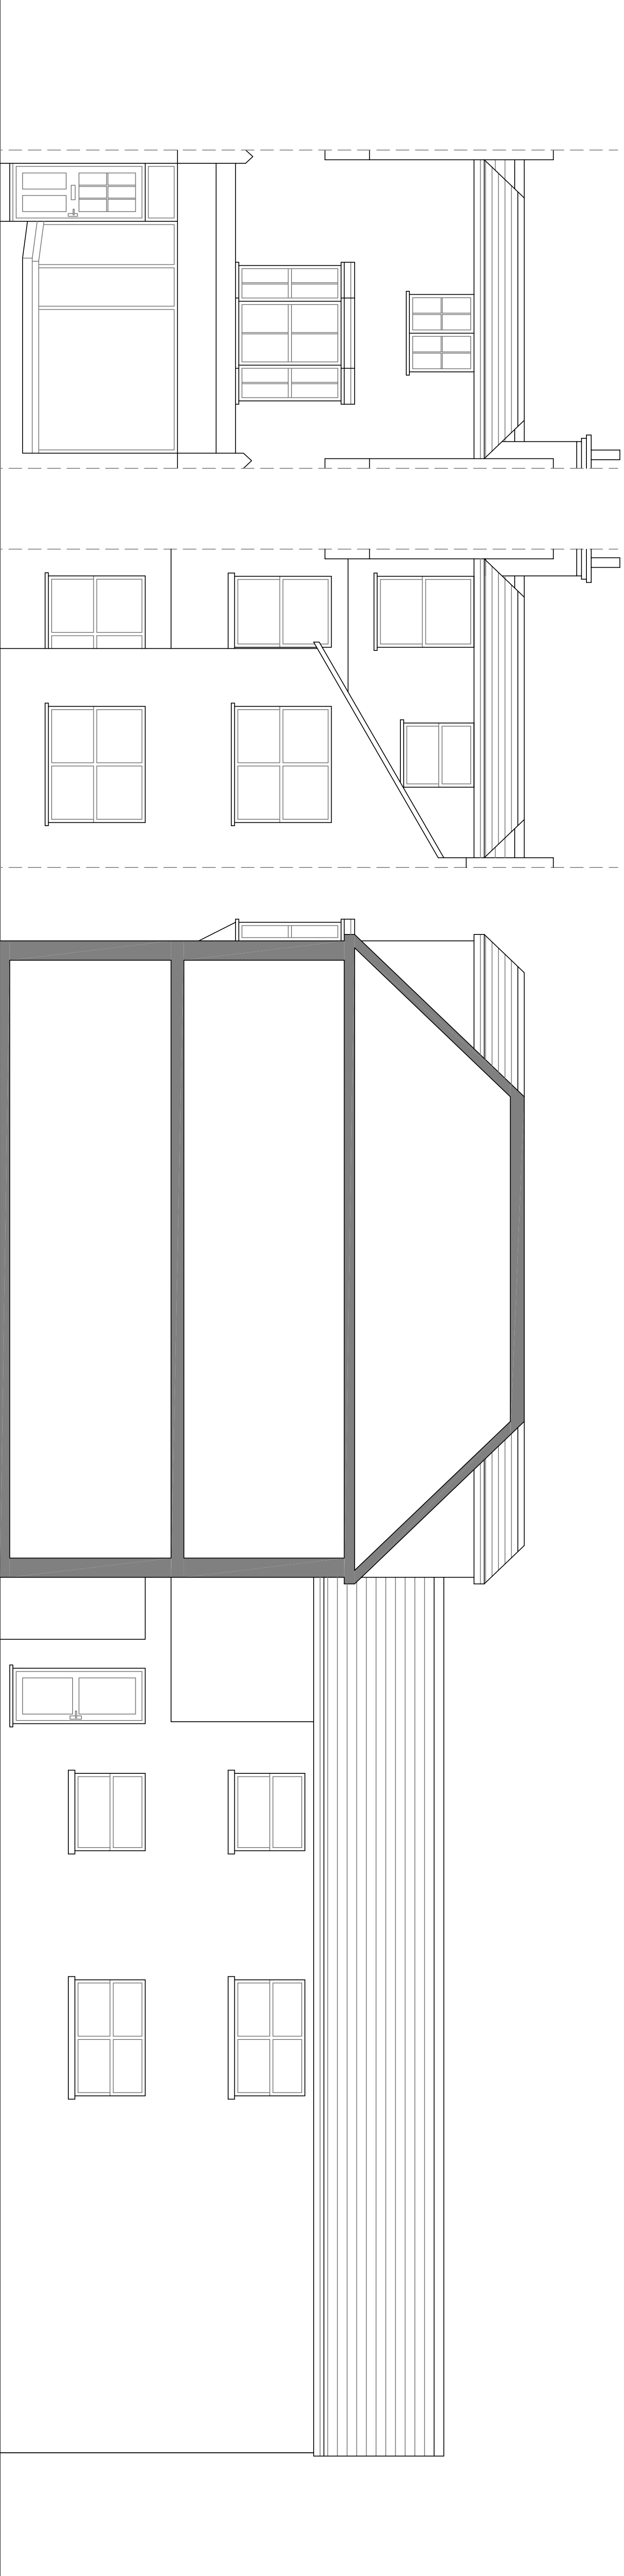


Proposed Front Elevation

Proposed Rear Elevation


Proposed Side Elevation

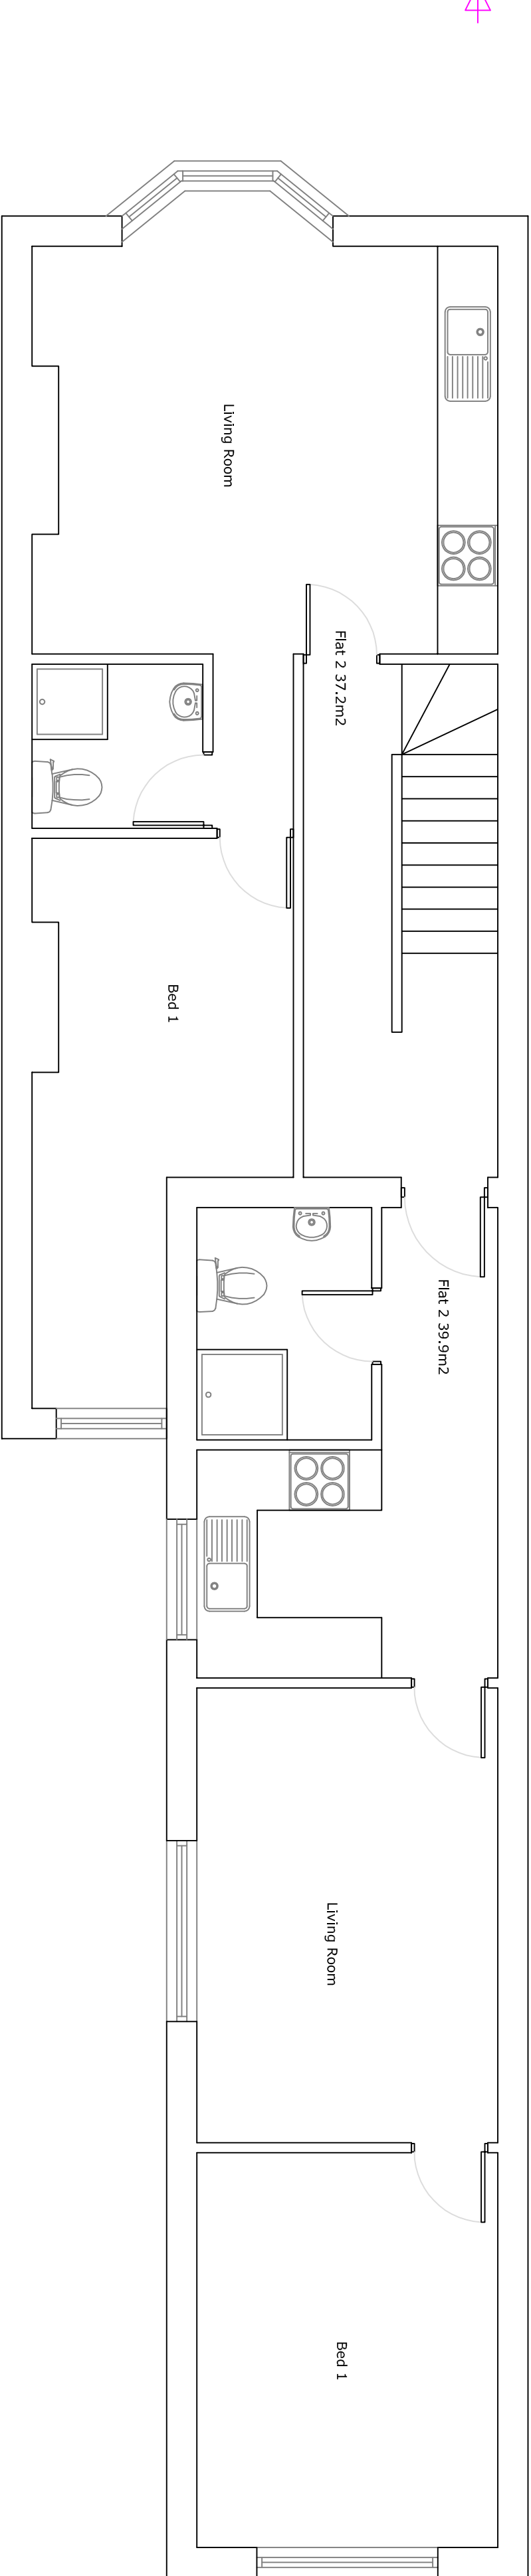

Proposed First Floor Plan

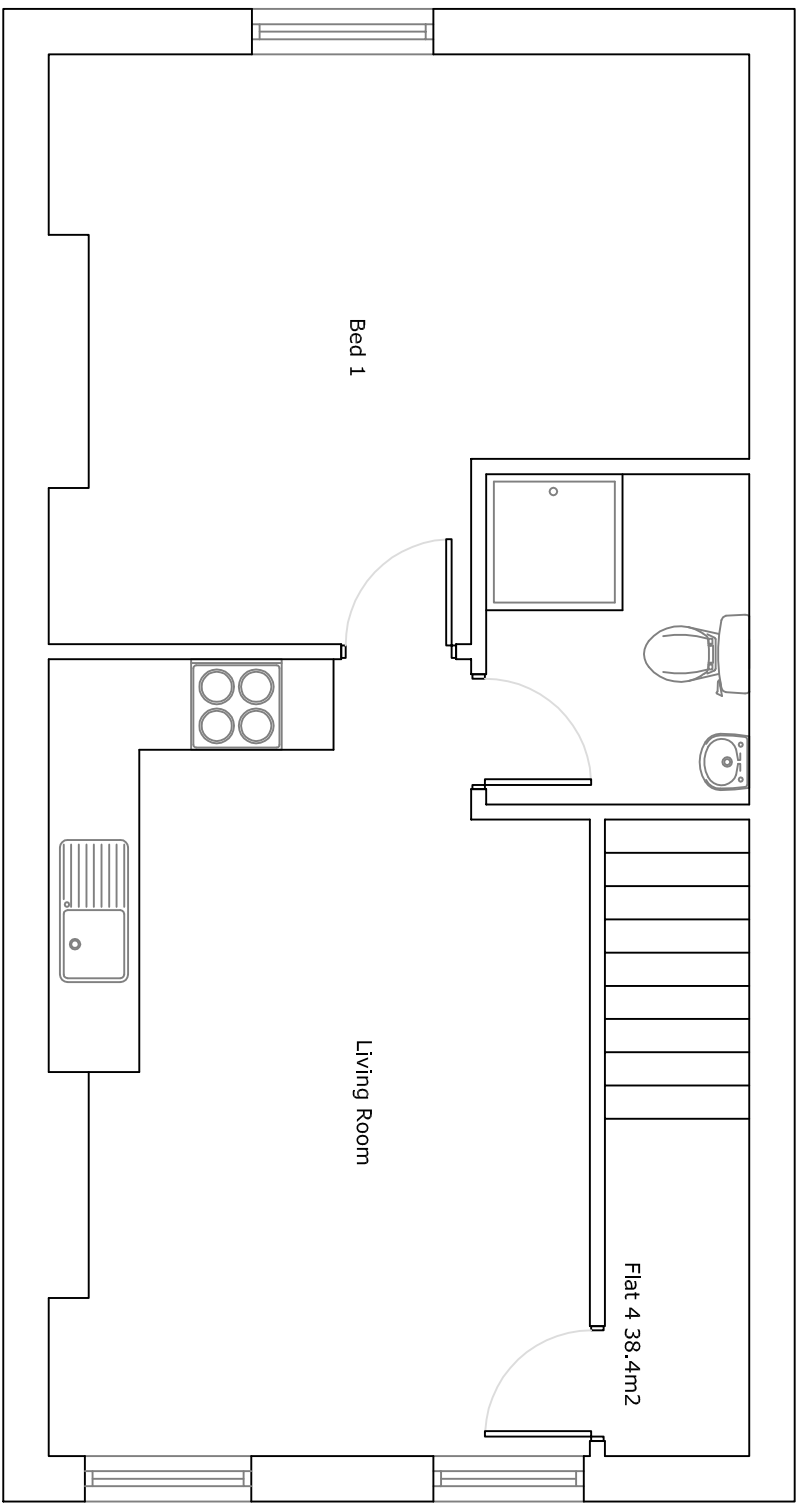

Proposed Second Floor Plan

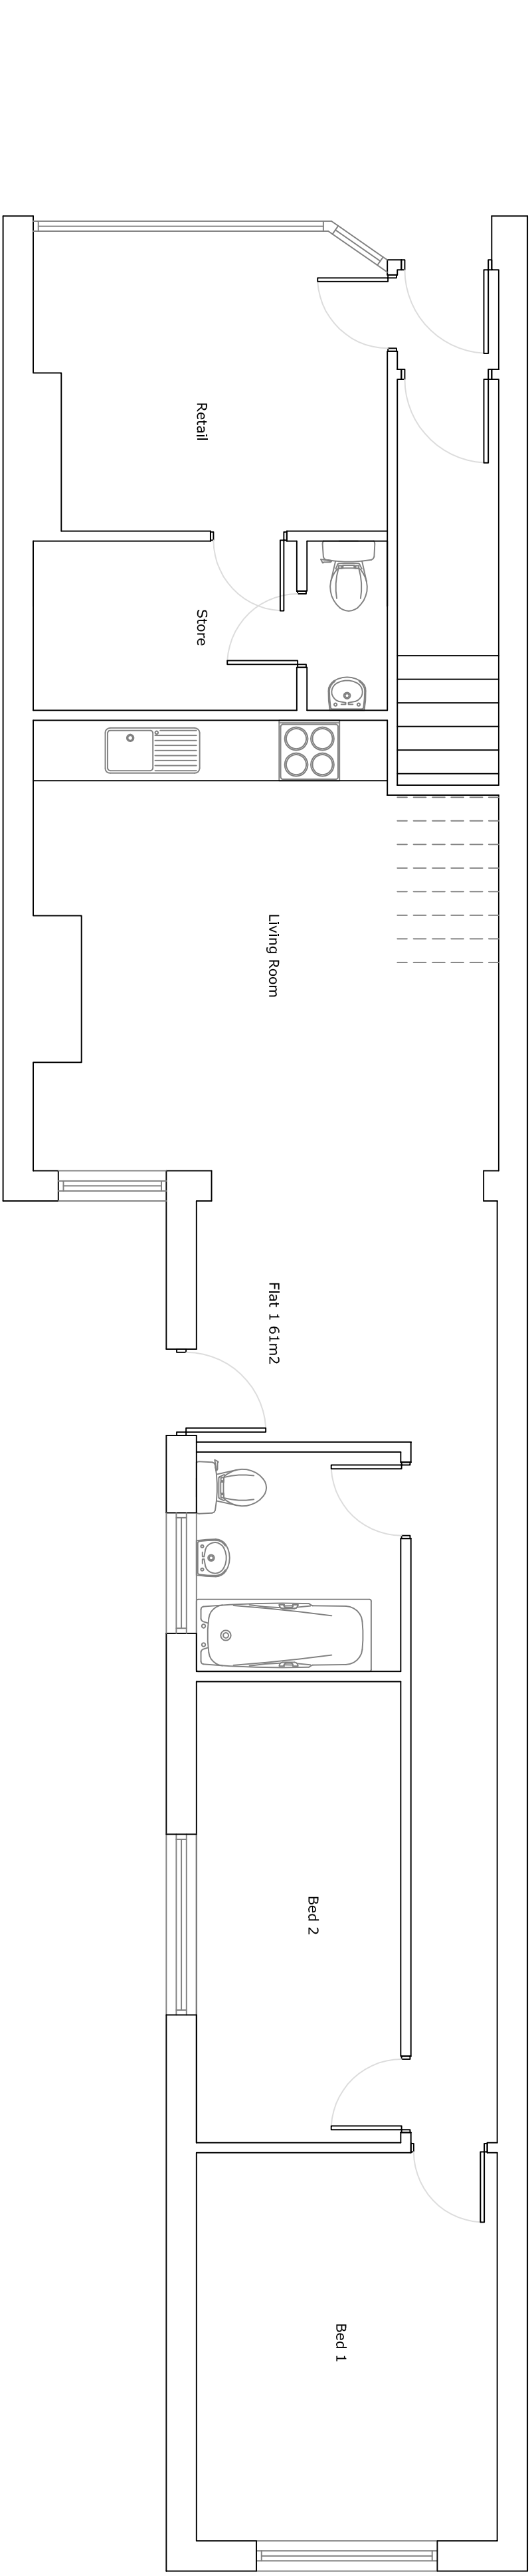

Proposed Ground Floor Plan

Itemref	Quantity	Title/Name, designation, material, dimension etc	Article No./reference
Designed by	Checked by	Approved by - date	Date
76 London Road			May 2017
Proposed Conversion			1:50
02			Sheet