




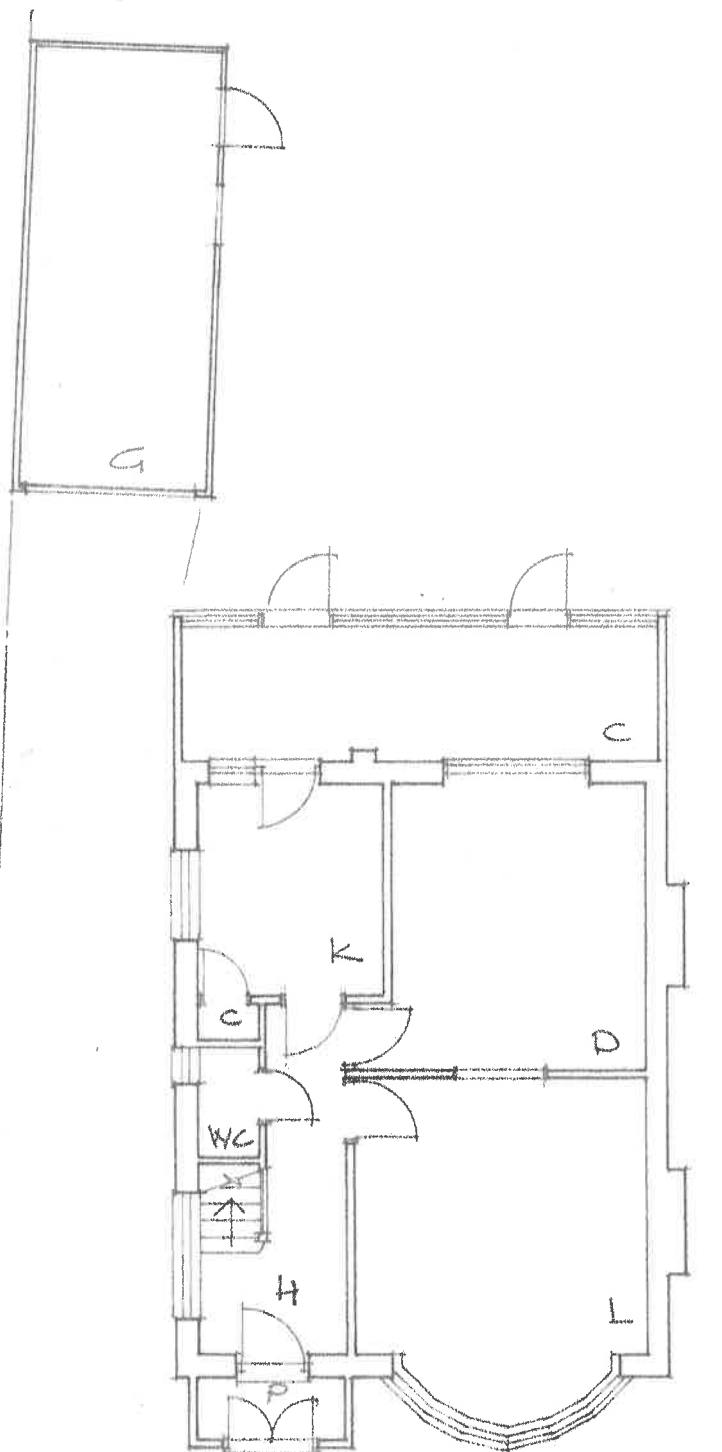

EXISTING
GROUND FLOOR PLAN

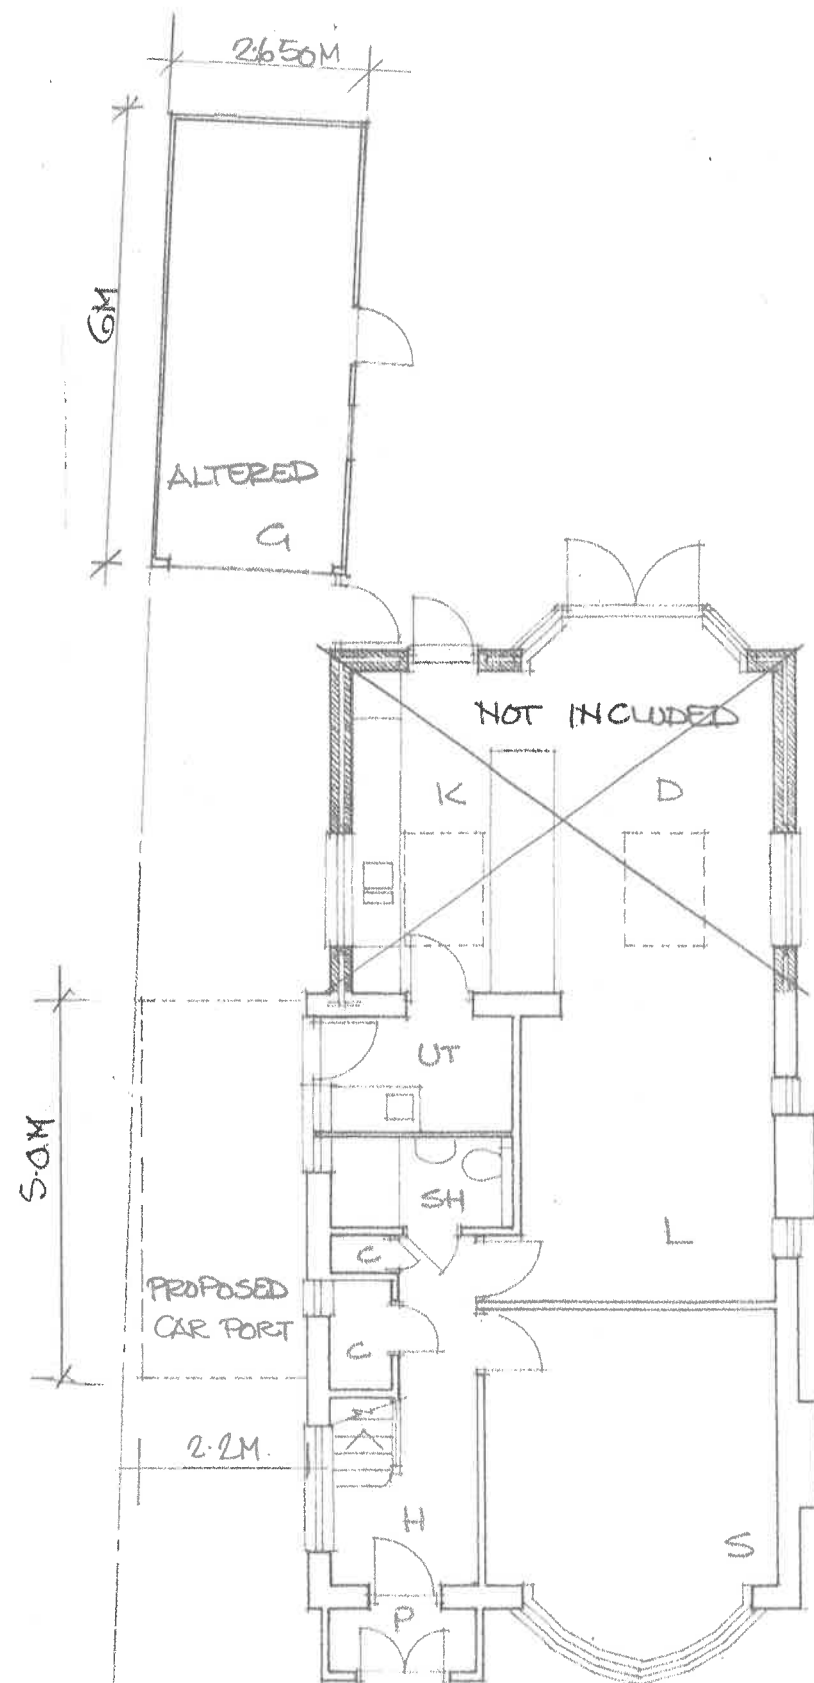

PROPOSED
GROUND FLOOR PLAN.

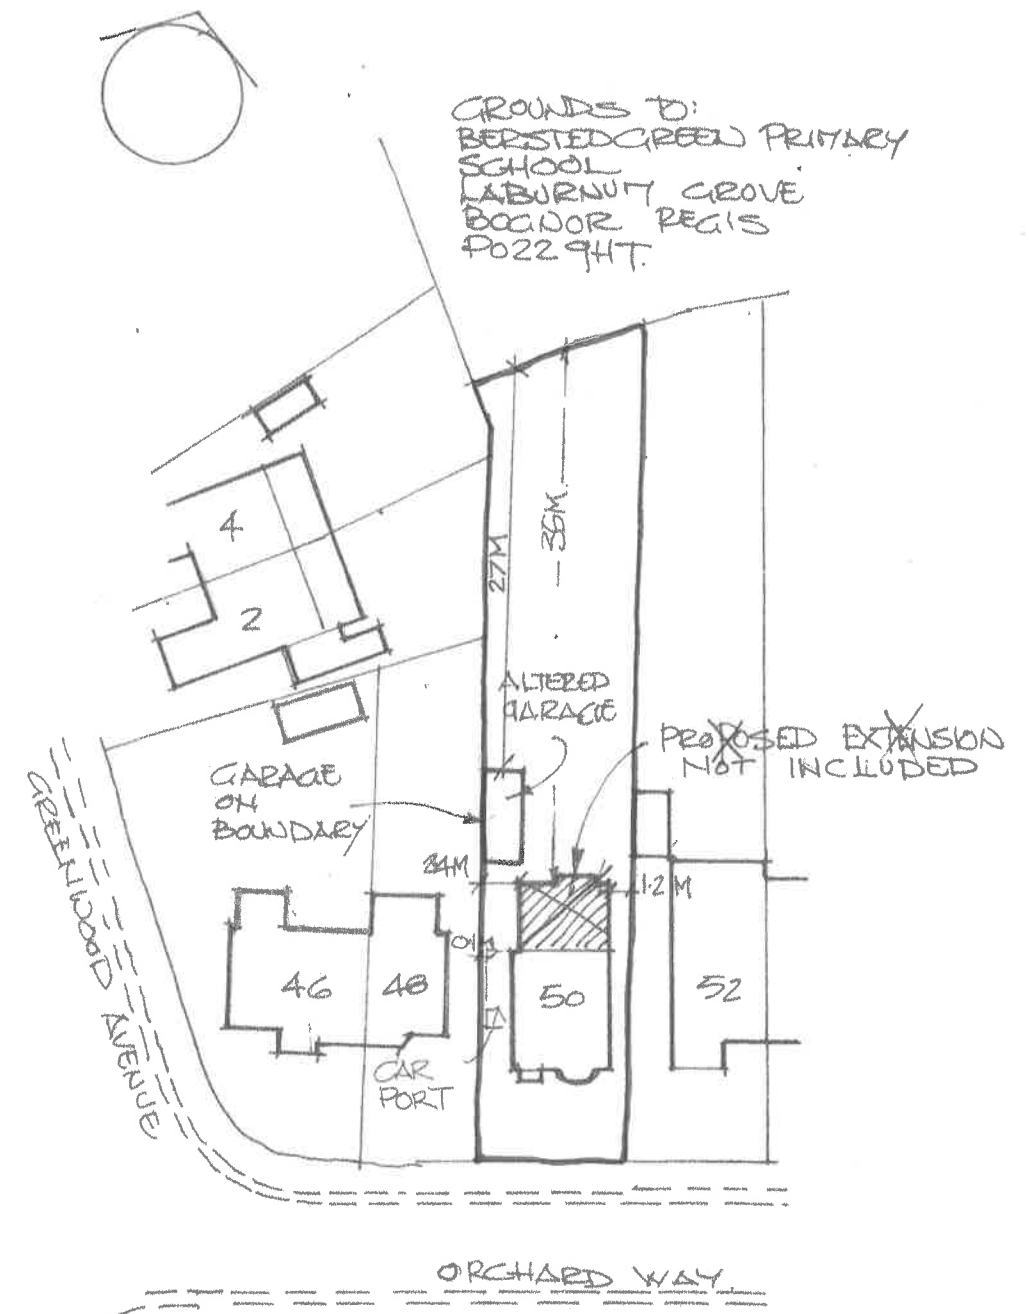

SITE PLAN 1:500.

EXISTING
PLAN
PROPOSED
PLAN
SITE PLAN

EXTENSION TO 50 ORCHARD WAY BOGNOR REGIS
APPLICATION FOR LAWFUL DEVELOPMENT CERT.

MAY 2019
1-100, 1-500 (A3)
DRG 1A