
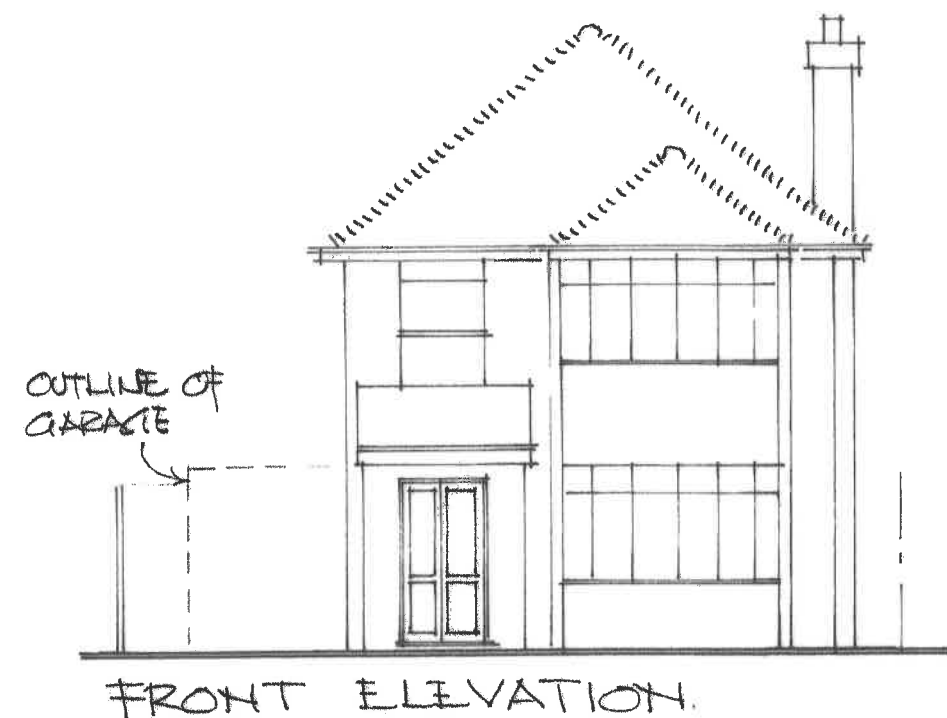
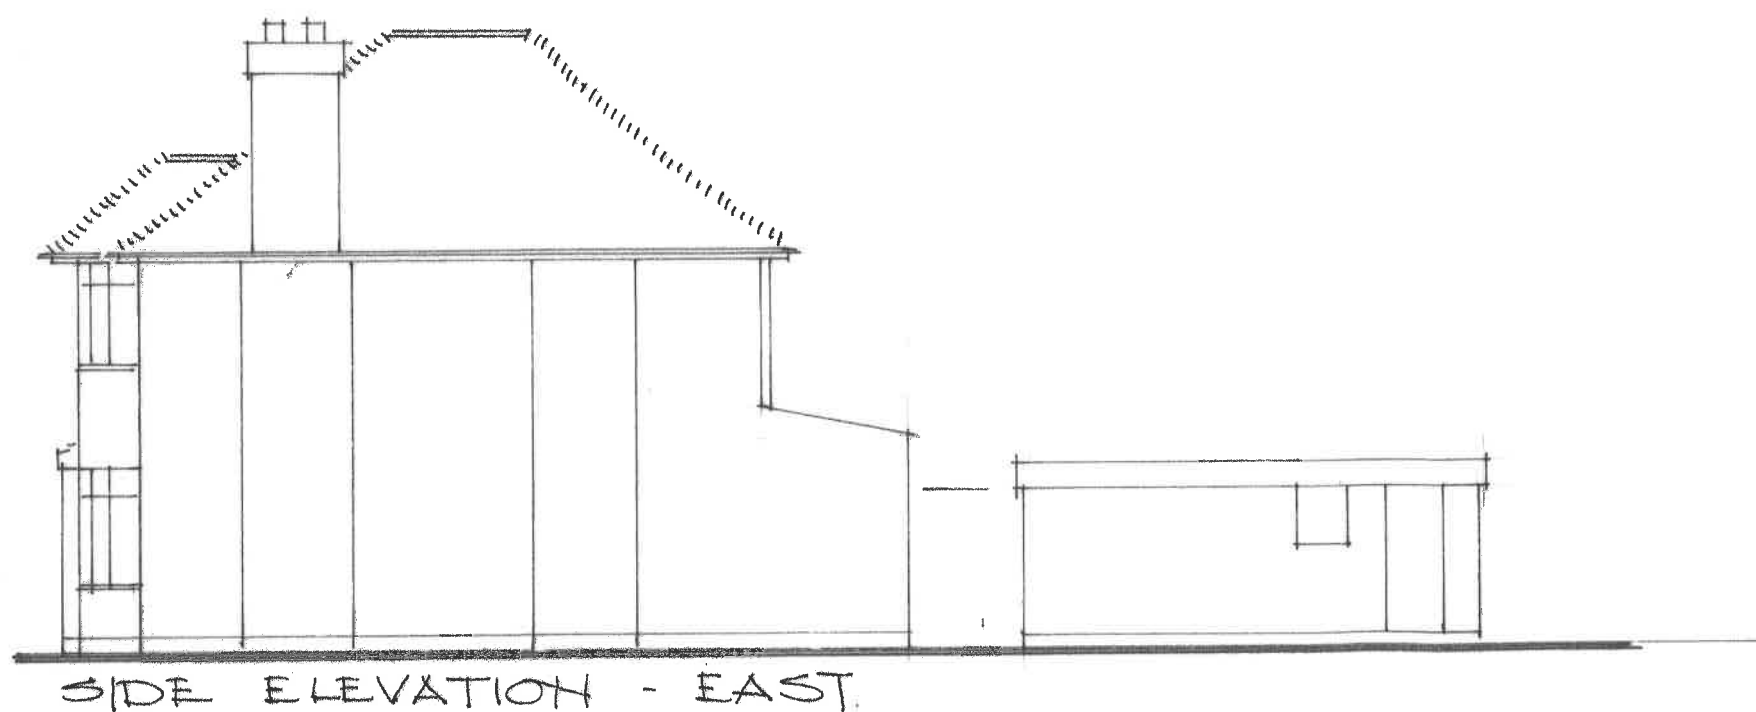
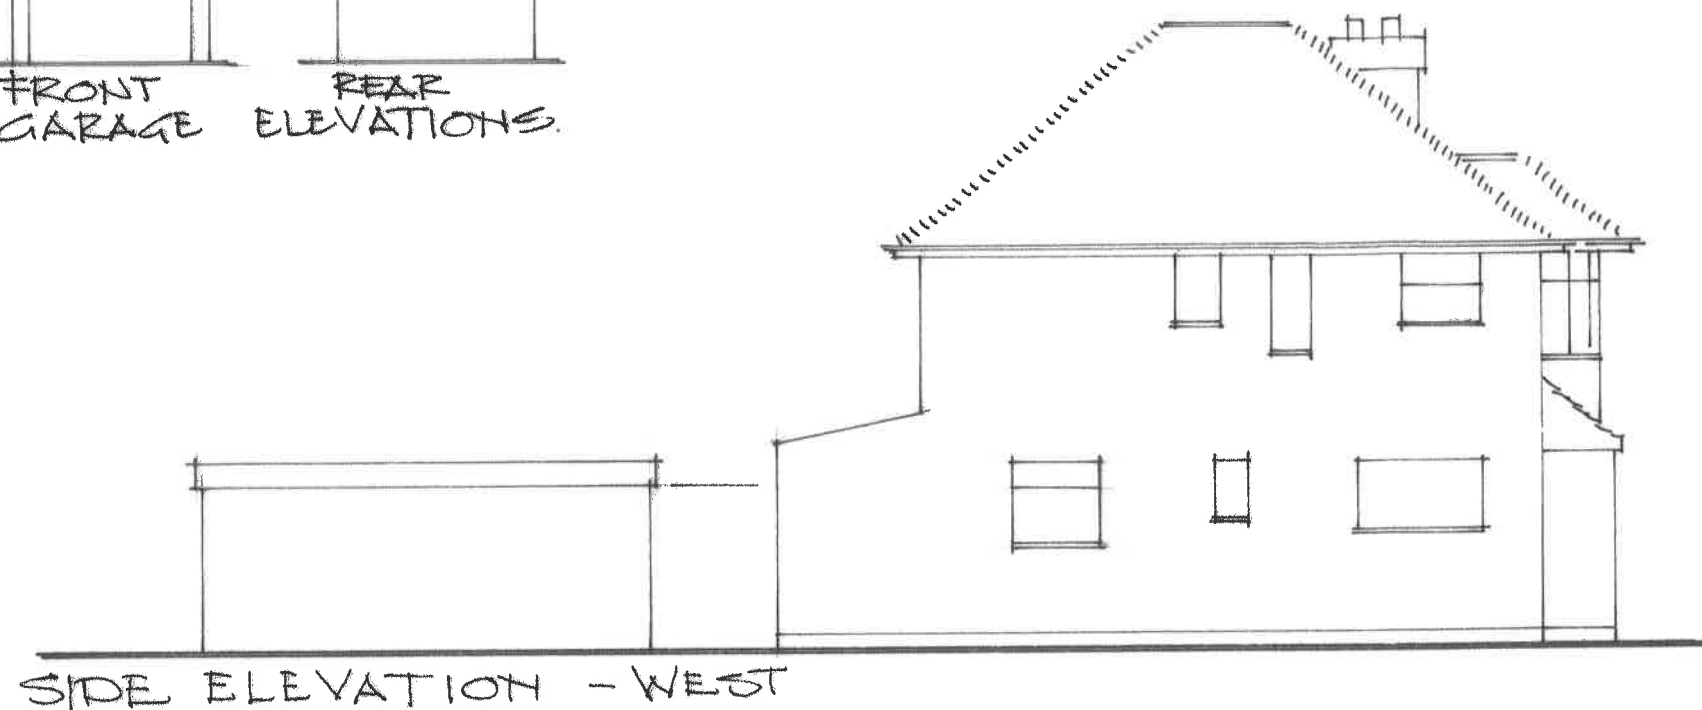


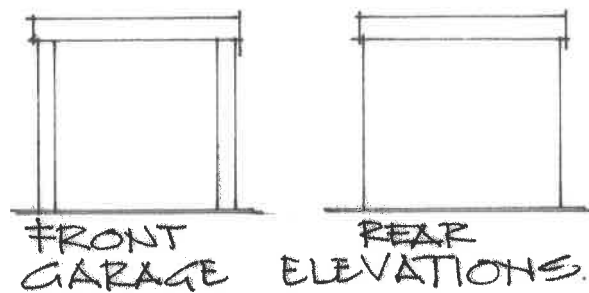

EXTENSION TO 50 ORCHARD WAY BOGNOR REGIS

EXISTING ELEVATIONS

MAY 2019
1-100 (A3)
DRG 2.