
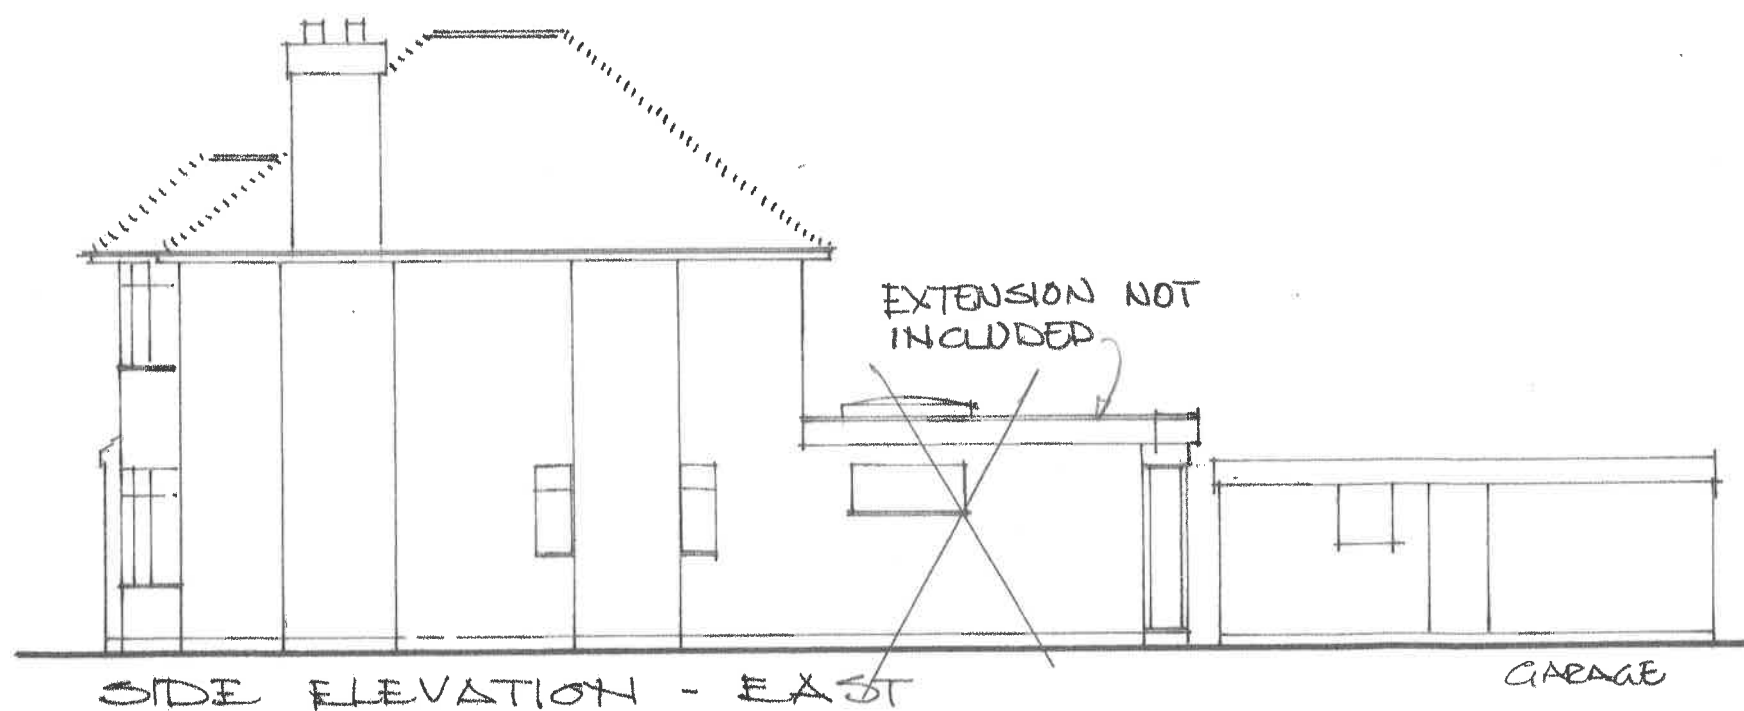
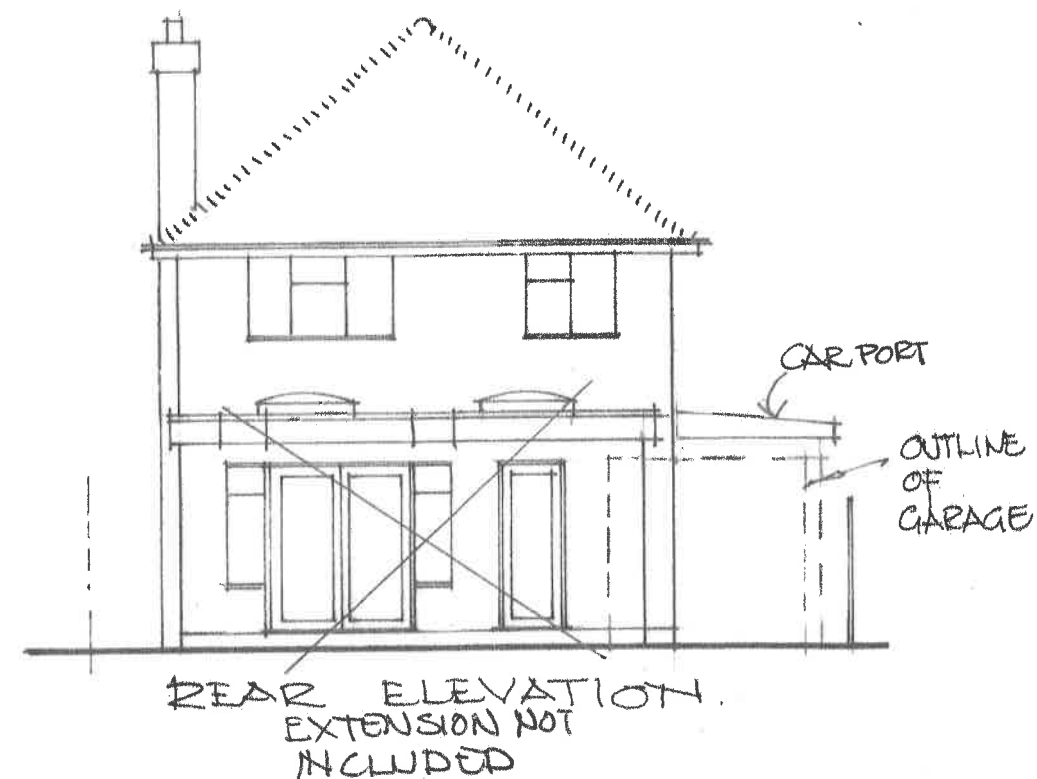
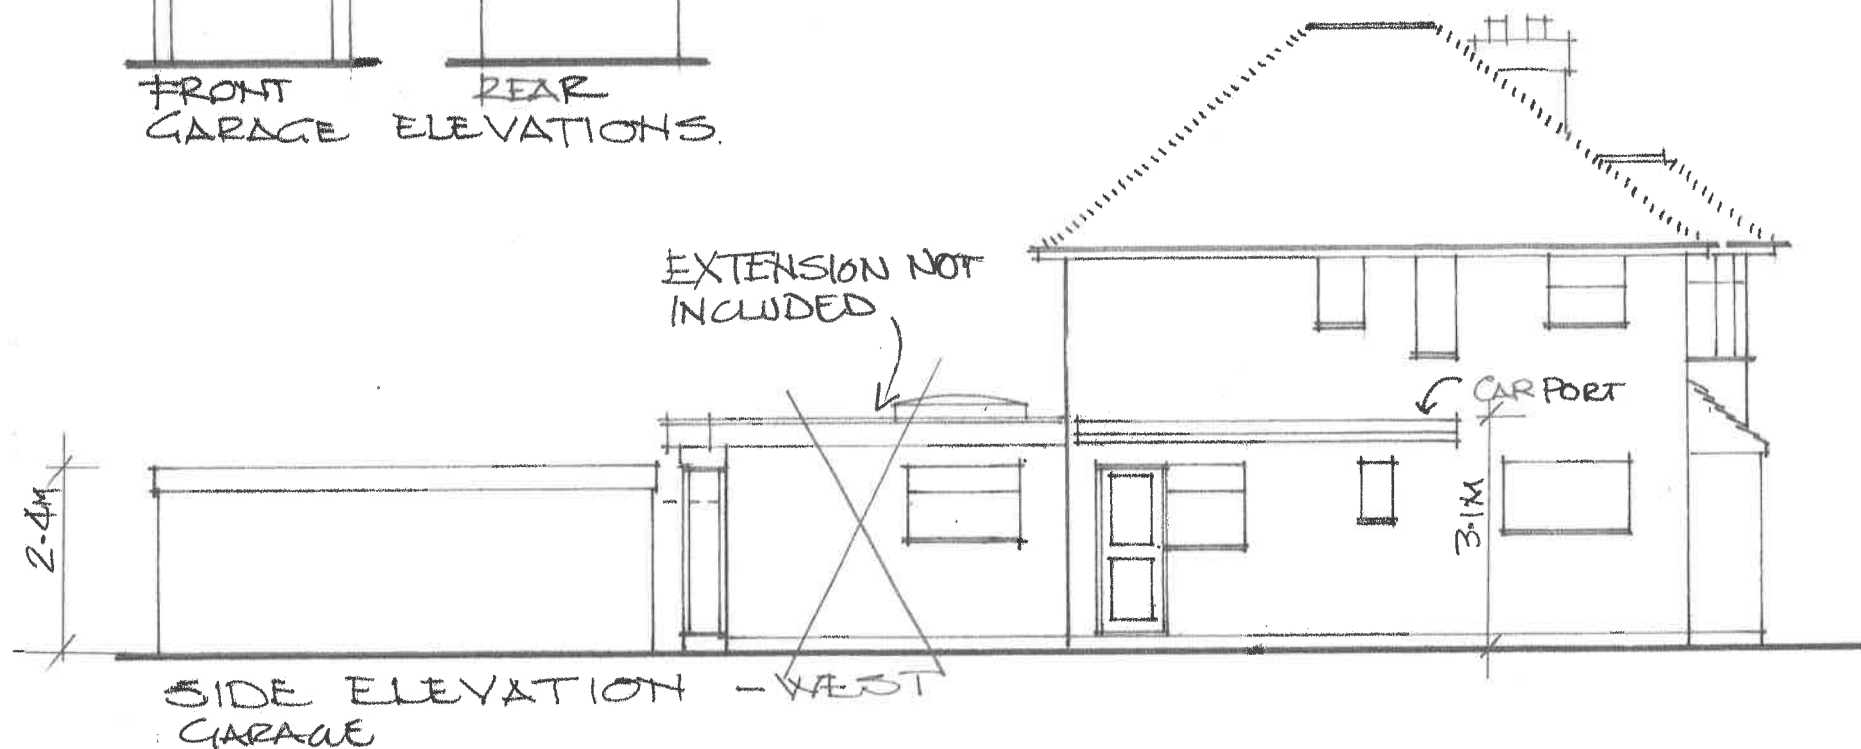


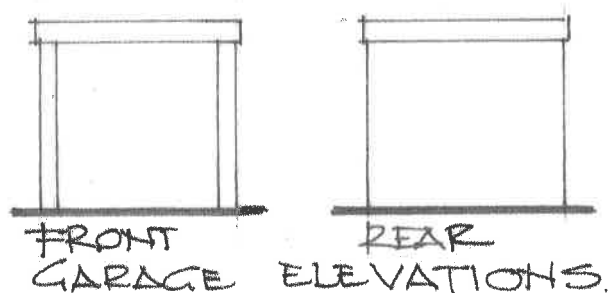

EXTENSION TO 50 ORCHARD WAY BOGNOR REGIS

APPLICATION FOR LAWFUL DEVELOPMENT CERTIFICATE

PROPOSED ELEVATIONS

MAY 2019
1-100 (A3)
DRG 3.A