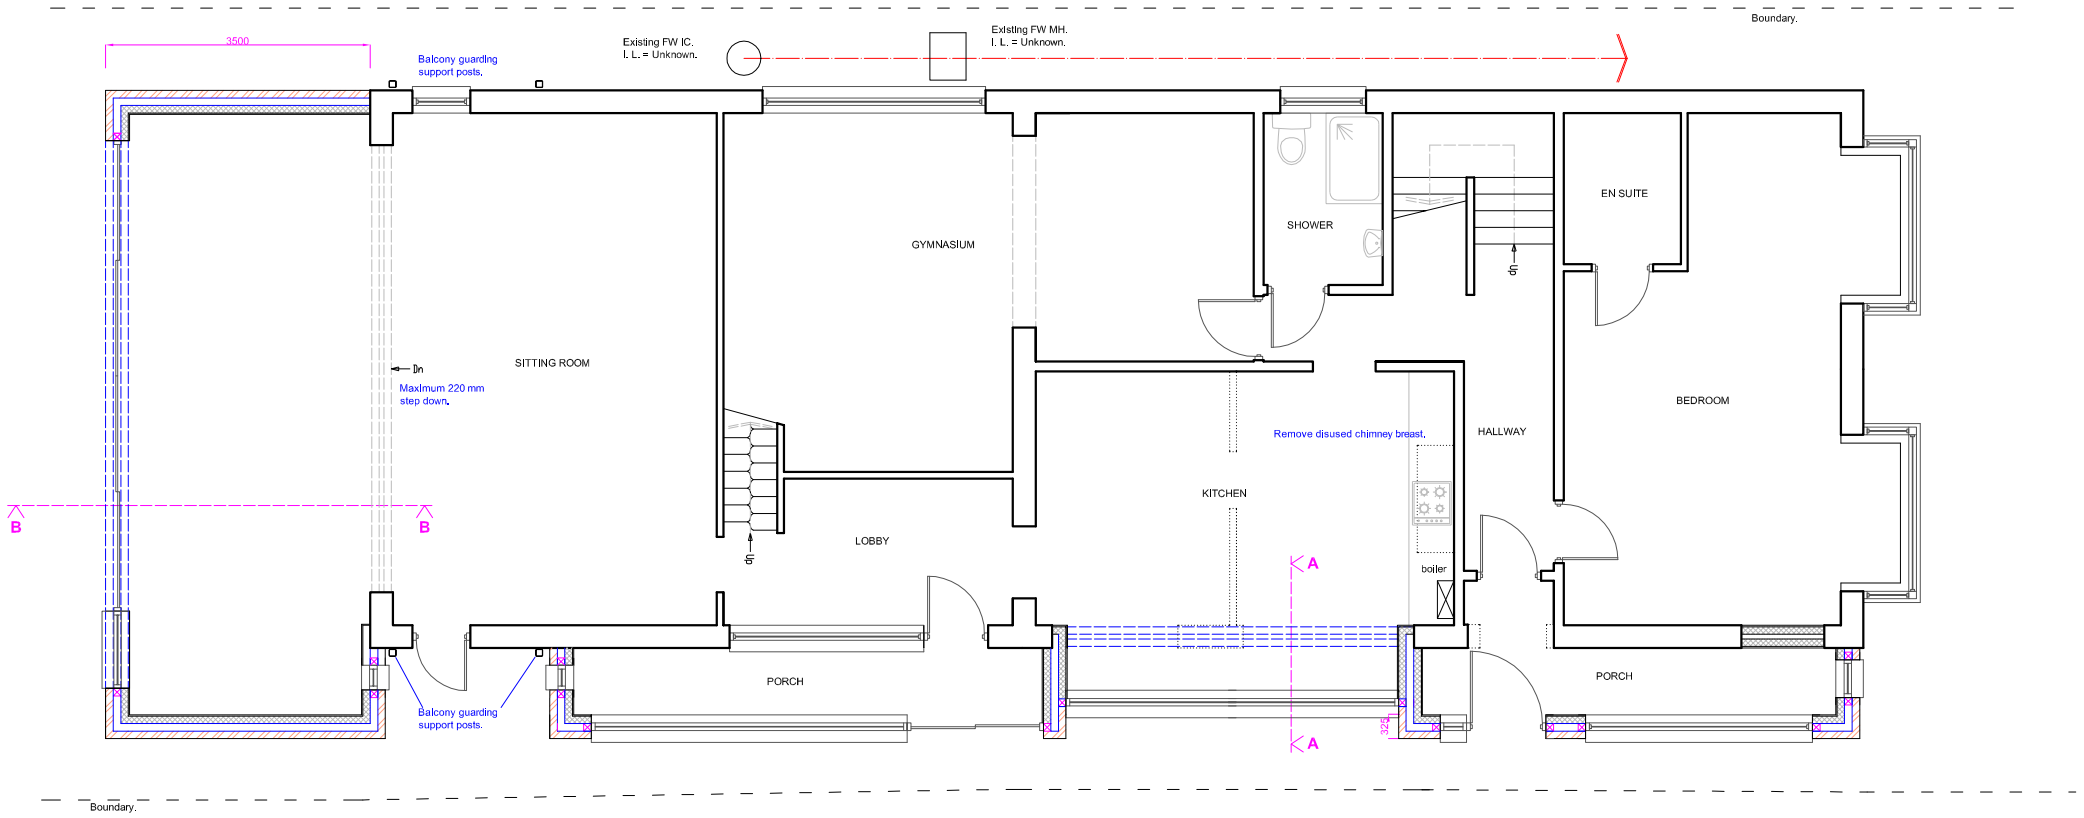

PROPOSED GROUND FLOOR PLAN

SCALE 0 2 4 6 8 10 METRES

Scale 1:100 on A3

SUSSEX BUILDING CONSULTANCY LIMITED

12 CAVENDISH ROAD, BOGNOR REGIS, WEST SUSSEX.

SCALE - 1/100 REV - DATE - 27/10/2025

partner LABC

3 NORTHCOTE ROAD
BOGNOR REGIS
PO21 5LZ

TEL - (01243) 861379