



PLAN 1

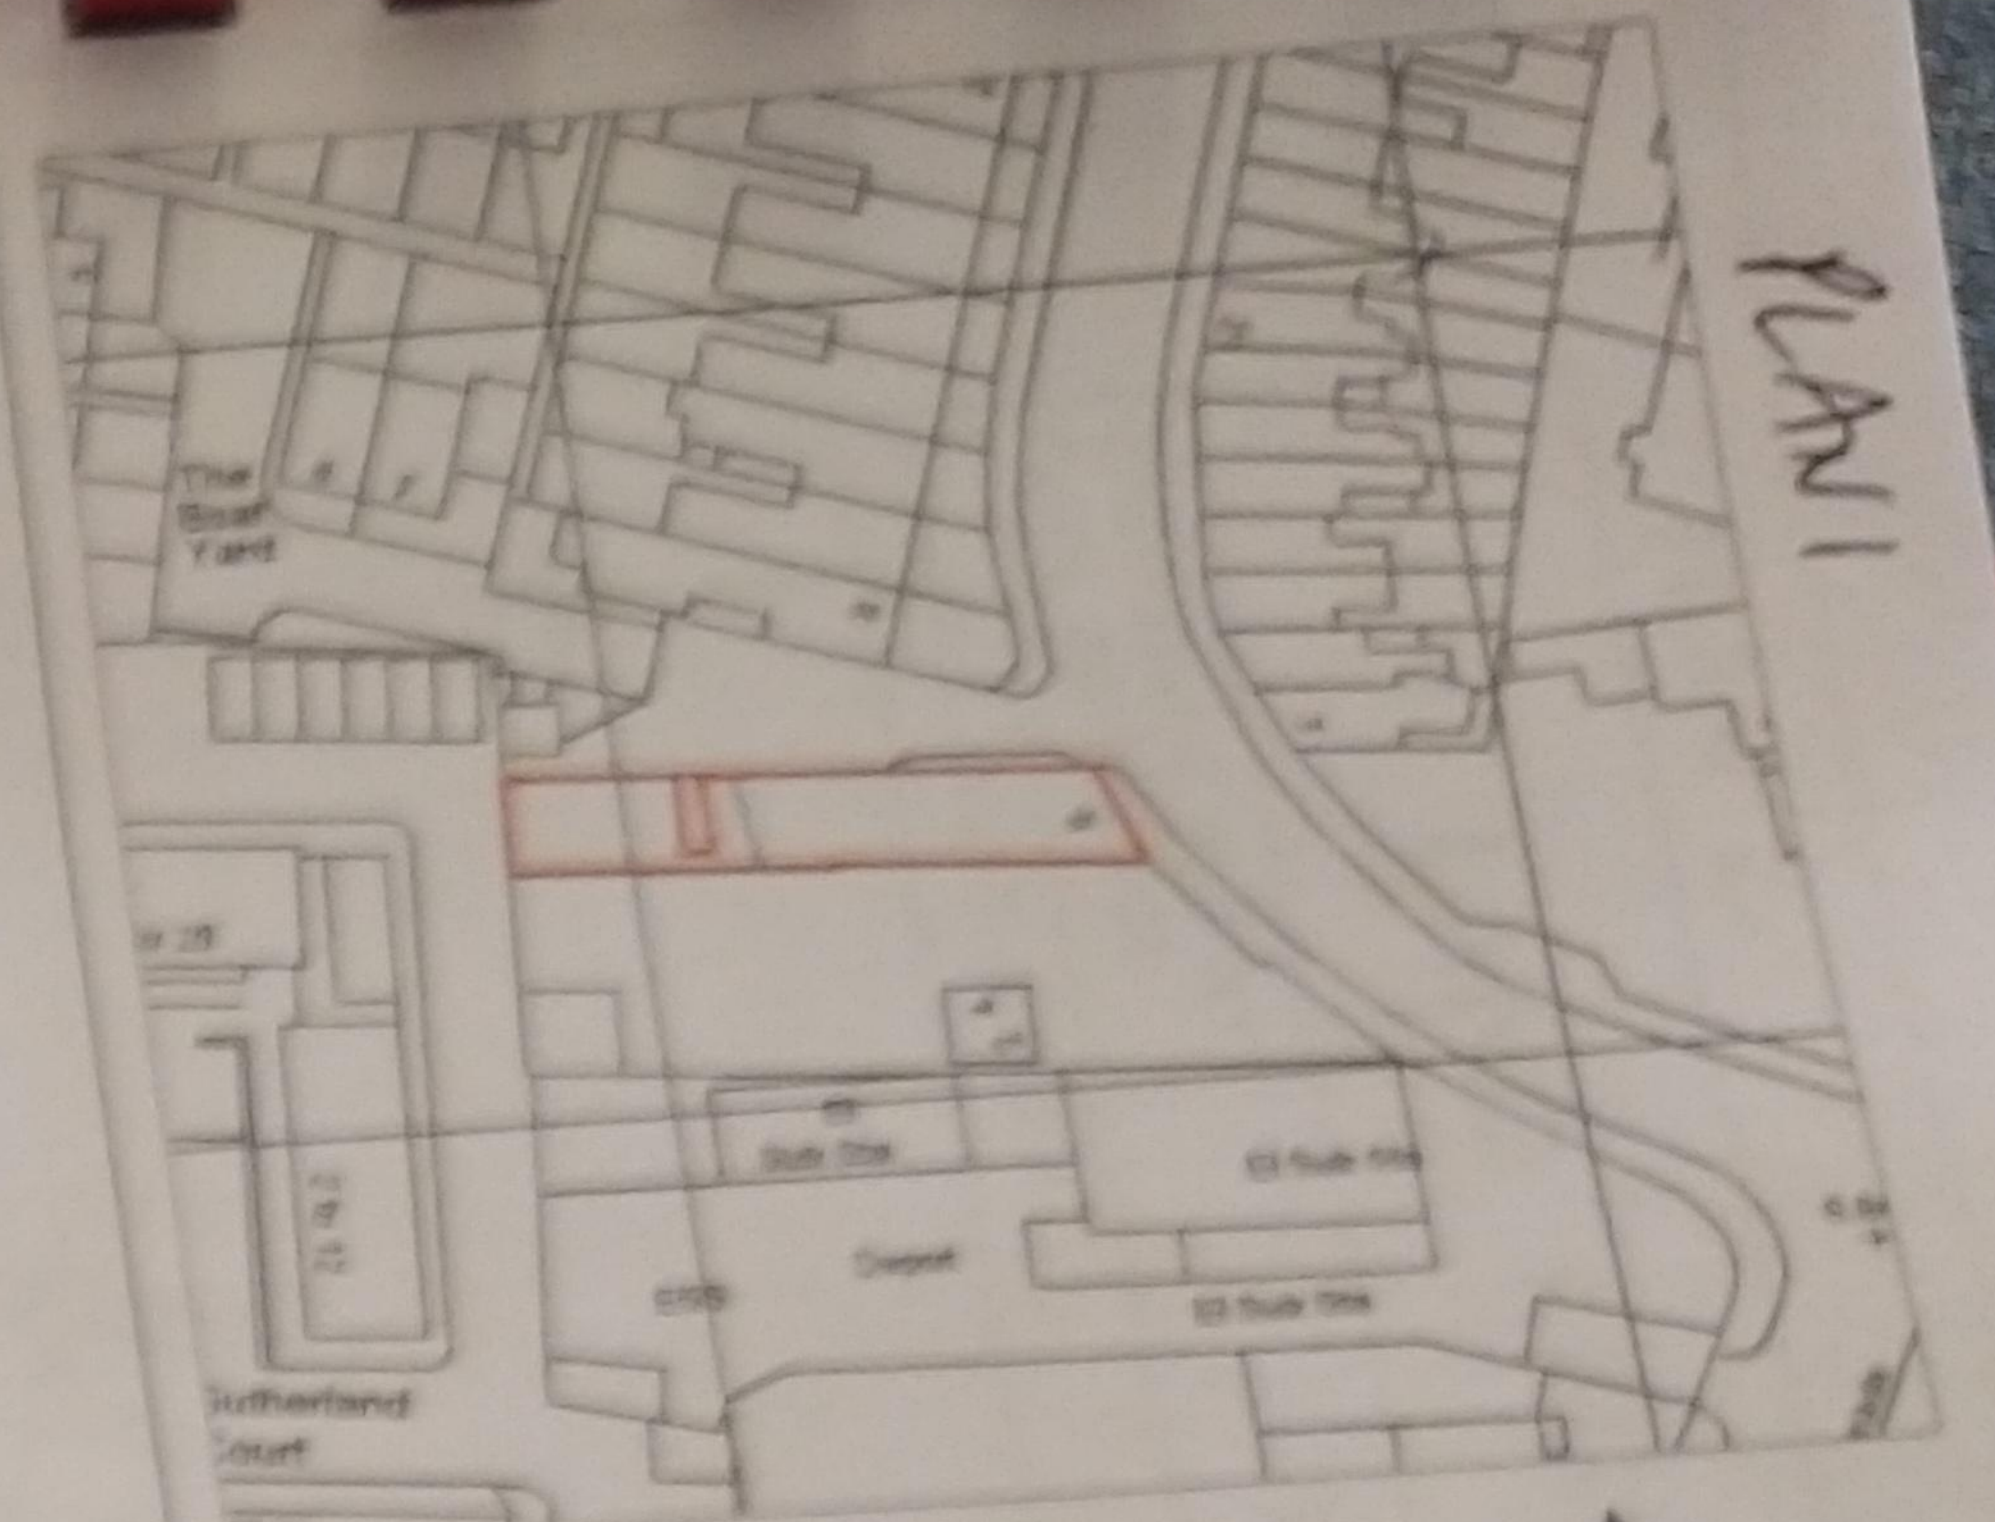


LOCATION PLAN

1:1250

SCALE (m)

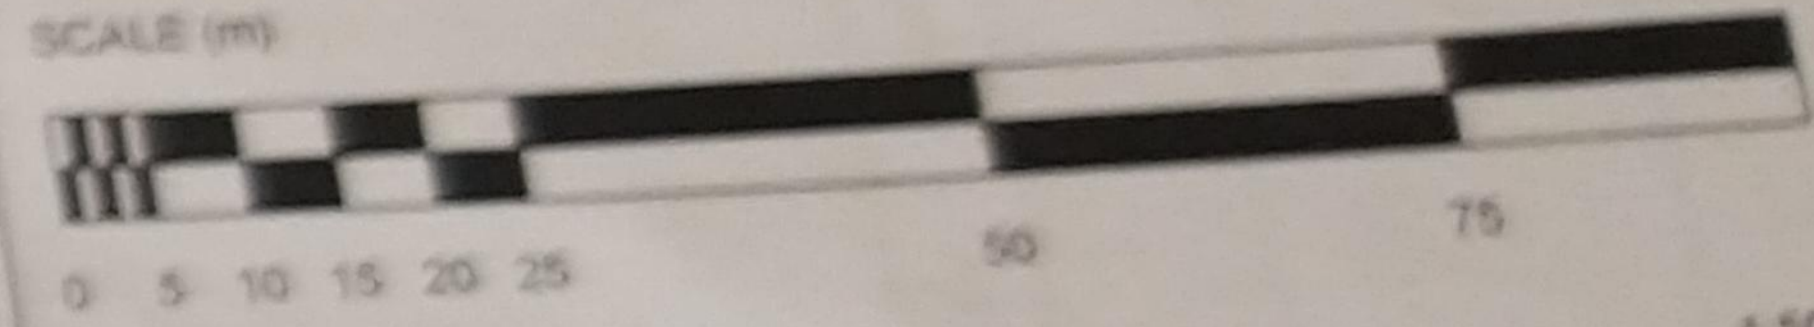

SCALE (m)

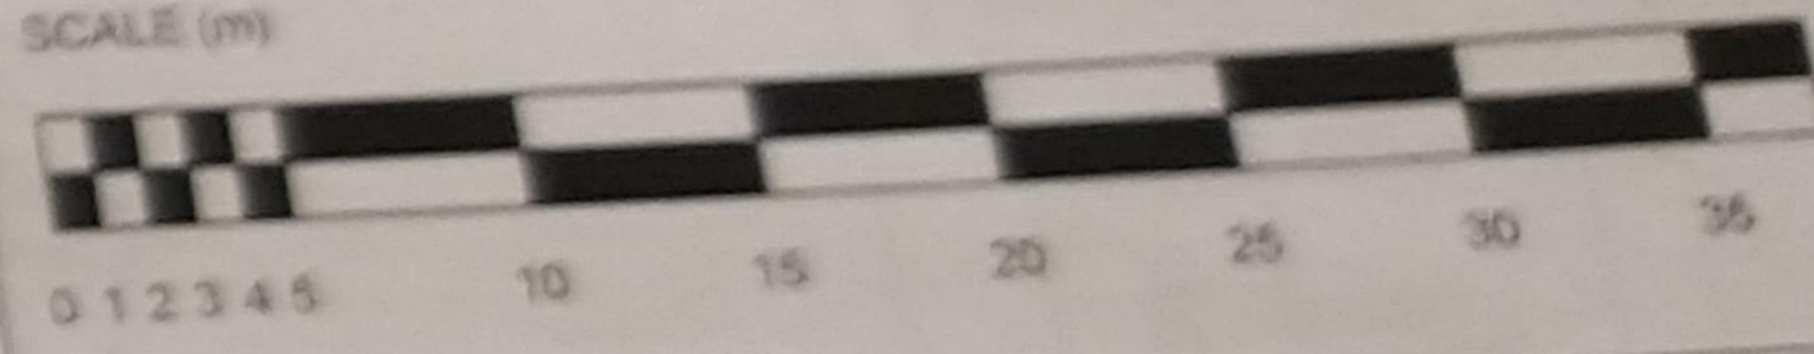

Land Registry Note

This drawing has been created in accordance with the Land Registry Practice Guide 40. Any colouring, shading or wording detailed on the plan are not the responsibility of Floorplanz Ltd.

Red outline = Extent of demised premises

SITE


GROUND FLOOR PREMISES,
6 OCKLEY ROAD, BOGNOR,
PO21 2HW

TITLE

LAND REGISTRY PLAN


SCALE ON A4	DRAWN	CHECKED
1:1250	NH / DO	PH
1:500	DRAWING	DATE
FPZ	LR	04/12

WWW.ENERGYMATTERSUK.COM

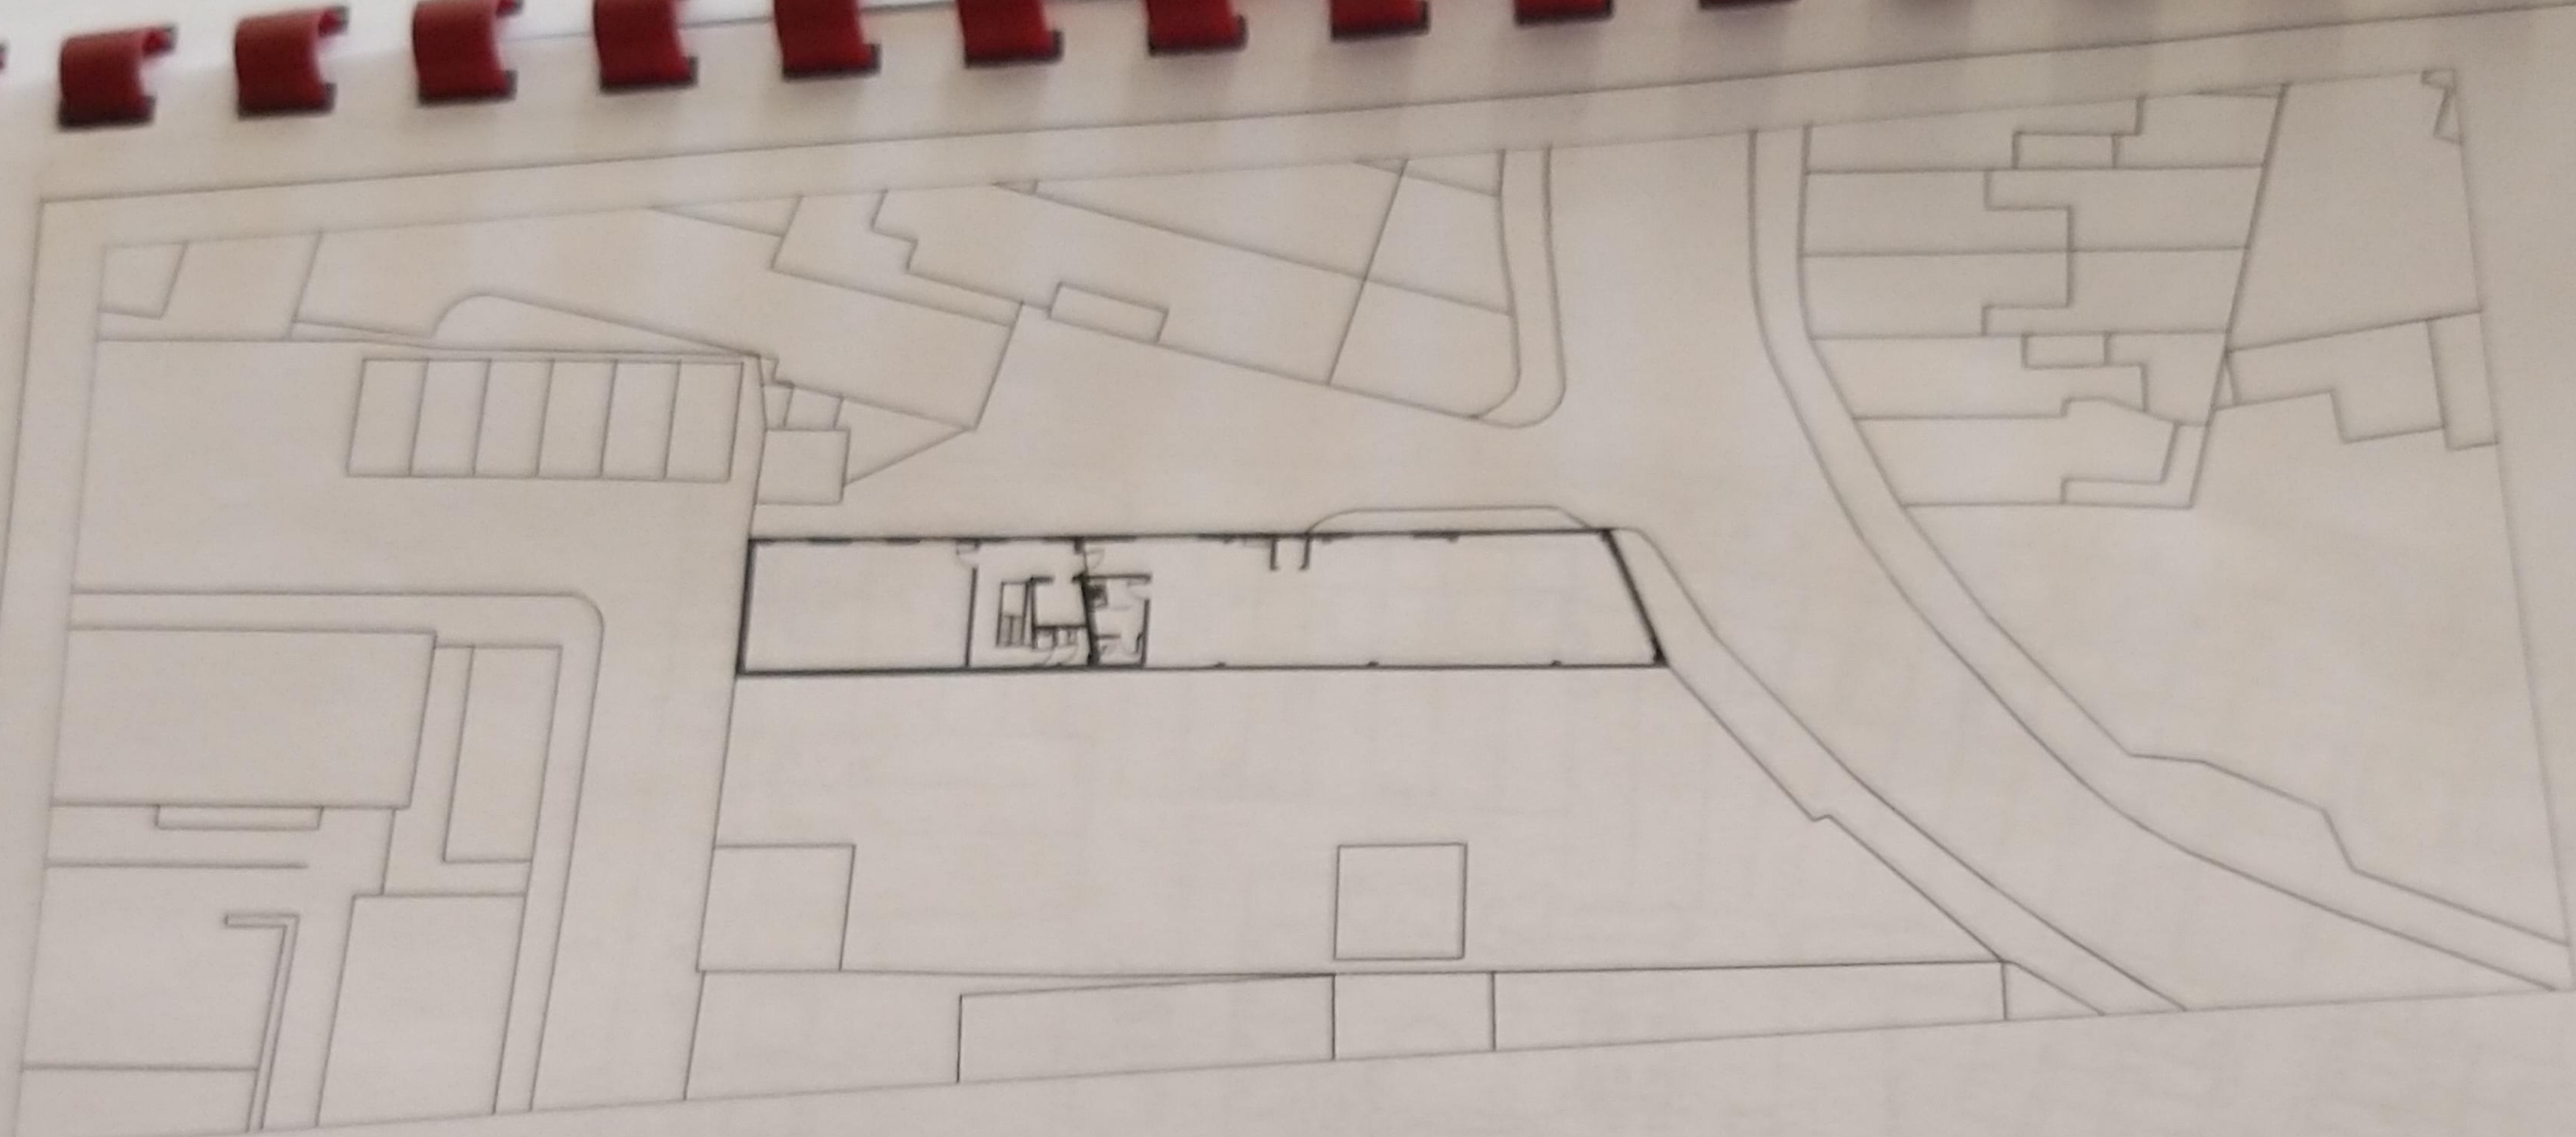

FIRST FLOOR

1:500

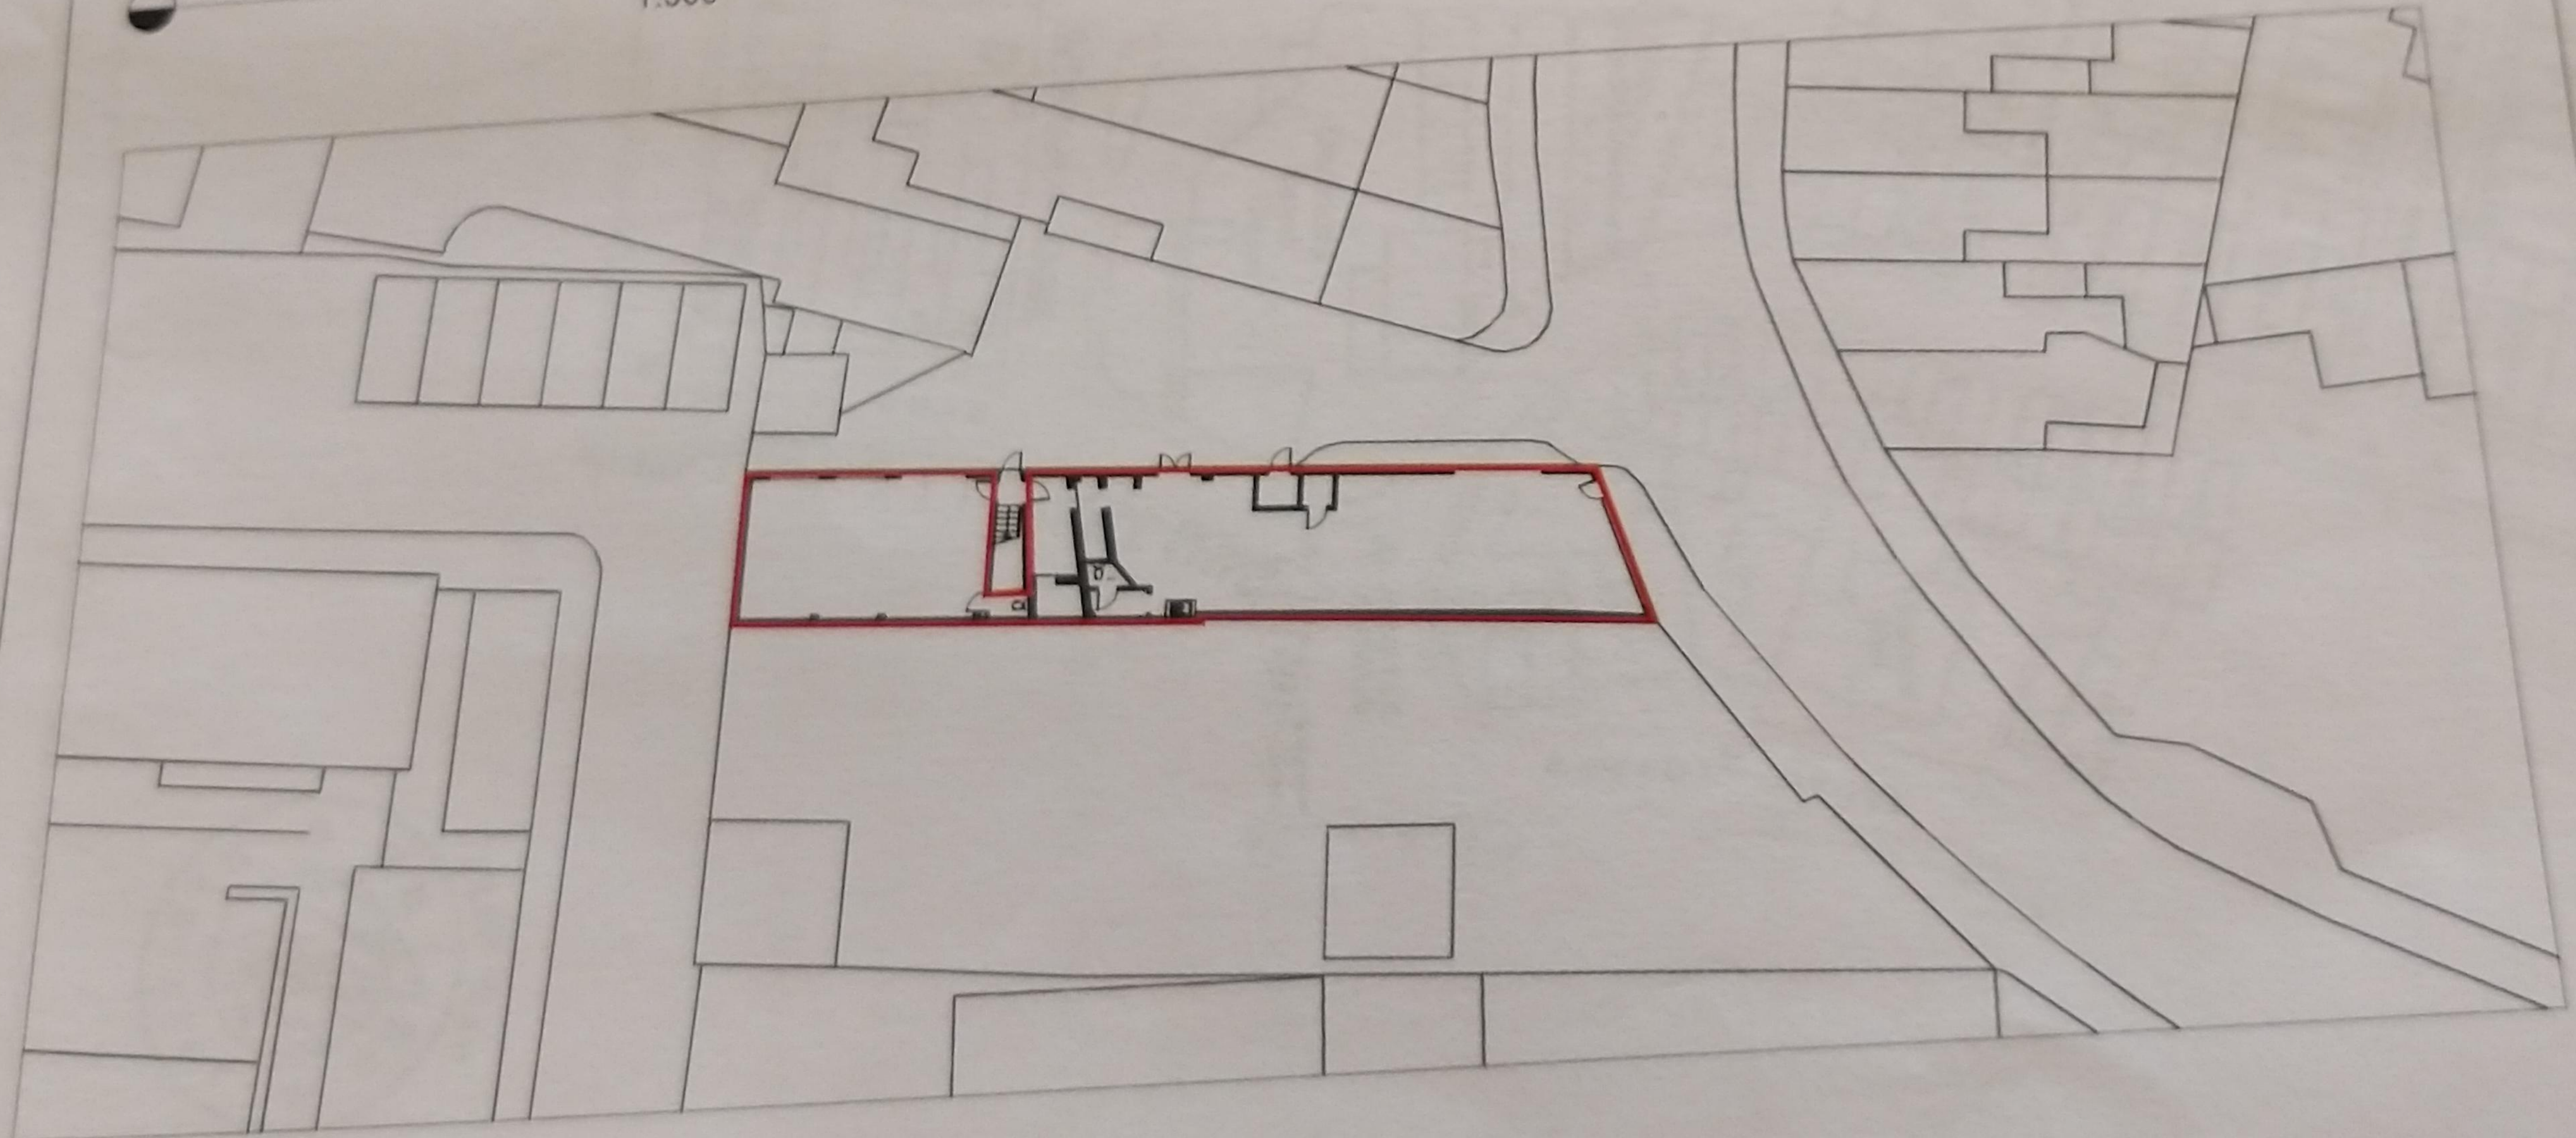

GROUND FLOOR

1:500