


NO. 11

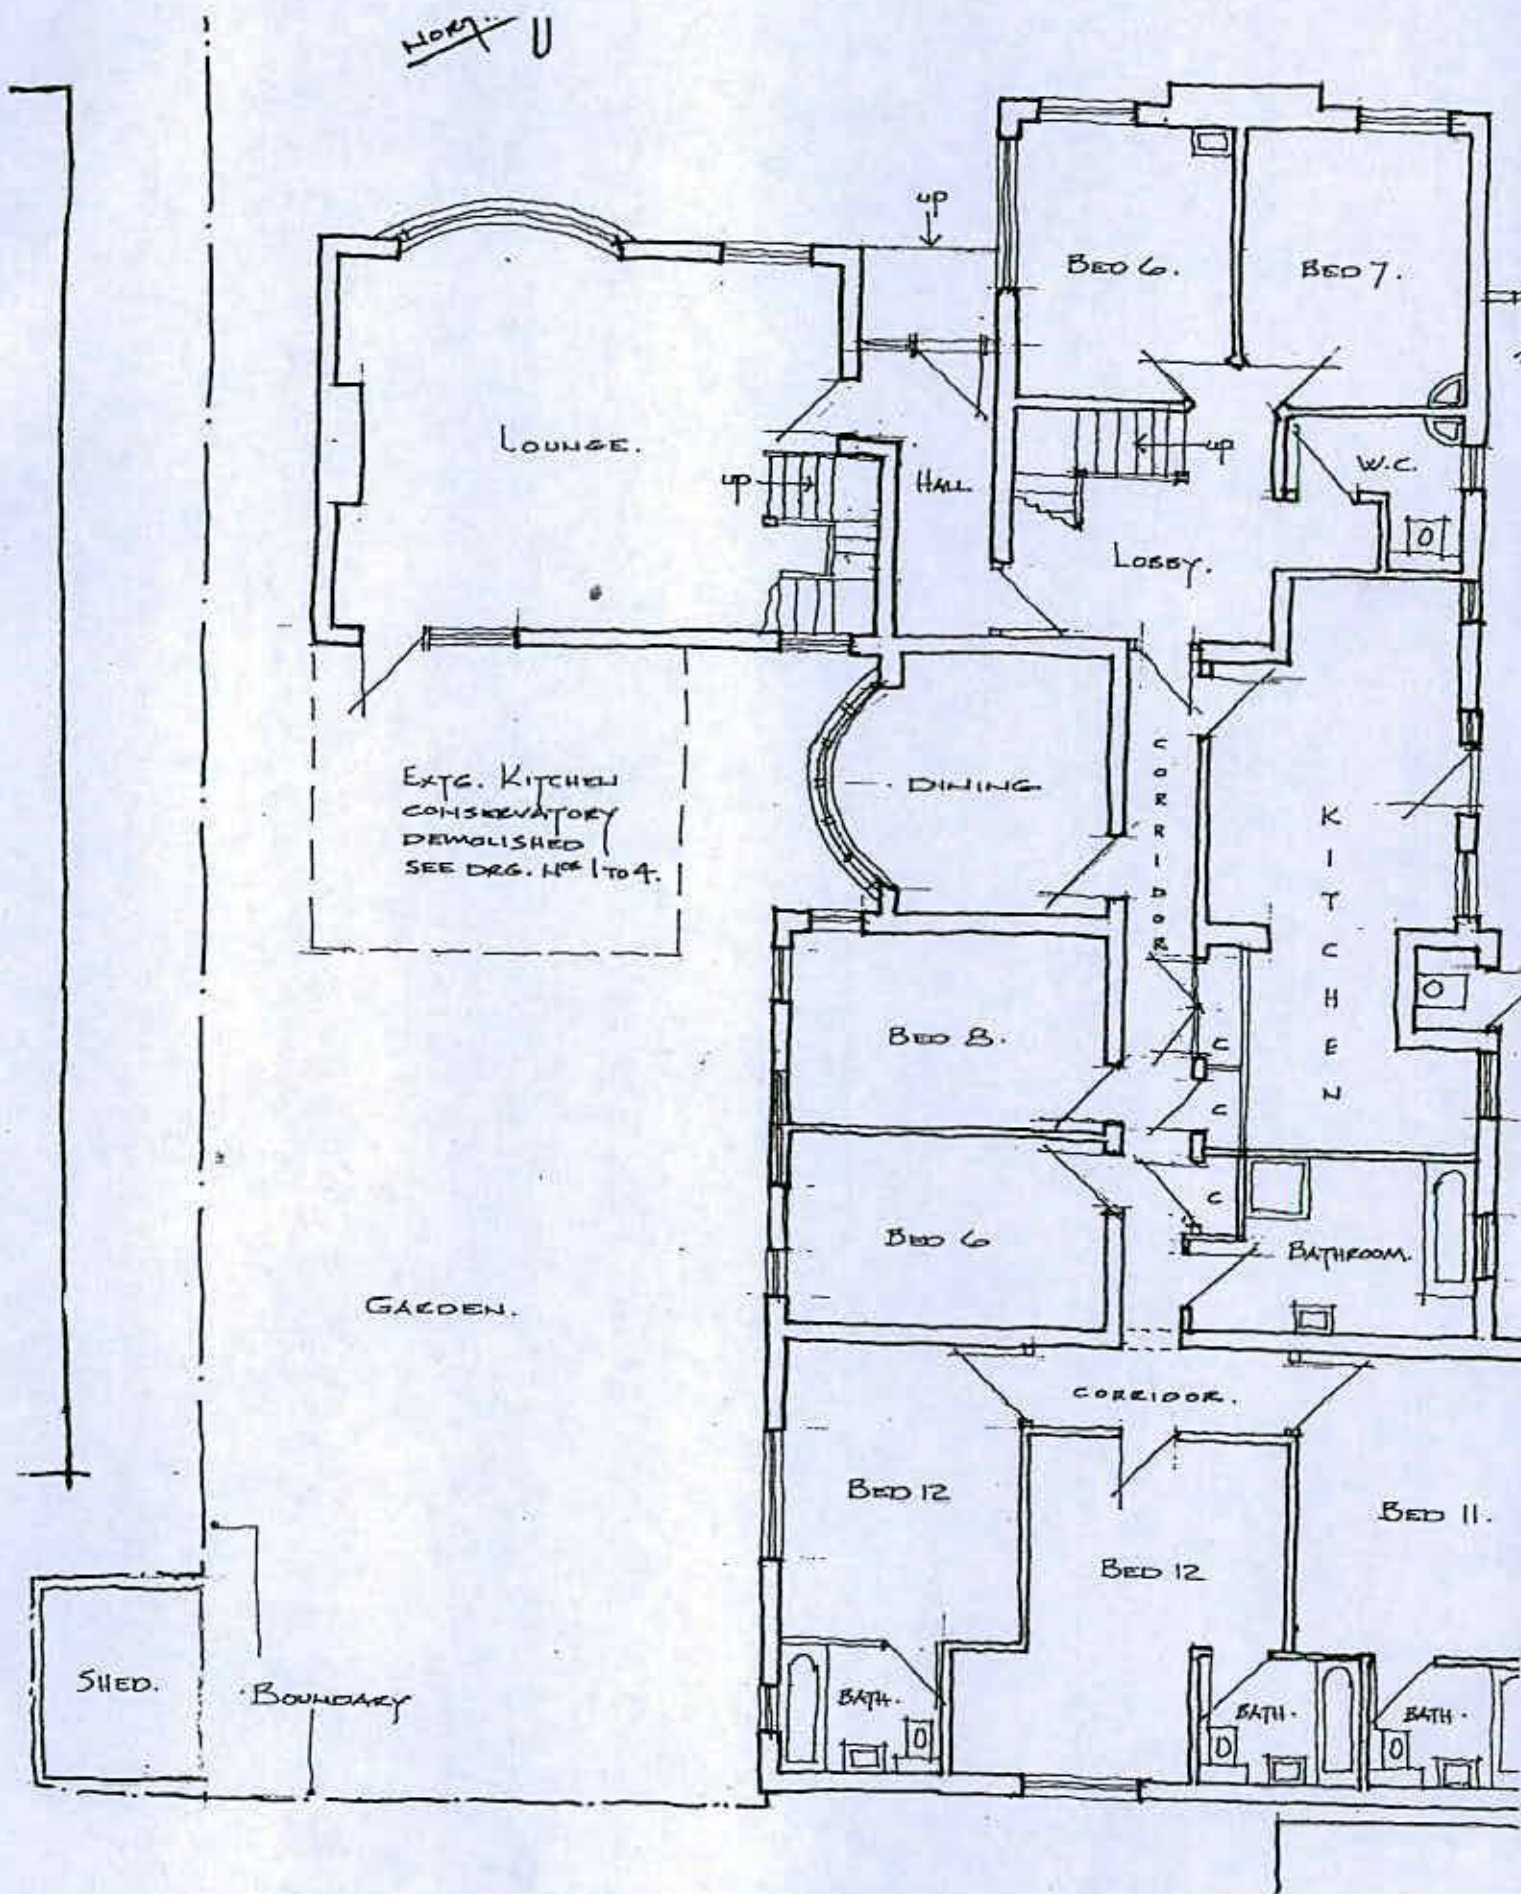

GROUND FLOOR PLAN. [AS EXISTING]