


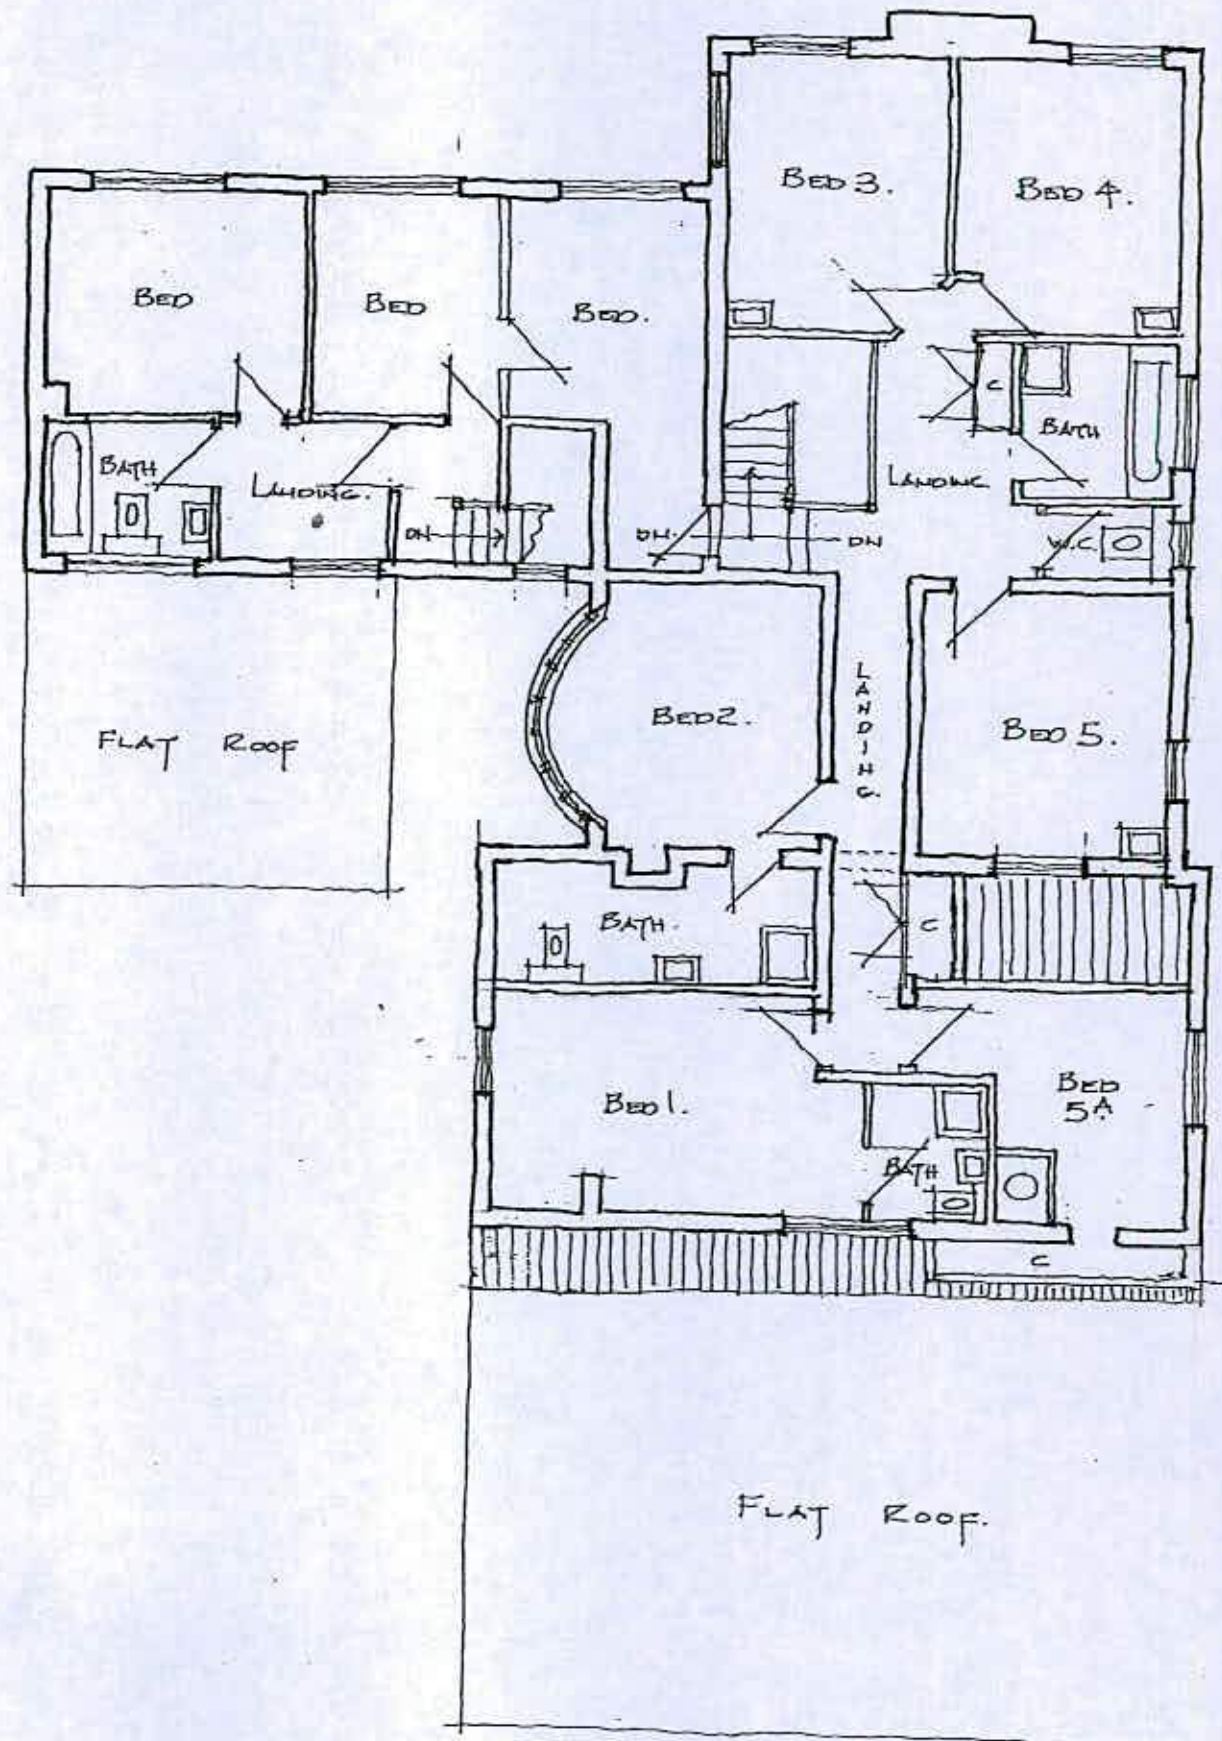

FIRST FLOOR PLAN [AS EXIST