


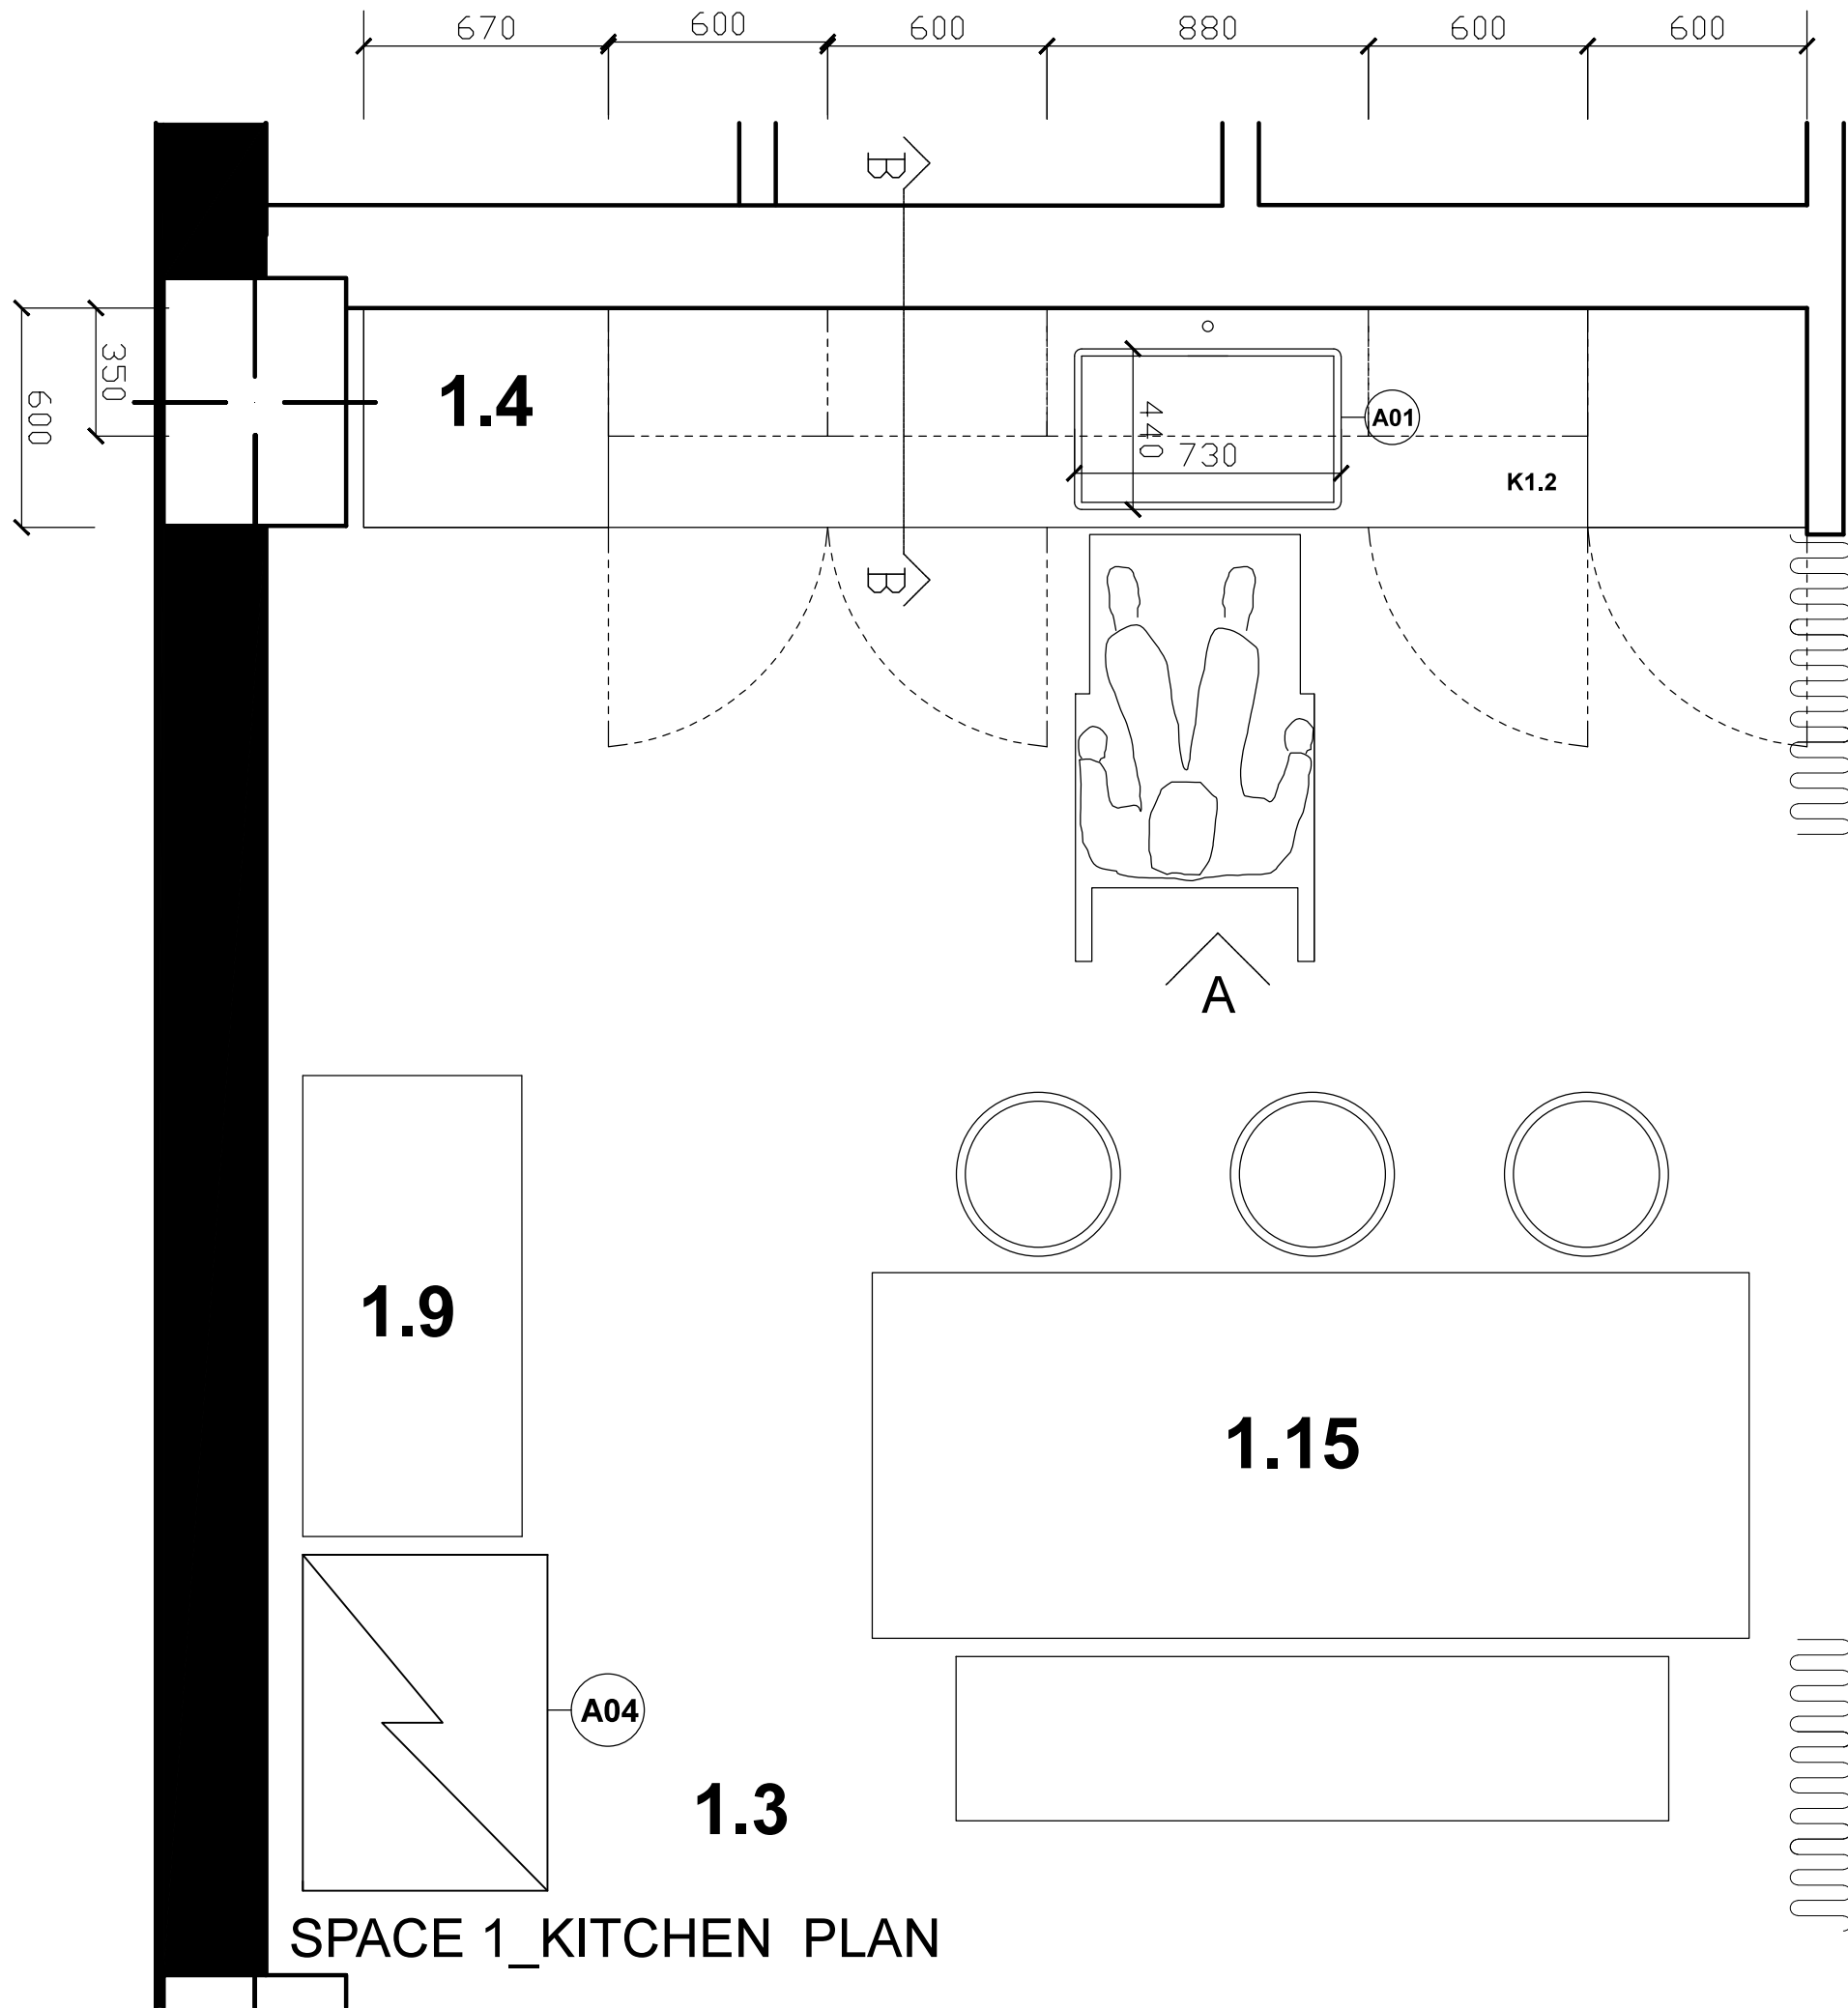

- 1.15 Dining/meeting
1.3 Soundproof door
1.4 Kitchen
1.9 Freestanding shelving unit tbc

Brushed satin stainless appliances

- A01 Inset sink, 1 bowl
A02 Microwave 1100W
A03 Dishwasher
A04 Free standing fridge
A05 Inset sink, 1 bowl
A06 Hot and cold Kitchen Mixer with Swivel Spout and Filtered Cold Water
A07 Exposed bottle trap in satin stainless/chrome

- K1.0 Kitchen upper and lower carcass cupboards in low grade birch faced plywood
K1.1 Upper cupboards Blackboard laminate finished plywood doors
K1.2 20mm thick silicastone worktop and splash back
Opt 1 Silcoates 18mm honed and sealed to a manufacturer's recommendations. Nb to be tested by designer prior to final order.

Opt 2 Zodiac 15mm work top and splash back col TBC

Opt 3 20mm laminate finish by Formica with solidcore lipping to from edge

K1.3 Cupboard doors and drawers in Wisa premium grade birch faced ply with white washed and clear matt non yellowing lacquer [wisaplywood.com]. All plywood edges exposed. Drawers in 18mm plywood.

K1.4 Plywood skirting to match doors with concealed Adjustable feet

K1.5 Exposed structure to u/s mezzanine final details tba with architect

K1.5a Existing pilaster

K1.6 Full height larder cupboard with 4no adjustable shelves

K1.7 Plywood back panel

K1.8 LED linear strip light to u/s of wall cupboards

Refer to IS01 for appliance specifications

1. Kitchen upper and lower carcass cupboards in low grade birch faced plywood with inset doors clear matt non yellowing lacquer [wisaplywood.com]
2. Concealed fixings throughout
3. Concealed soft self closing blum hinges to doors
4. Drawer on Blum soft self closing runners
5. 50mm dia hole handle

General Notes

These concept drawings are for design intent purposes only. Contractor to:

- advise on all details and ensure stability and strength of construction throughout.
- provide setting out, check all dimensions on site and report any discrepancies to designer prior to construction.
- provide construction and manufacturing drawings for all bespoke items for approval by client.

All constructions and materials to comply with current building and fire regulations

All electrical works to comply with relevant codes and practice

CDM Health & Safety

Contractor to prepare all method statements and risk assessments to allow safe access to fixtures and fittings for the purposes of assembly, disassembly, moving and routine maintenance.

HEMINGWAYDESIGN

HemingwayDesign
15 Wembley Park Drive | Wembley | Middlesex | HA9 8HD
020 8903 1074
www.houseofhemingway.co.uk

Revisions:
Revision A 21.05.2018
First issue

Revision B 27.06.2018
General revision

Client: WSCC Date: June 2018 Scale: @ A3 1:20

Project: Cultural Hub Drawn: ER Revision: B

Drawing: Kitchen in space 1 Checked: LB Drawing no: 51

51