
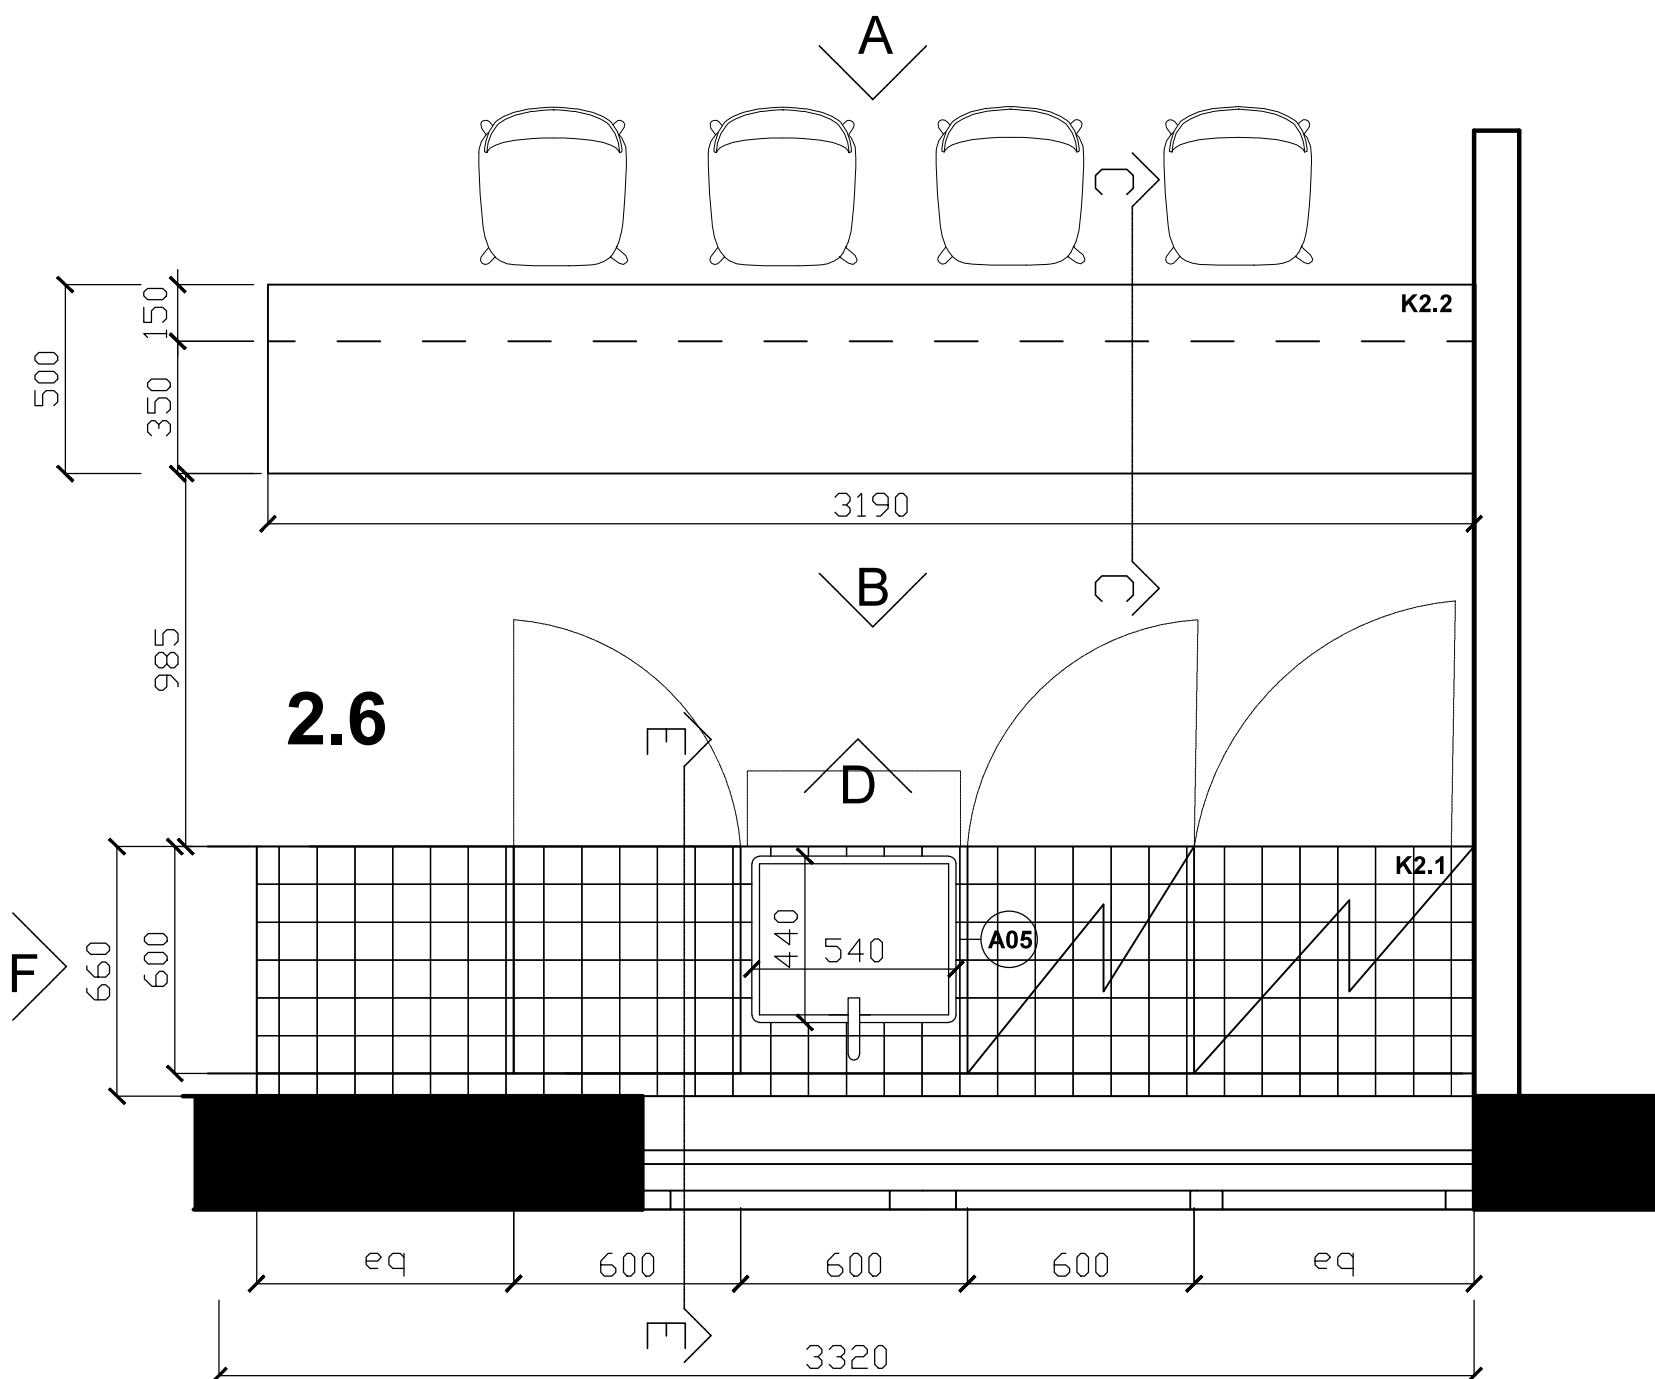


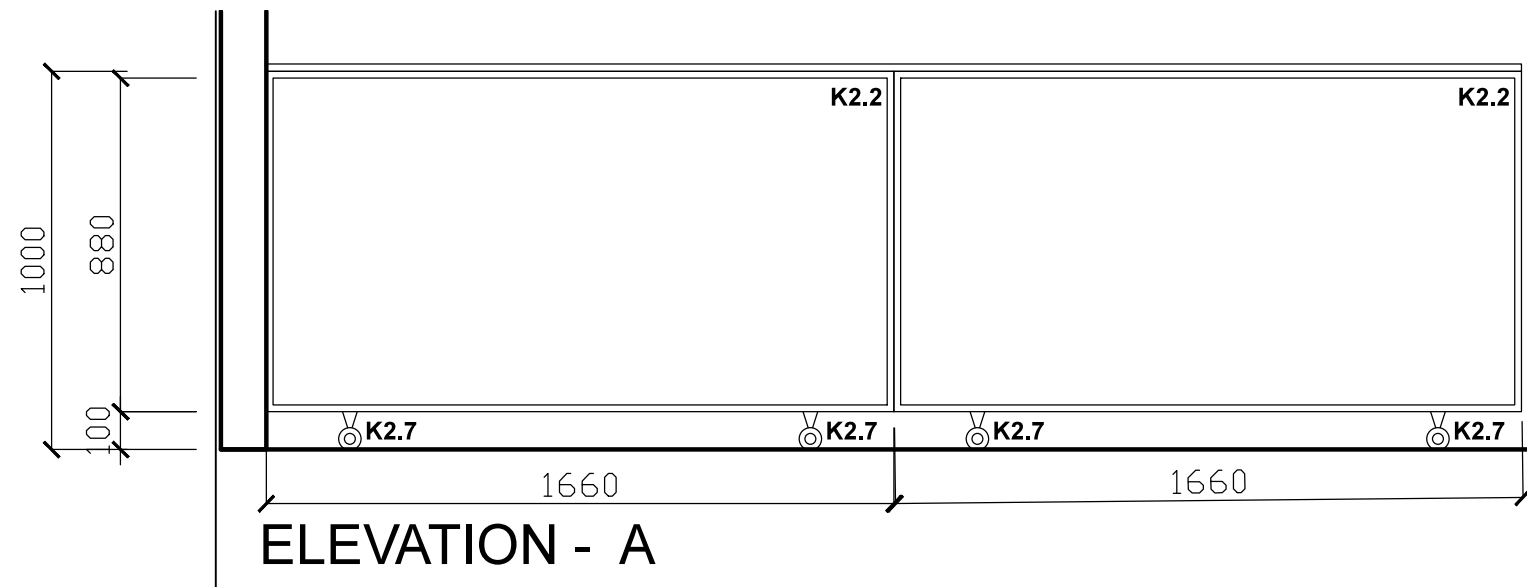

KEY

2.6 Kitchenette

Brushed satin stainless appliances

A03 Dishwasher

A05 White ceramic onset sink, 1 bowl

A06 Hot and cold Kitchen Mixer with Swivel Spout and Filtered Cold Water (black)

A07 Bottle trap

A09 Glass front stainless steel drinks fridge

A10 Pull out bin

K2.0 Ikea - Grevsta Satin stainless steel door

K2.1 100 x 100 mm matte white ceramic tiles with corner edge tiles to match

K2.2 20 mm Folded stainless steel top

K2.4 1 no sliding door in Wisa premium grade birch faced ply with white washed and clear matt non yellowing lacquer [wisaplywood.com].

K2.5 Satin stainless steel skirting to match Grevsta Satin stainless steel door
K2.6 18 mm base cupboard in Wisa premium grade birch faced ply with white washed and clear matt non yellowing lacquer [wisaplywood.com].

K2.7 Grey non castor marking wheels with 1 no break - 4 no

K2.8 Full height drawer front with pull out bin from Ikea

K2.9 Schluter / similar stainless-steel edge bead - square profile

K2.11 Ikea Metod base unit with 2 small and 2 deep inner drawers.

Refer to IS01 for appliance, sink and tap specifications

Construction Notes

C01 - Ikea Metod 600 module carcass

C02 - Stainless steel handles

C03 - 50mm dia hole handle

- 1. Concealed fixings throughout**
- 2. Concealed soft self closing blum hinges to doors**
- 3. Drawer on Blum soft self closing runners**

General Notes

These concept drawings are for design intent purposes only. Contractor to:

- advise on all details and ensure stability and strength of construction throughout.
- provide setting out, check all dimensions on site and report any discrepancies to designer prior to construction.
- provide construction and manufacturing drawings for all bespoke items for approval by client.

All constructions and materials to comply with current building and fire regulations

All electrical works to comply with relevant codes and practice

CDM Health & Safety

Contractor to prepare all method statements and risk assessments to allow safe access to fixtures and fittings for the purposes of assembly, disassembly, moving and routine maintenance.

HEMINGWAYDESIGN

HemingwayDesign
 15 Wembley Park Drive | Wembley | Middlesex | HA9 8HD
 020 8903 1074
www.houseofhemingway.co.uk

Revisions:
Revision A 27.06.2018
 First issue

Client: WSCC	Date: June 2018	Scale: @ A3 1:20
Project: Cultural Hub	Drawn: ER	Revision: A
Drawing: Kitchen/ Bar in space 2	Checked: LB	Drawing no: 53