


Proposed Elevation South
1 : 50

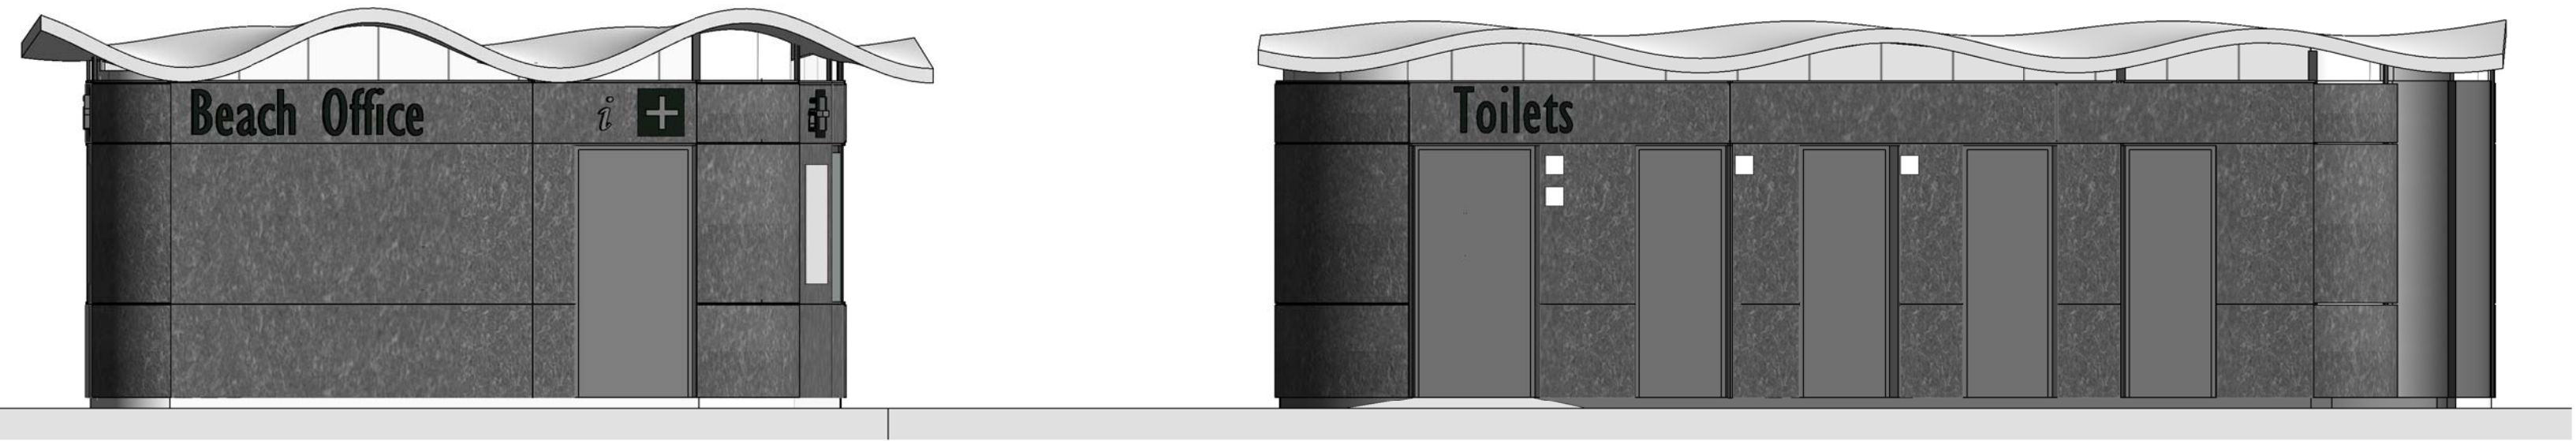

Proposed Elevation North
1 : 50

NOTE

Revision	Date	Description	By/Ch
----------	------	-------------	-------

CLIENT
Arun District Council

SPACE PLACE
ARCHITECTURE FOR HUMAN BEINGS
LONDON MANCHESTER GLASGOW TOTNES

SP ARCHITECTS
THE CORNERHOUSE
91-93 FARRINGDON ROAD
LONDON
EC1M 3LN
T +44 (0)207 831 8877
E answers@space-place.com
W www.space-place.com

STATUS Project Status

PROJECT
Bognor Seafront Vision

DRAWING
Proposed Elevations North-South

SCALE	1 : 50	SHEET SIZE	A2	DRAWN BY	RC	CHECKED BY	Nic	DATE	30/06/17
PROJECT NO.	3496	DRAWING NO.	(08) 106	REVISION					

This drawing must not be reproduced in whole or part without written consent. Do not scale this drawing. All dimensions in millimetres.
Written dimensions to be checked on site. Electronic issue to be confirmed by paper copy only. ©SPACE + PLACE. All Rights Reserved.