


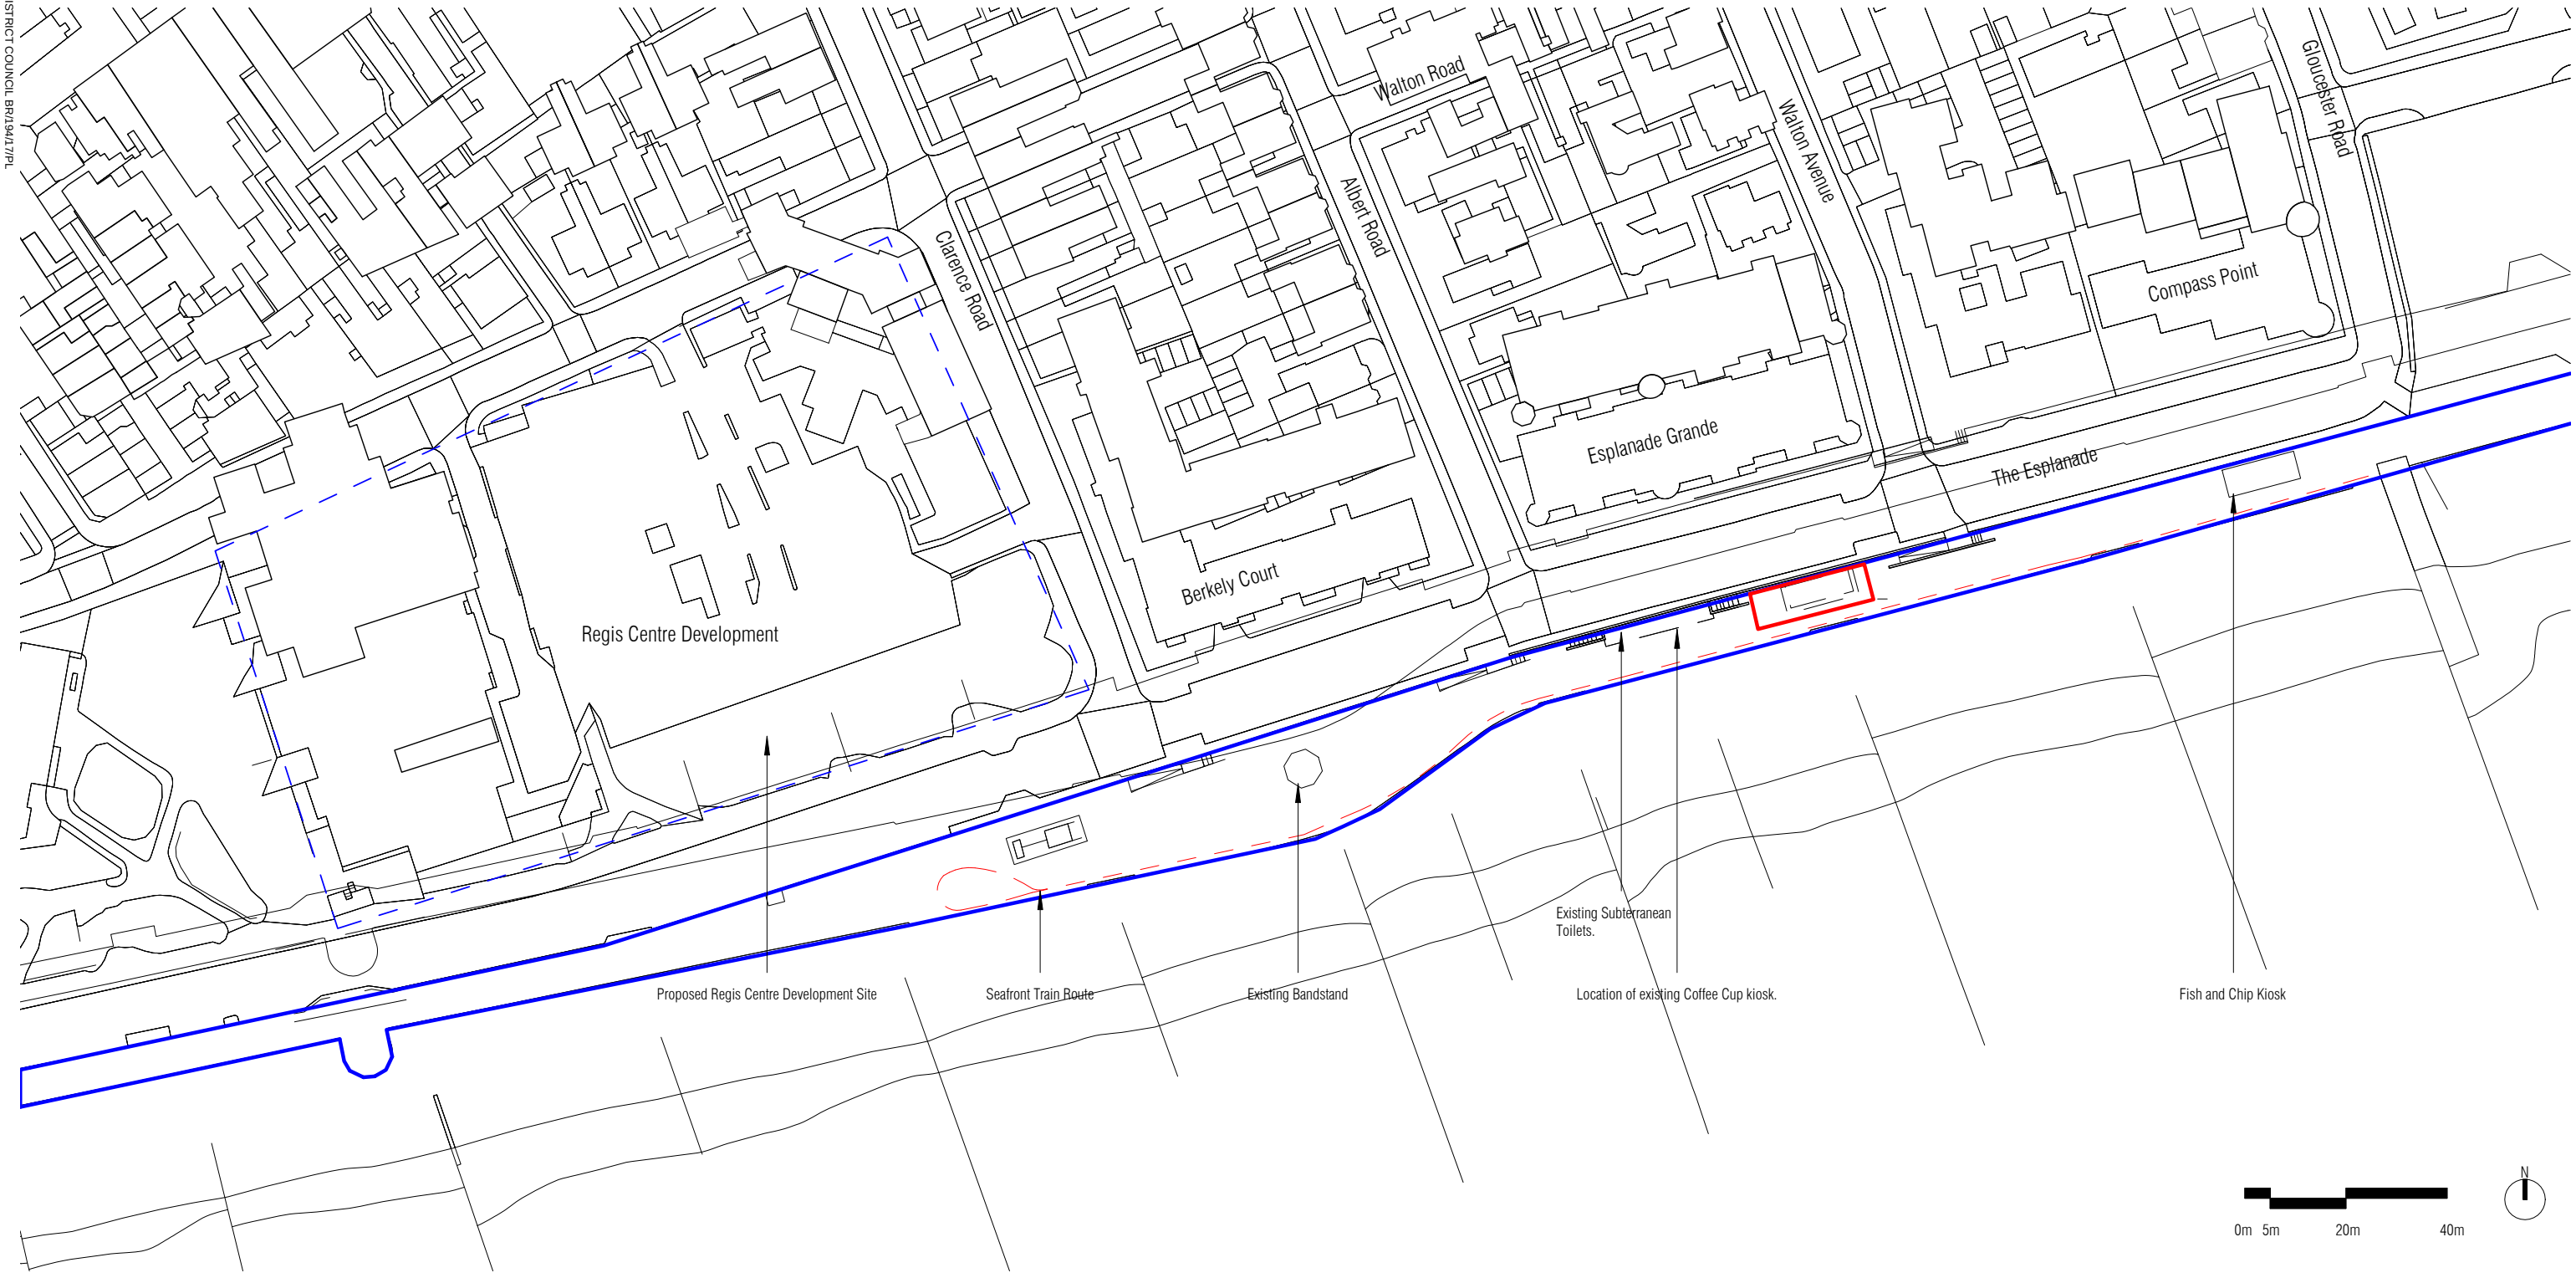

Location Plan
1 : 1250

Revision	Date	Description	By/Ch
A	09/11/17	As client comments.	

CLIENT
Arun District Council

SPACE PLACE
ARCHITECTURE FOR HUMAN BEINGS
LONDON MANCHESTER GLASGOW TOTNES

STATUS Planning Submission
PROJECT
Bognor Seafront Vision
DRAWING
Location Plan

SCALE 1 : 1250	SHEET SIZE A3	DRAWN BY RC	CHECKED BY Nic	DATE 30/06/17
PROJECT NO. 3496	DRAWING NO. (08) 101	REVISION A		

NOTES

SP ARCHITECTS
THE CORNERHOUSE
91-93 FARRINGTON ROAD
LONDON
EC1M 3LN
+44 (0)207 8028000
answers@space-place.com
www.space-place.com

This drawing must not be reproduced in whole or part without written consent. Do not scale this drawing. All dimensions in millimetres. Written dimensions to be checked on site. Electronic issue to be confirmed by paper copy only. ©SPACE + PLACE. All Rights Reserved.