
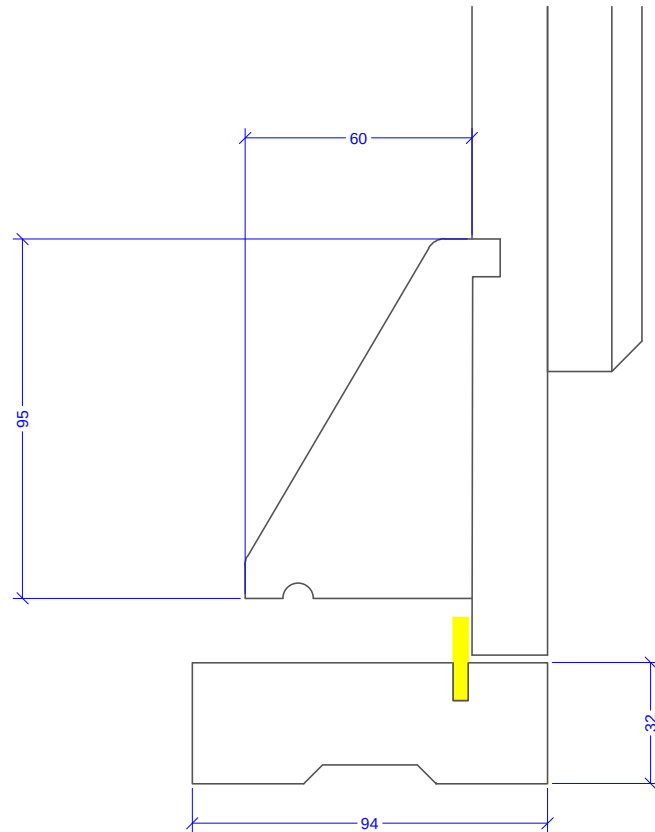
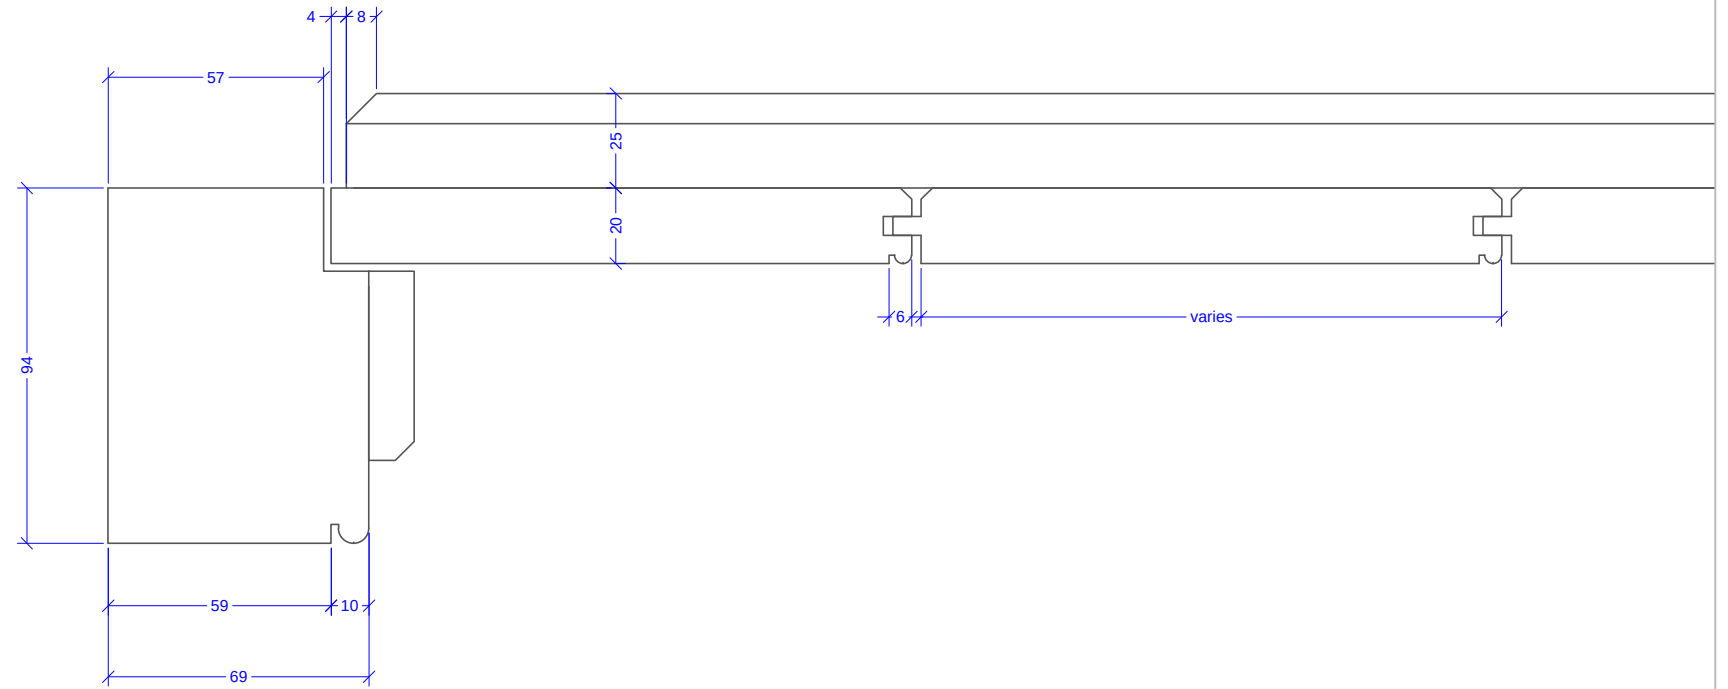


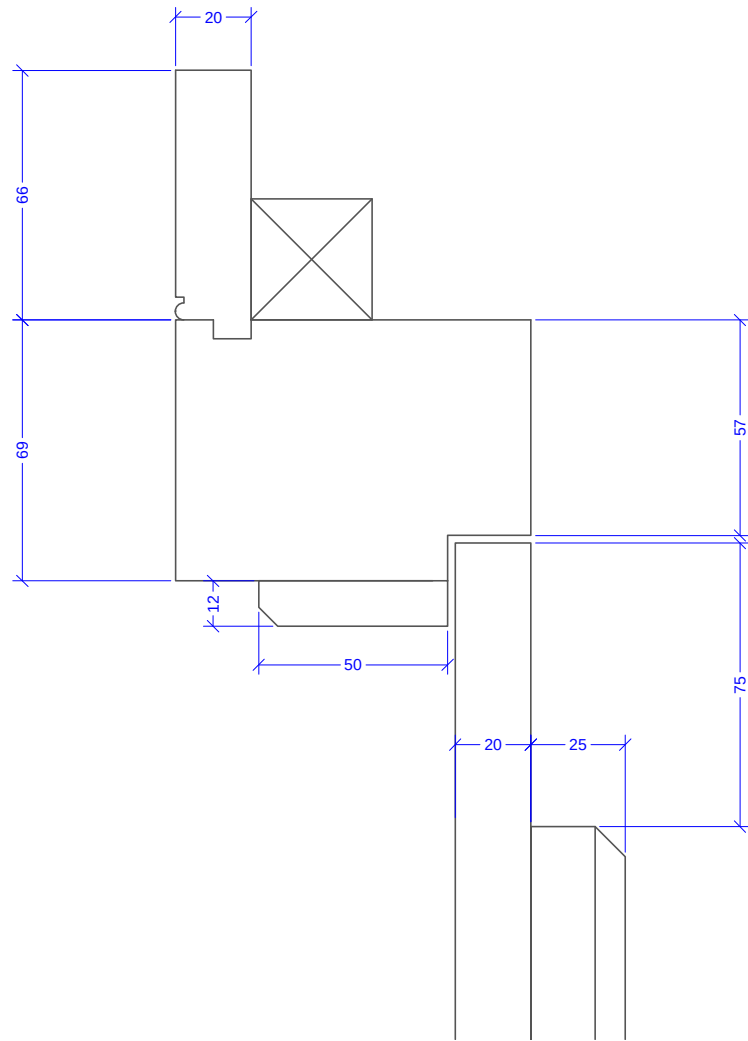


surface treatment;
knotted & primed

5

ED01 & ED02 TYPICAL SECTIONS

Scale: 1:2

Drawn by: WM/AJ	Status: Draft	
Revision:	Project Code: 006-CUBR-030915	
client:	Chichester University	
project:	Bognor Campus	
drg title:	Replacement Ext. Joinery	
drg number:	05/15	
scale:	1:2	
date:	03/09/15	

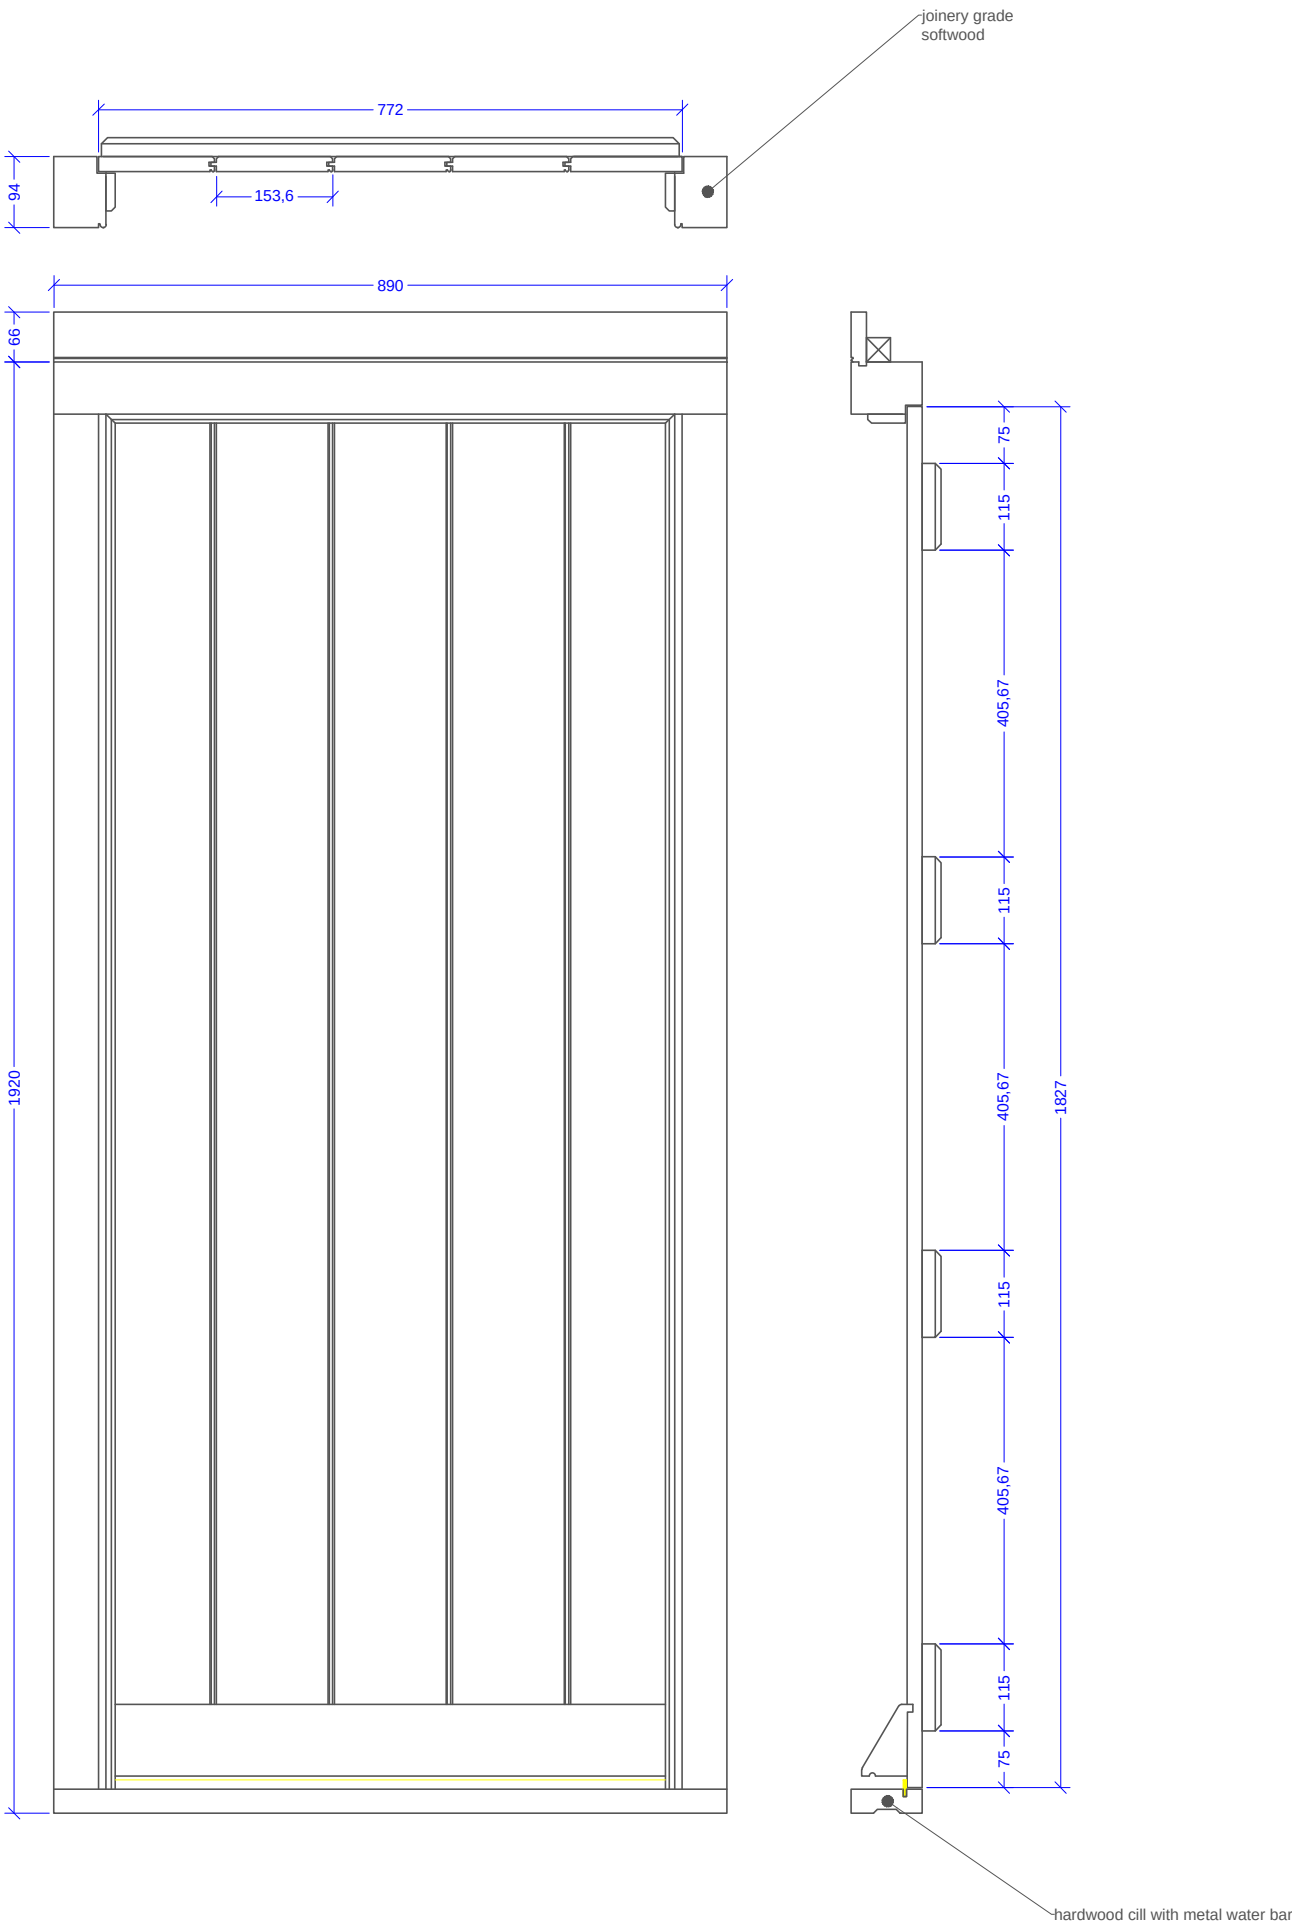

1


ED01 ELEVATION

Scale: 1:10

surface treatment;
knotted & primed

Drawn by: WM/AJ	Status: Draft
Revision:	Project Code: 006-CUBR-030915
client:	Chichester University
project:	Bognor Campus
drg title:	Replacement Ext. Joinery
drg number:	01/15
scale:	1:10
date:	03/09/15



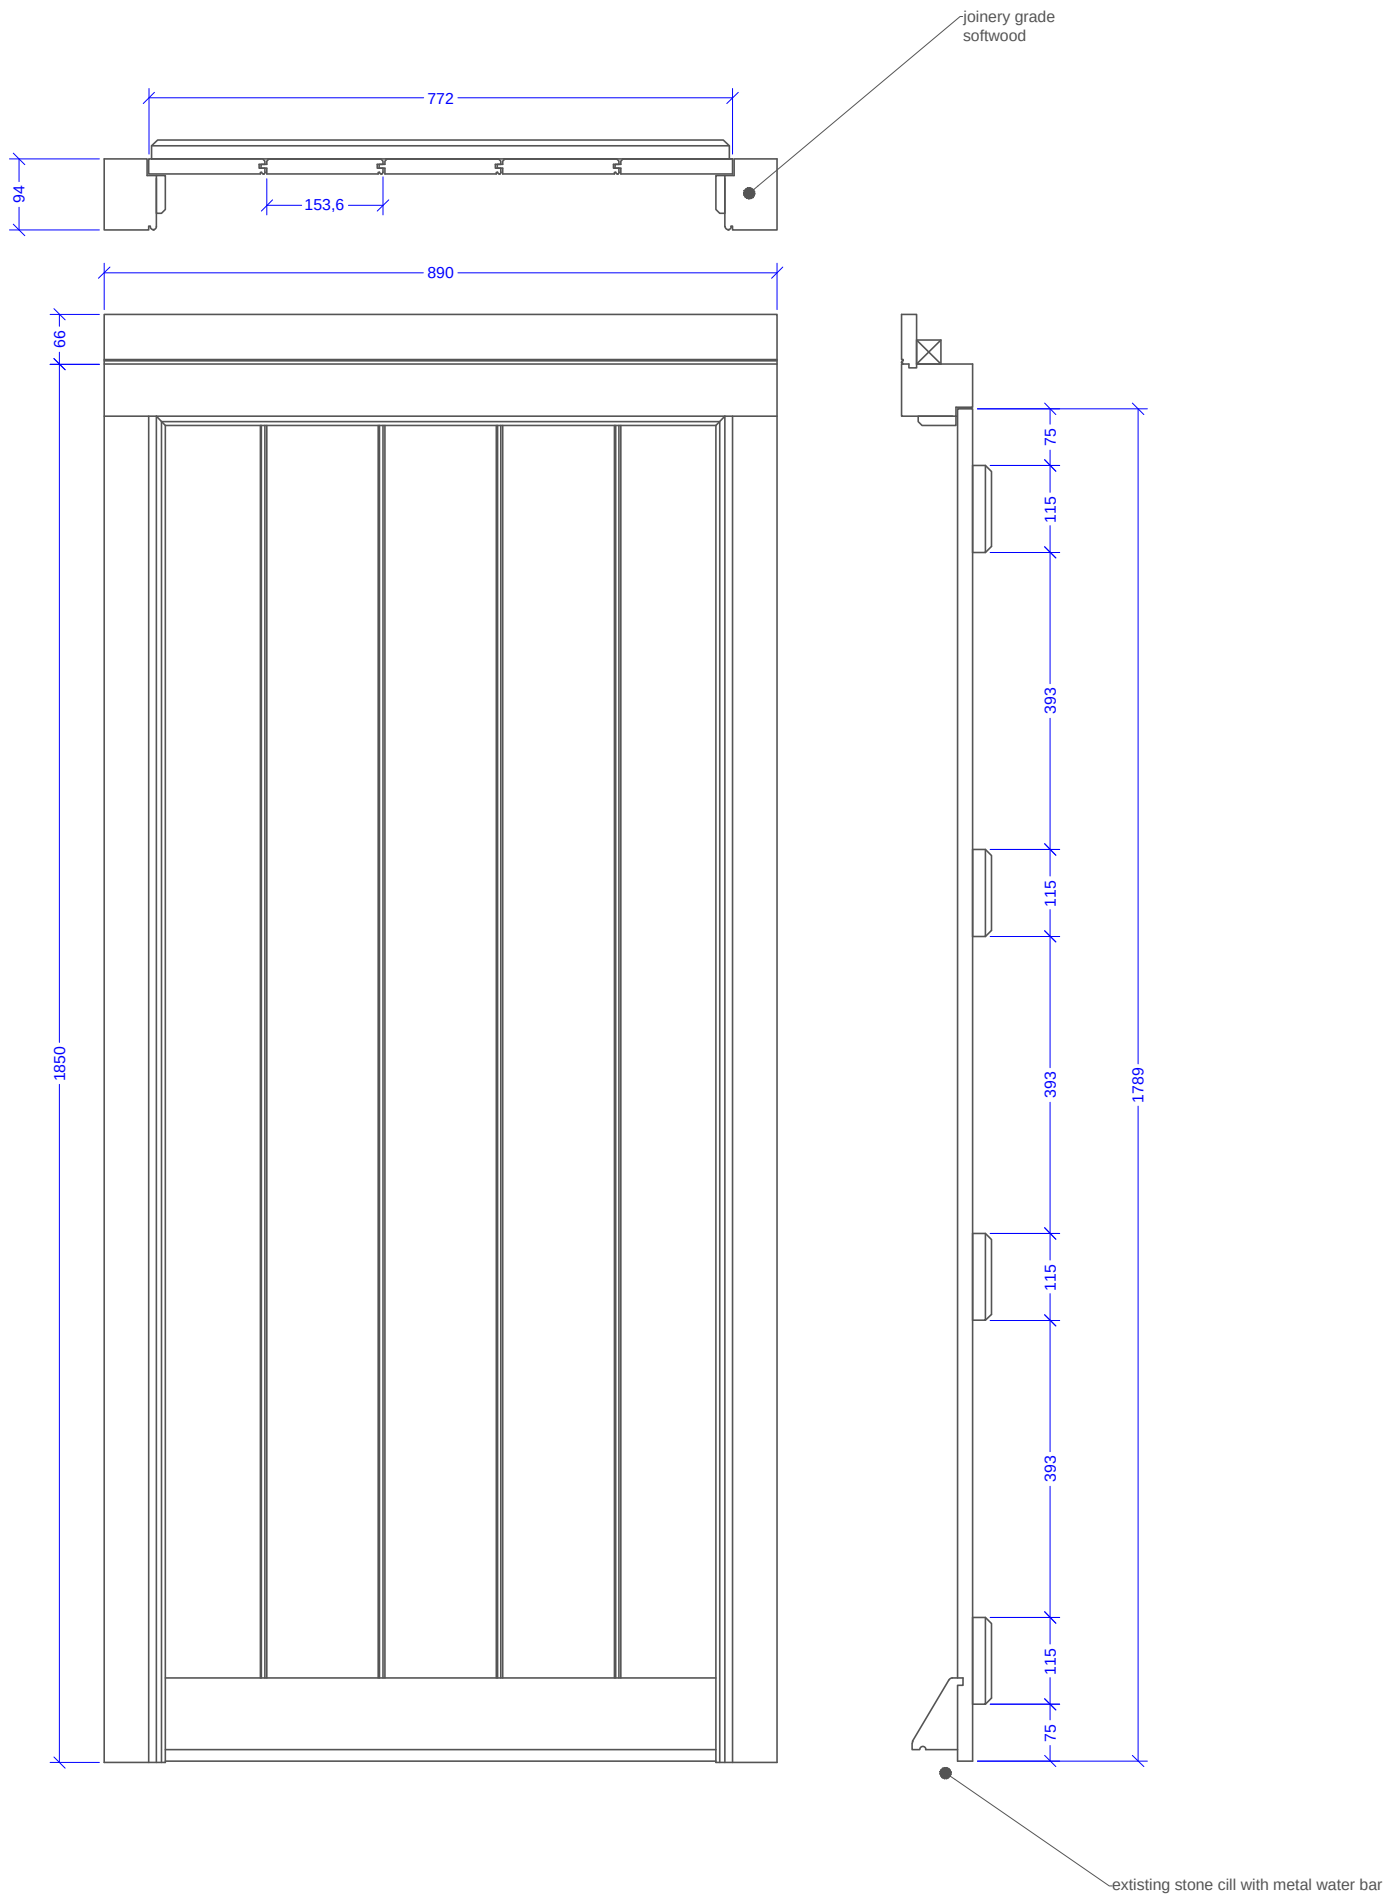

2


ED02 ELEVATION

Scale: 1:10

surface treatment;
knotted & primed

Drawn by: WM/AJ	Status: Draft
Revision:	Project Code: 006-CUBR-030915
client:	Chichester University
project:	Bognor Campus
drg title:	Replacement Ext. Joinery
drg number:	02/15
scale:	1:10
date:	03/09/15



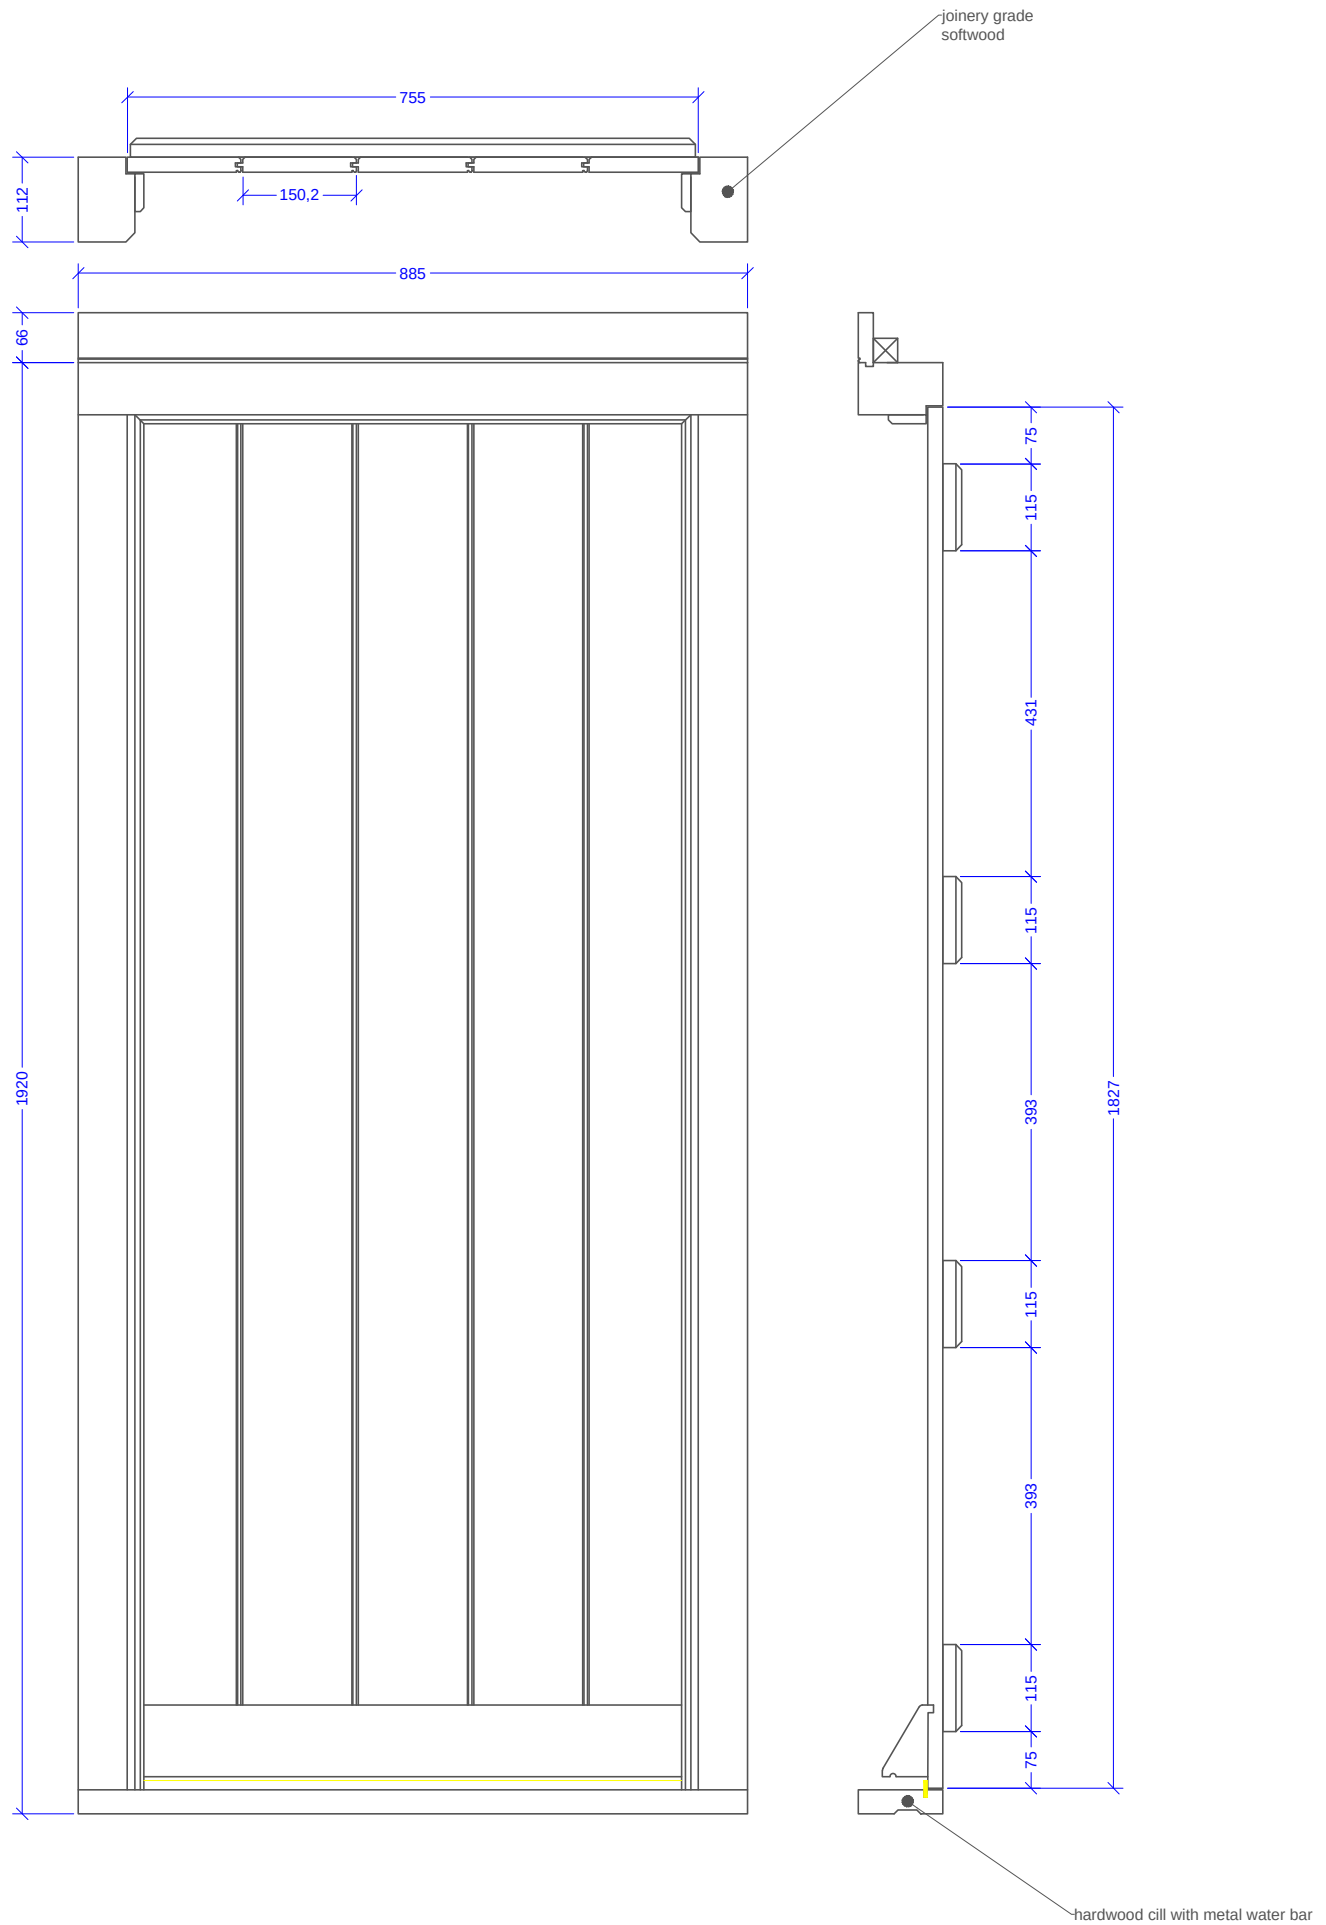


3

ED03 ELEVATION

Scale: 1:10

surface treatment;
knotted & primed

Drawn by: WM/AJ	Status: Draft	
Revision:	Project Code: 006-CUBR-030915	
client:	Chichester University	
project:	Bognor Campus	
drg title:	Replacement Ext. Joinery	
drg number:	03/15	
scale:	1:10	
date:	03/09/15	

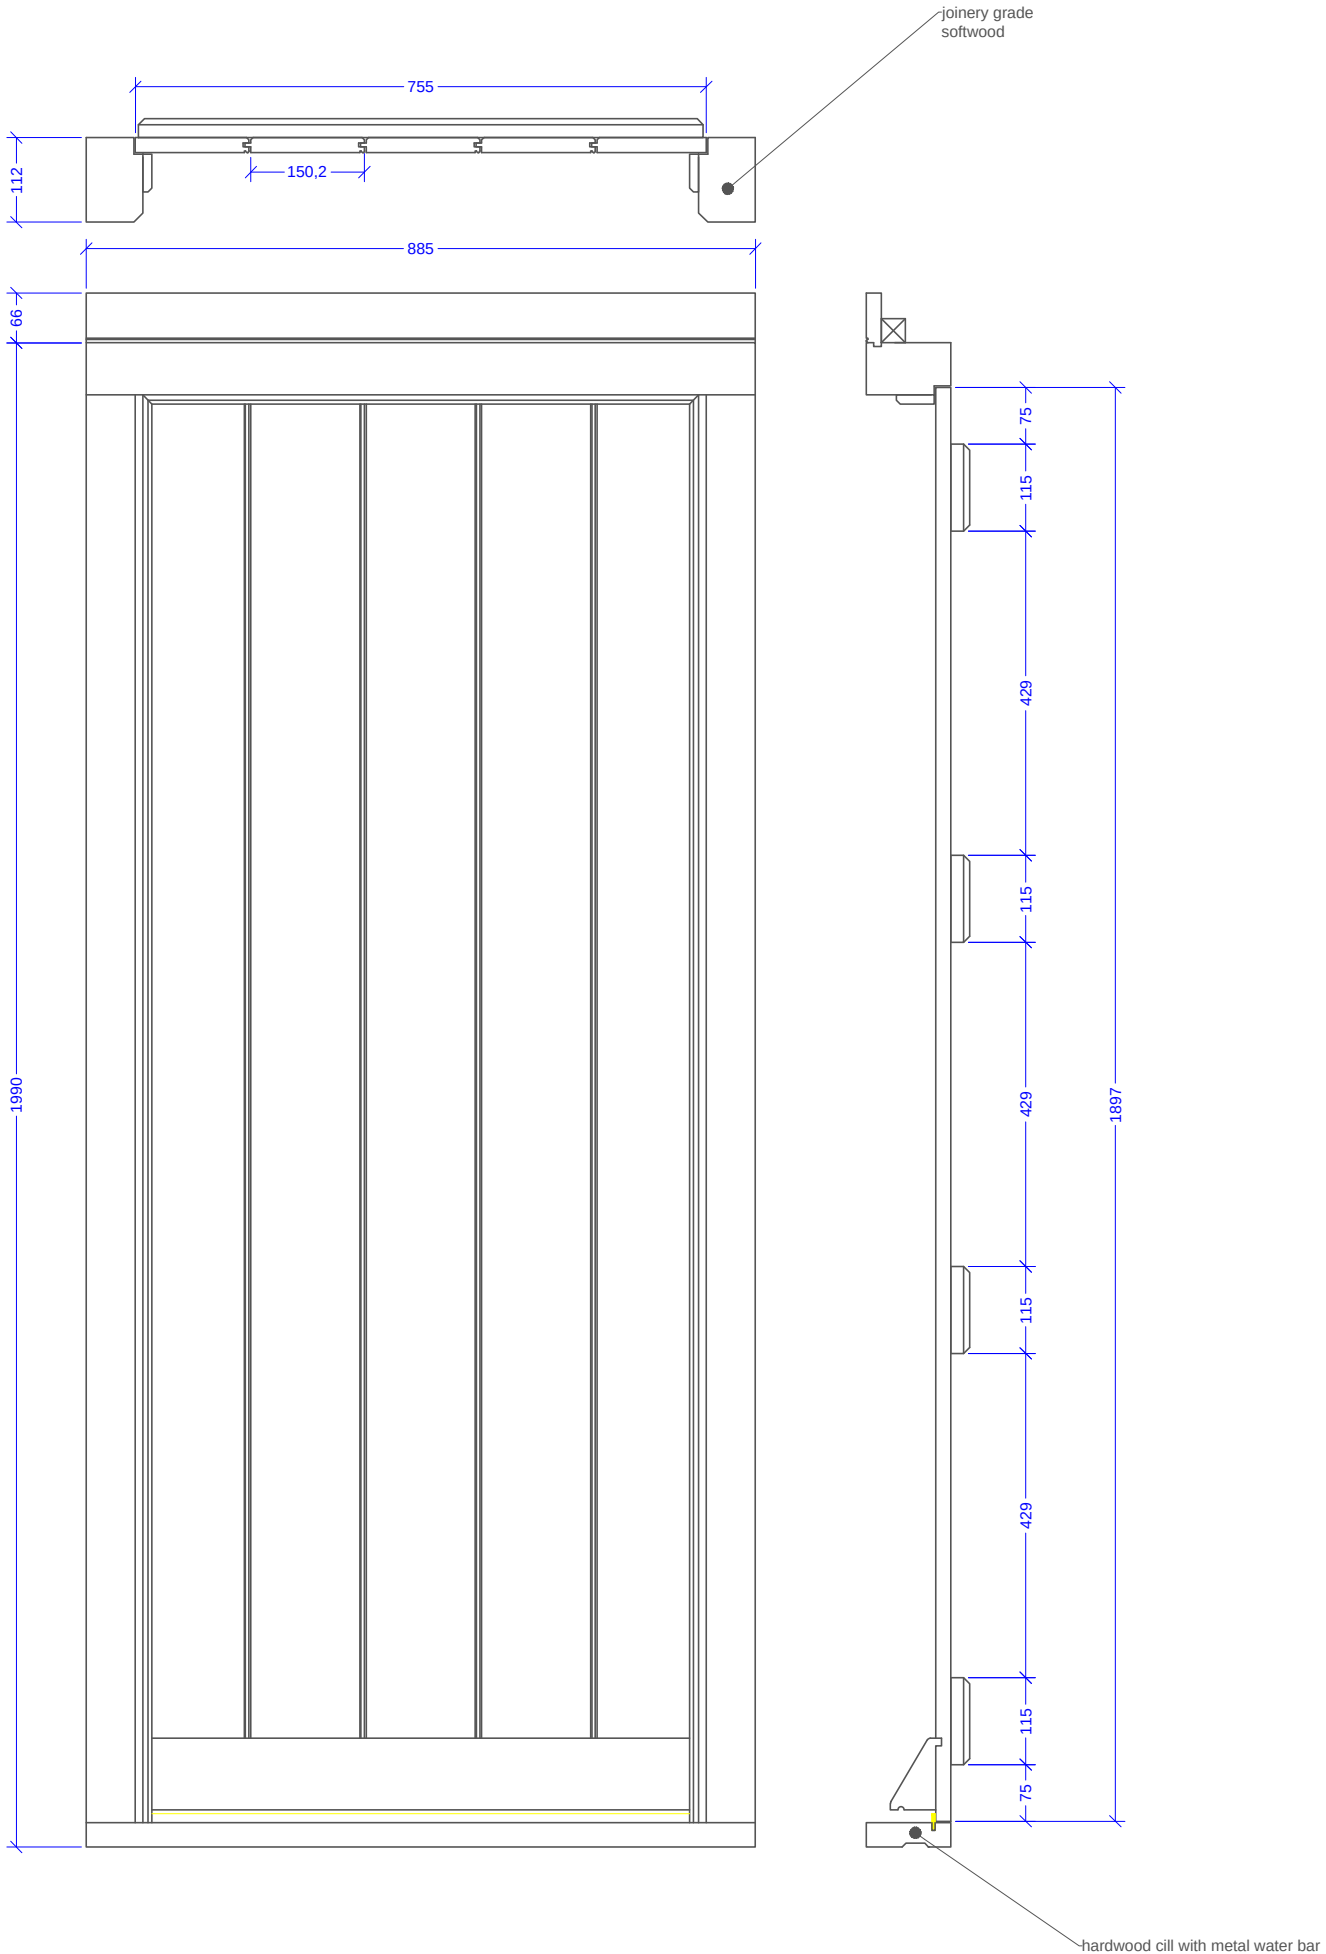

4

ED04 ELEVATION




Scale: 1:10

surface treatment;
knotted & primed

Drawn by: WM/AJ	Status: Draft
Revision:	Project Code: 006-CUBR-030915
client:	Chichester University
project:	Bognor Campus
drg title:	Replacement Ext. Joinery
drg number:	04/15
scale:	1:10
date:	03/09/15



SITEPLAN
SOUTHERN LTD

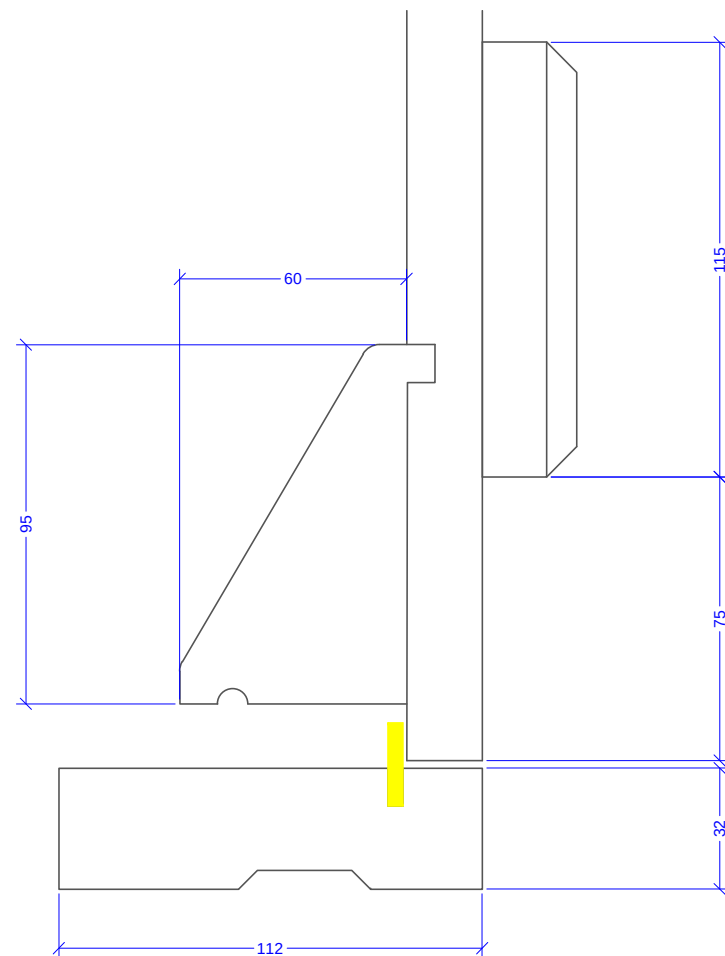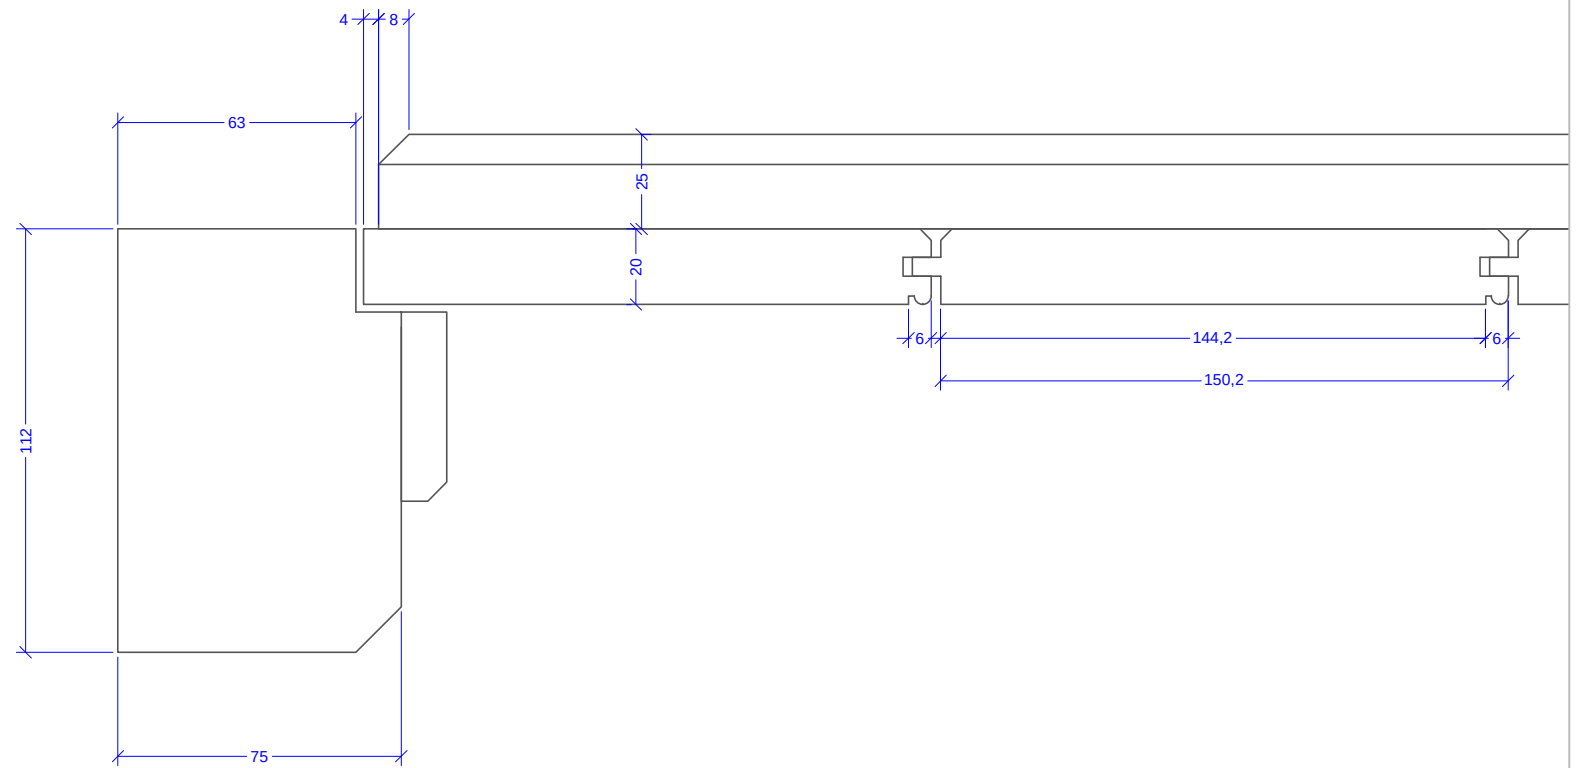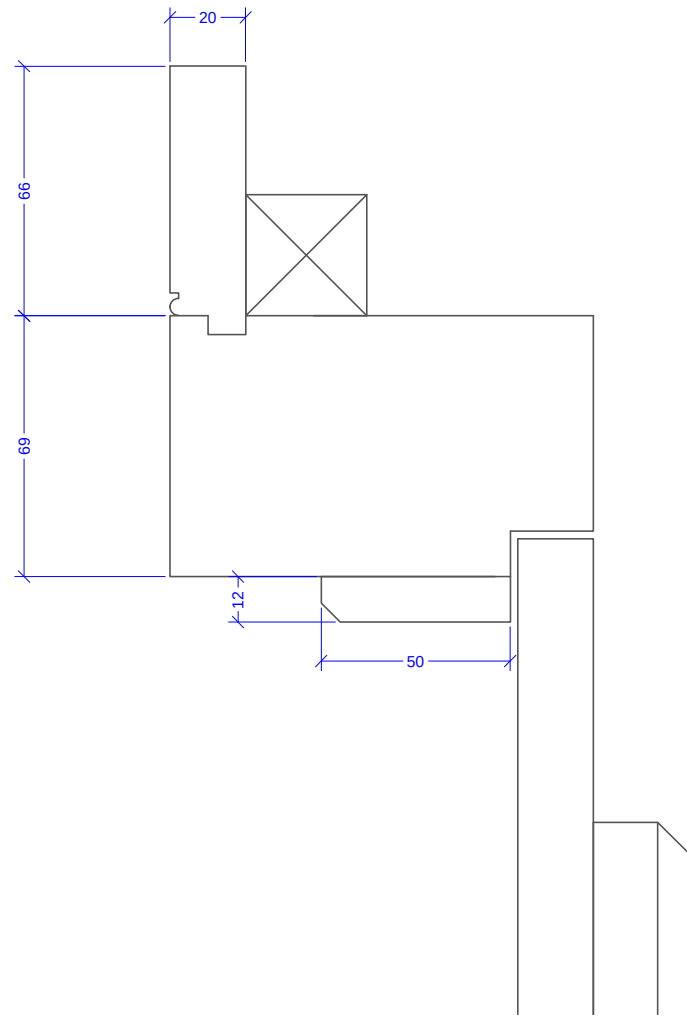




surface treatment;
knotted & primed

6

ED03 & ED04 TYPICAL SECTIONS

Scale: 1:2

Drawn by: WM/AJ	Status: Draft	
Revision:	Project Code: 006-CUBR-030915	
client:	Chichester University	
project:	Bognor Campus	
drg title:	Replacement Ext. Joinery	
drg number:	06/15	
scale:	1:2	
date:	03/09/15	

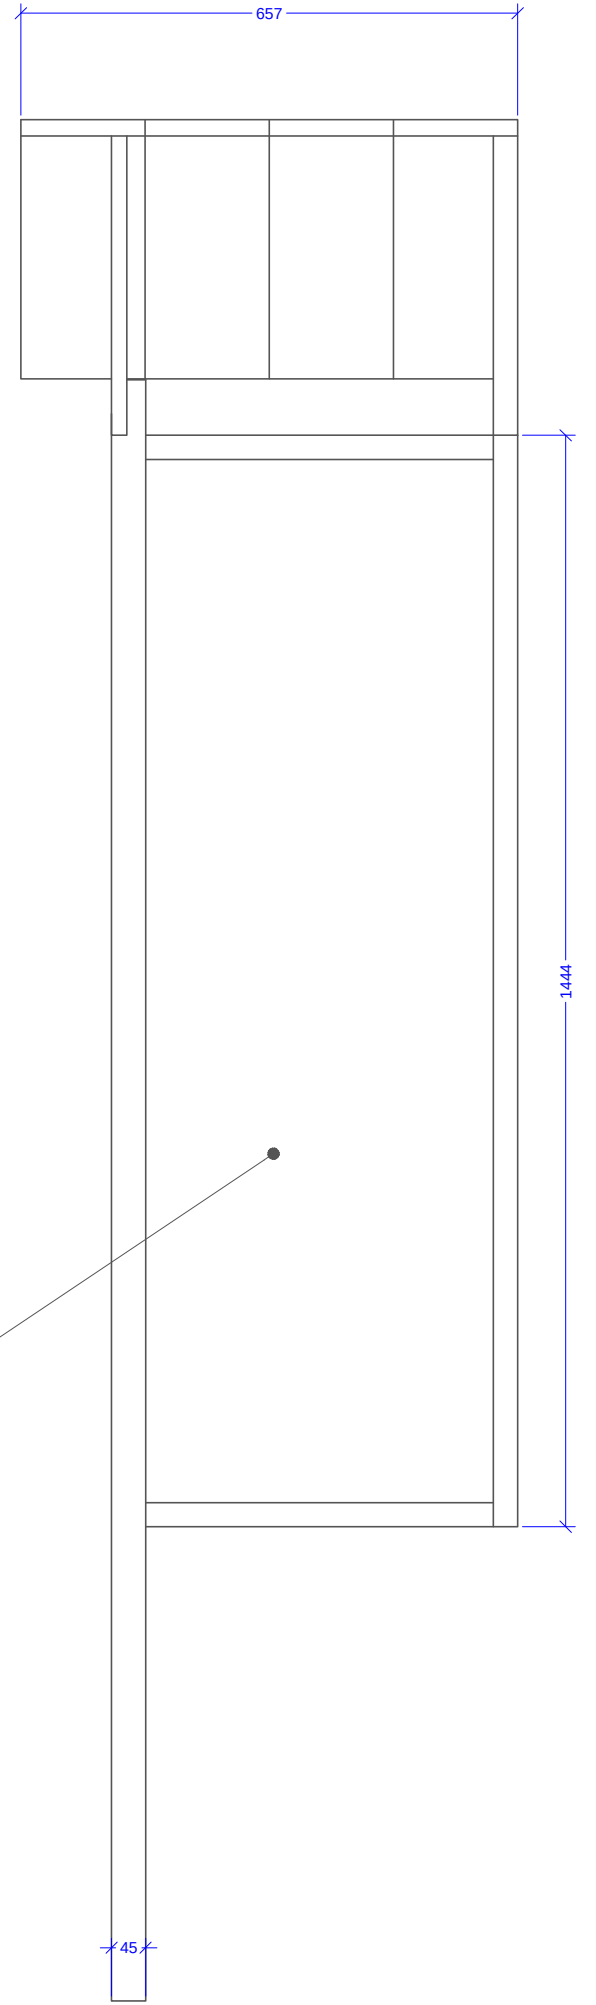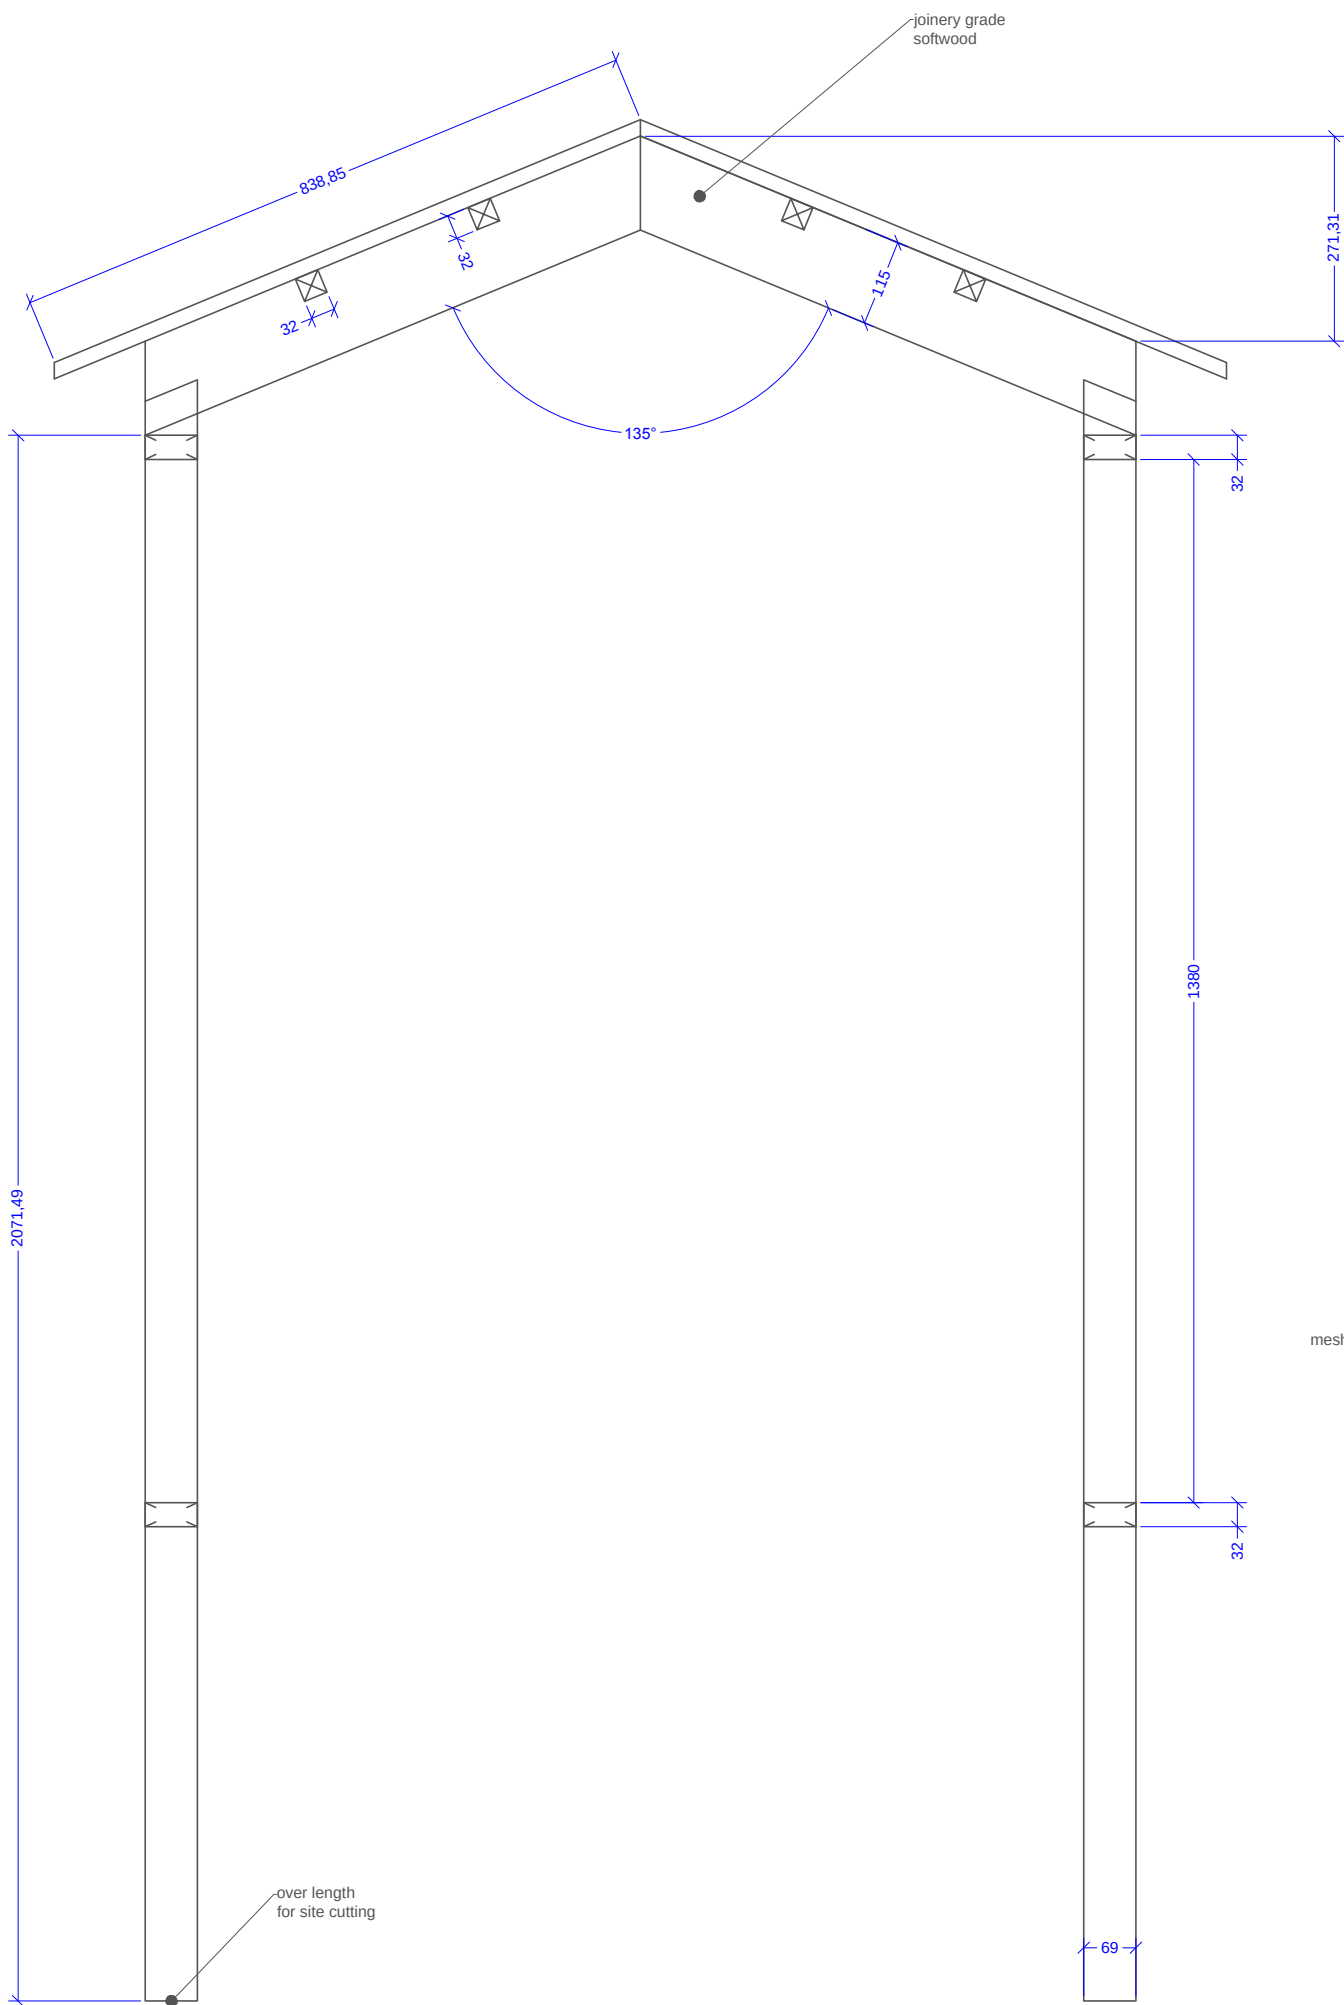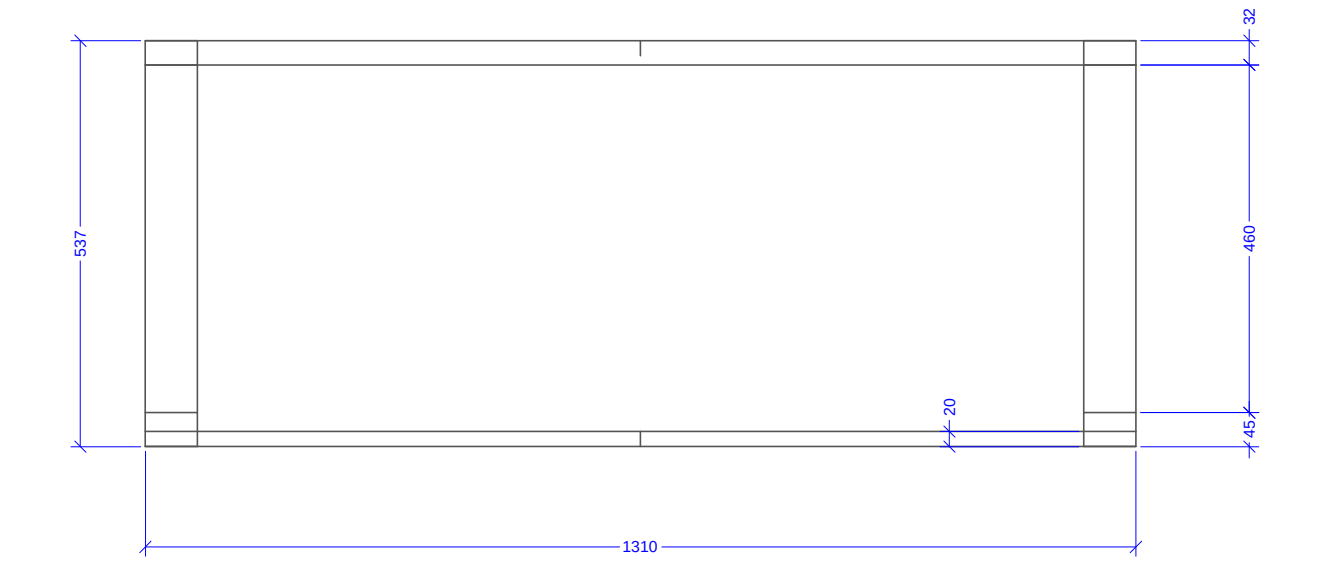


7

ED01 & ED02 PORCH ELEVATION

Scale: 1:10

surface treatment;
knotted & primed

Drawn by: WM/AJ	Status: Draft	
Revision:	Project Code: 006-CUBR-030915	
client:	Chichester University	
project:	Bognor Campus	
drg title:	Replacement Ext. Joinery	
drg number:	01/15	
scale:	1:10	
date:	03/09/15	

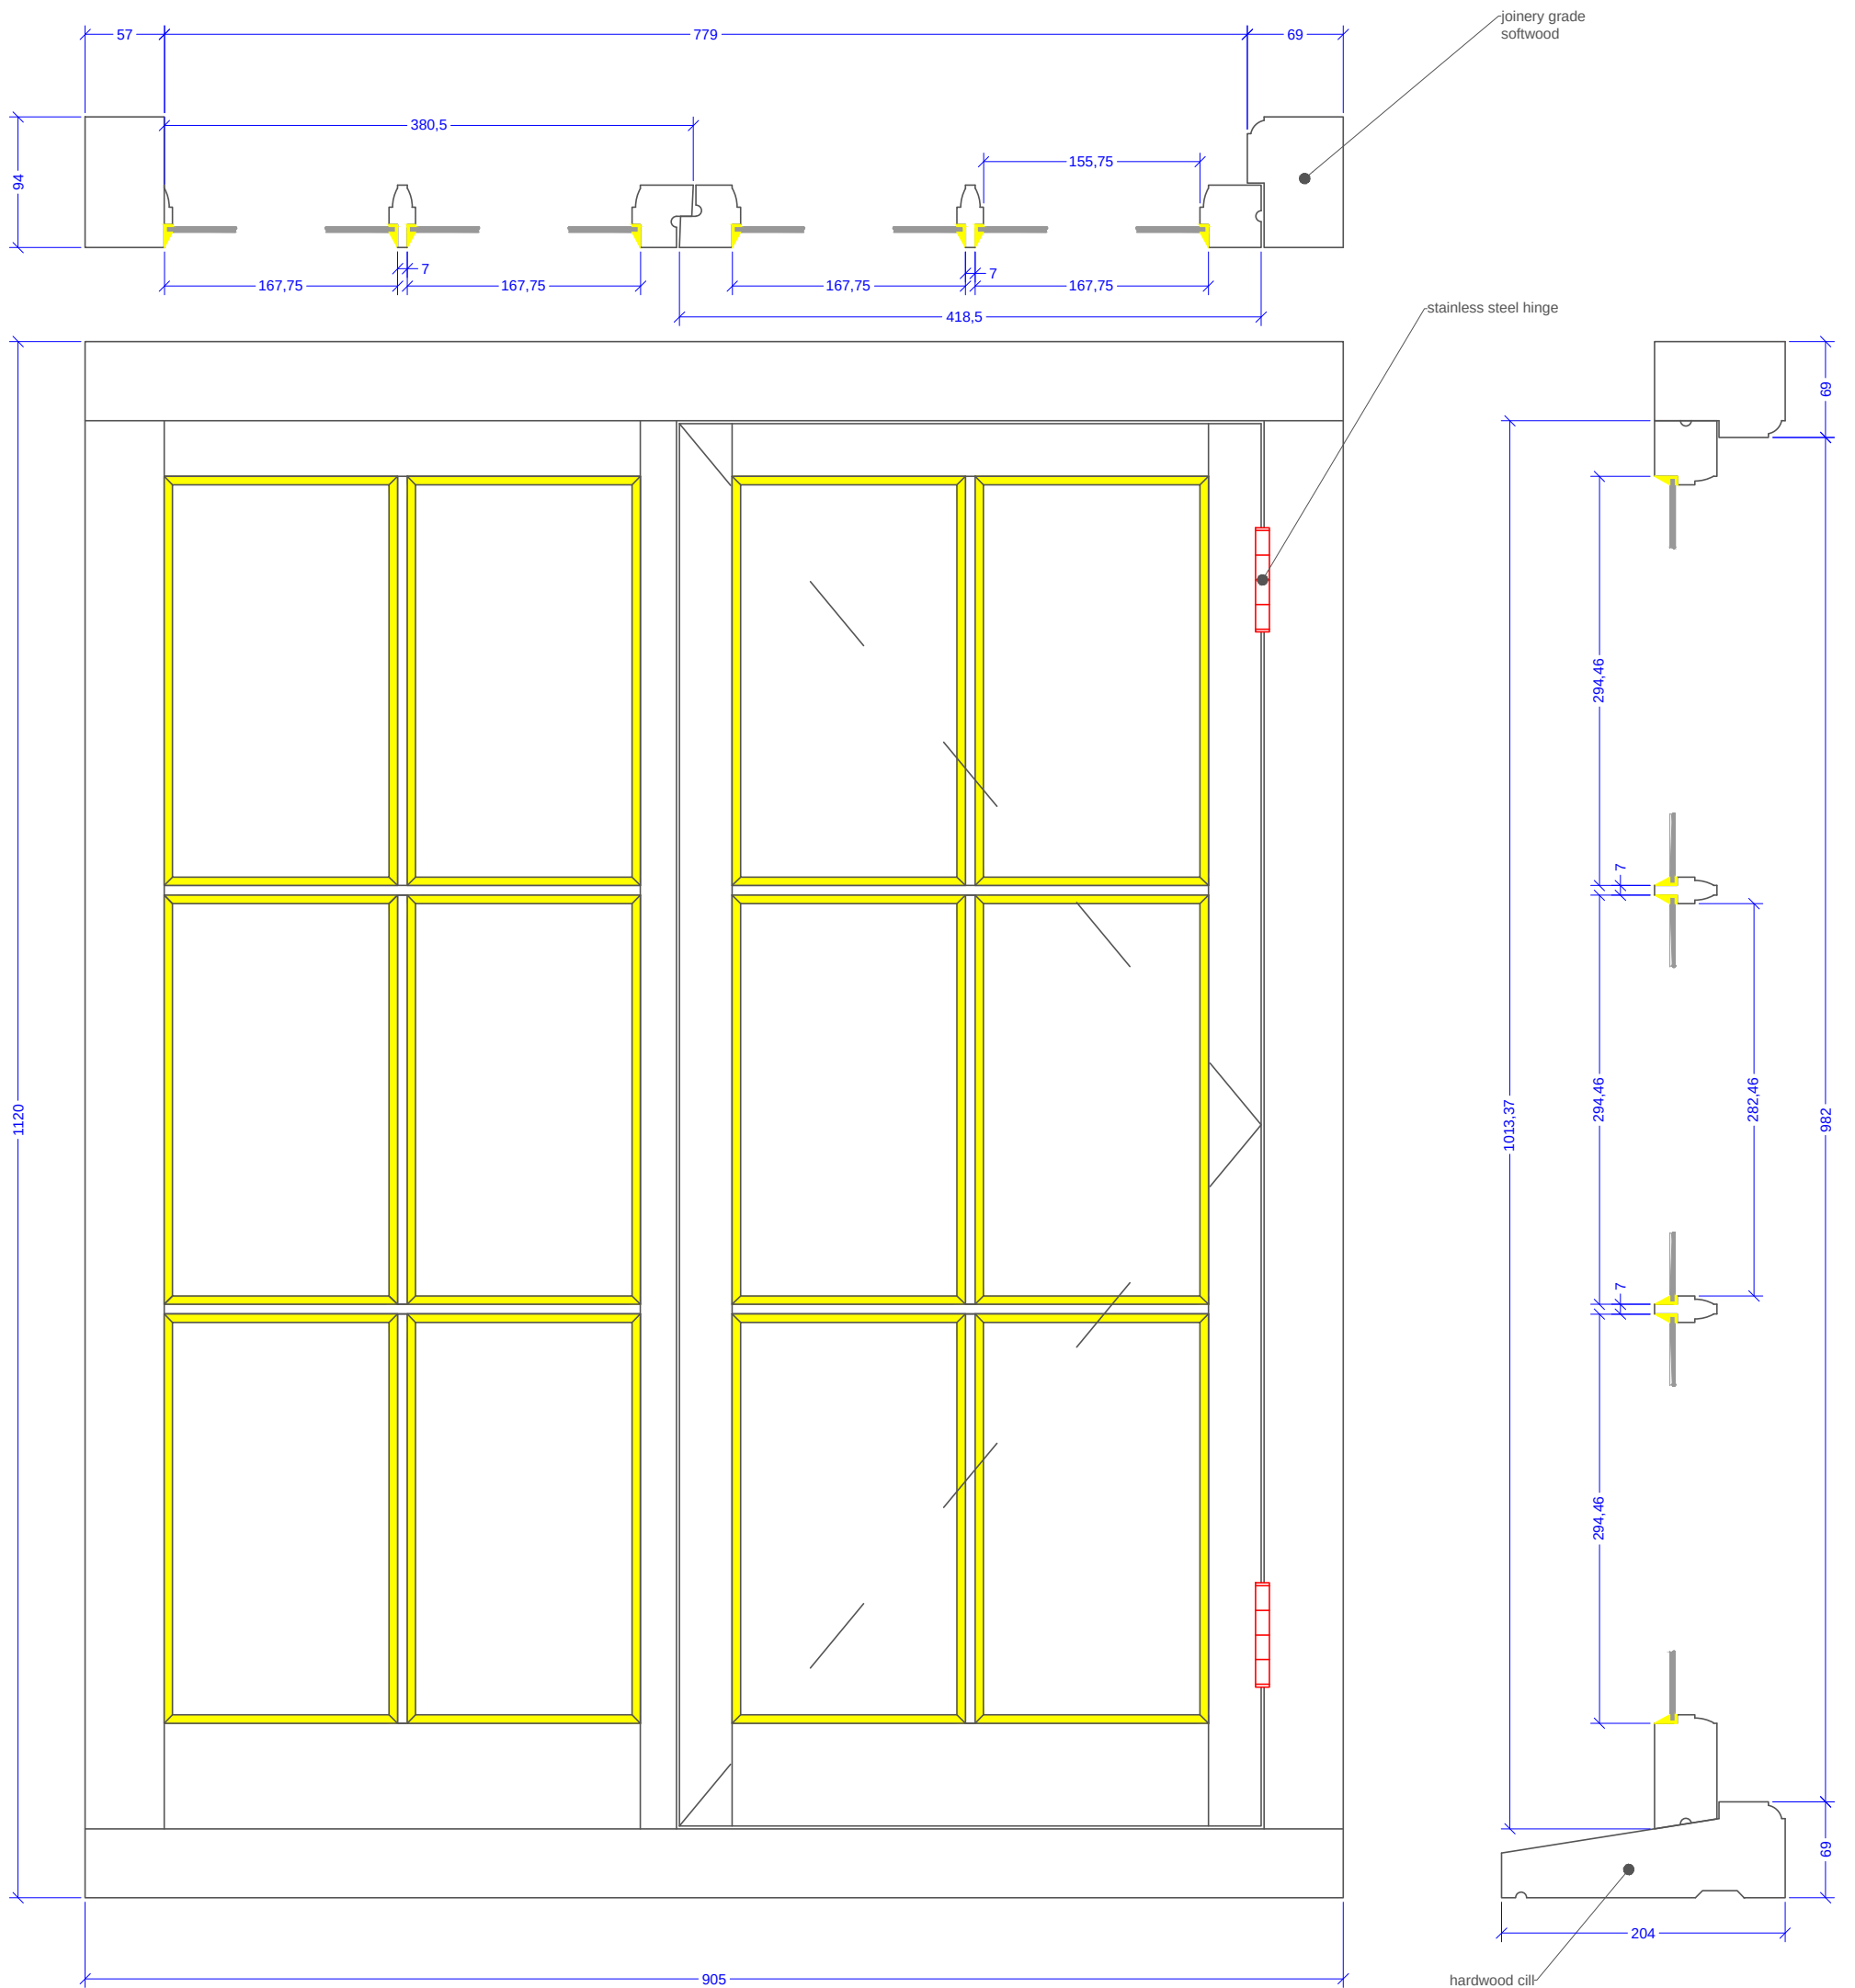

8

WG01,03,04 & WF01,02,03,04 ELEVATION




Scale: 1:5

surface treatment;
knotted & primed






Drawn by: WM/AJ	Status: Draft
Revision:	Project Code: 006-CUBR-030915
client:	Chichester University
project:	Bognor Campus
drg title:	Replacement Ext. Joinery
drg number:	08/15
scale:	1:5
date:	03/09/15



joinery grade softwood

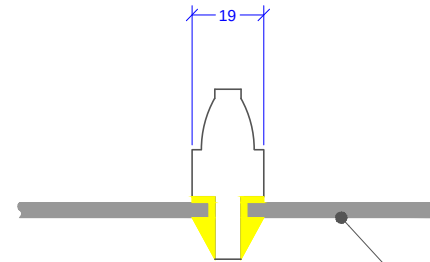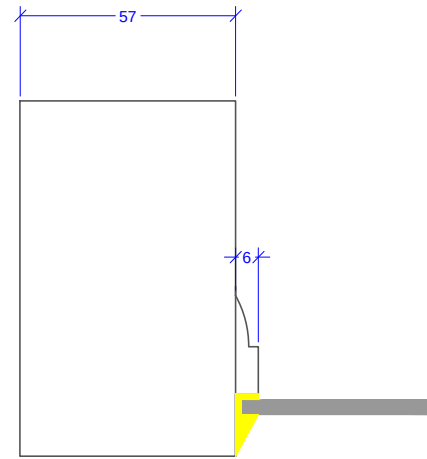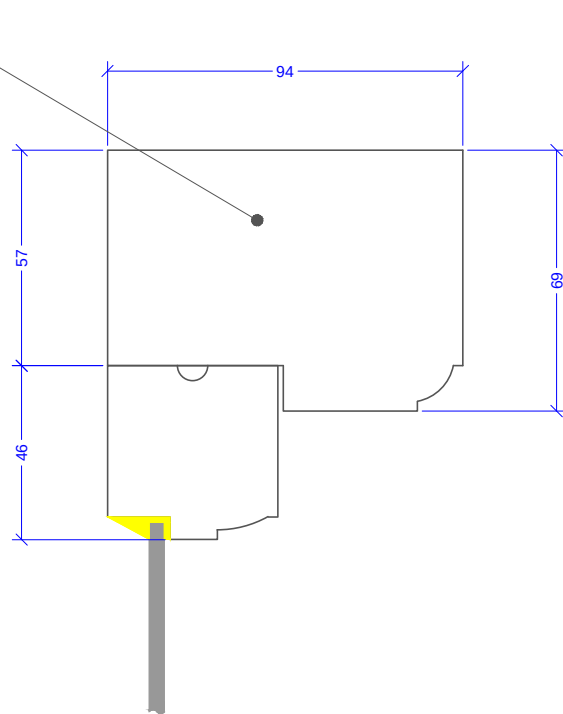

4mm toughened clear float

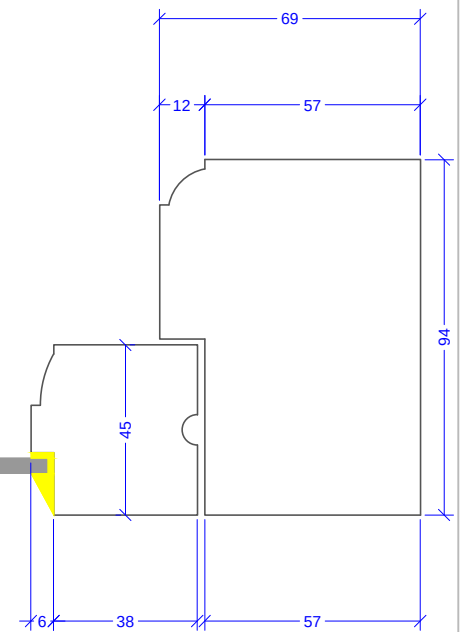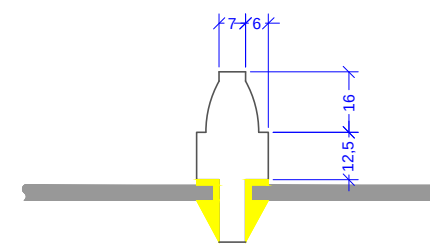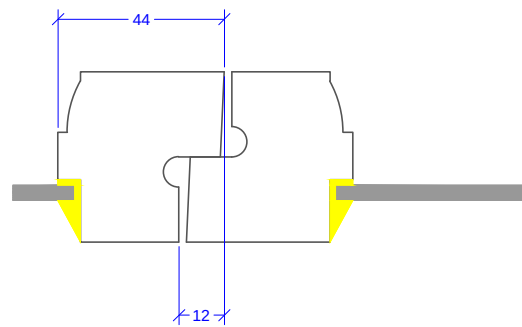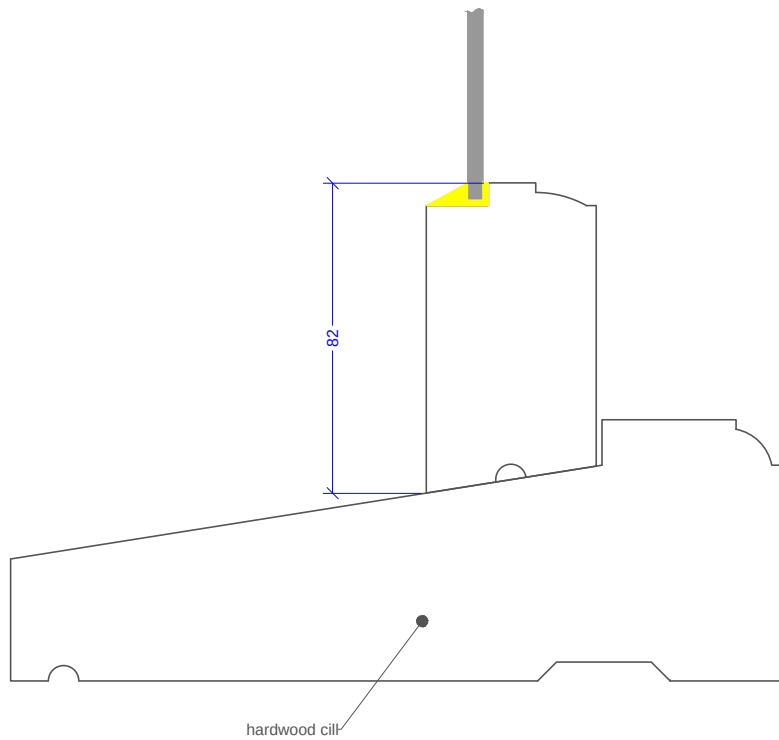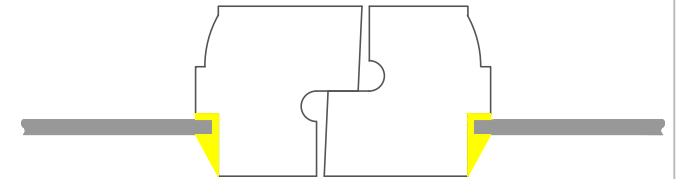

hardwood cill

9

WG01,03,04 & WF01,02,03,04 SECTIONS





Scale: 1:2

surface treatment;
knotted & primed

Drawn by: WM/AJ	Status: Draft	
Revision:	Project Code: 006-CUBR-030915	
client:	Chichester University	
project:	Bognor Campus	
drg title:	Replacement Ext. Joinery	
drg number:	09/15	
scale:	1:1	
date:	03/09/15	



CORNER DETAIL
AS EXISTING

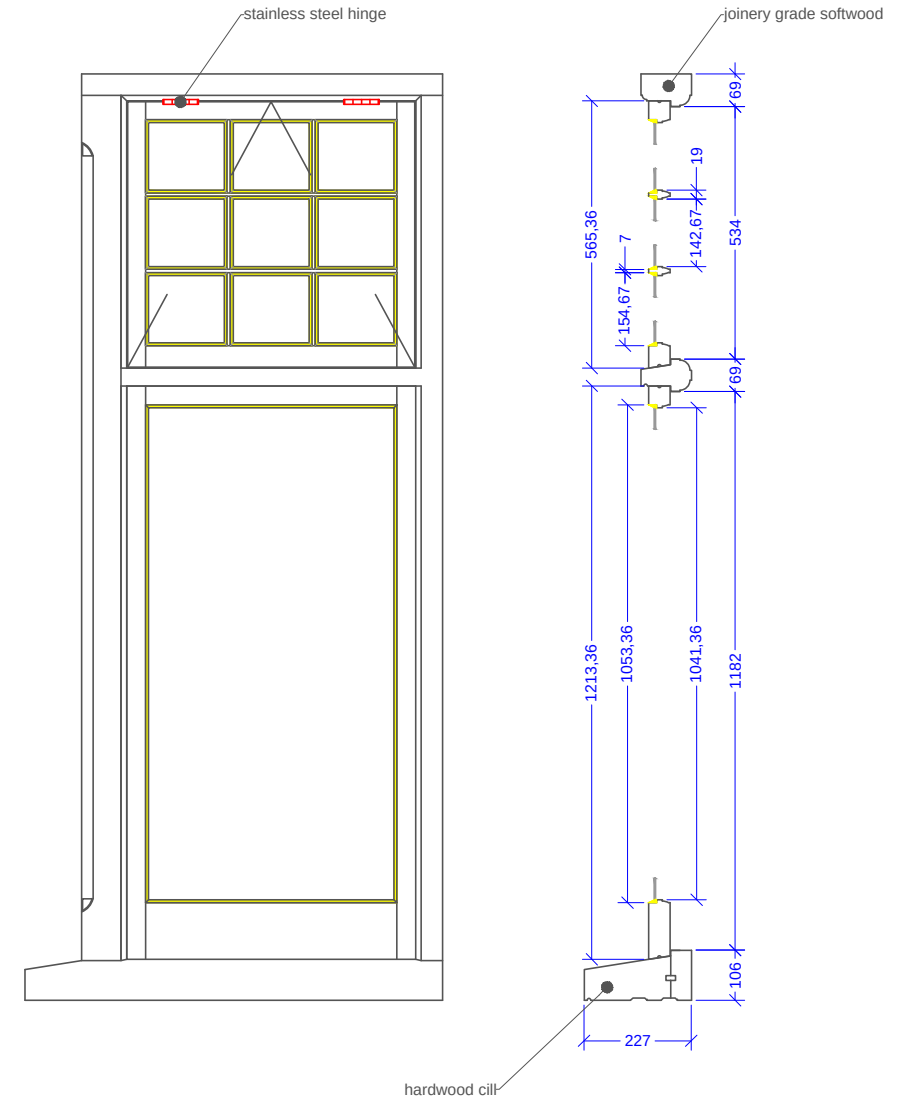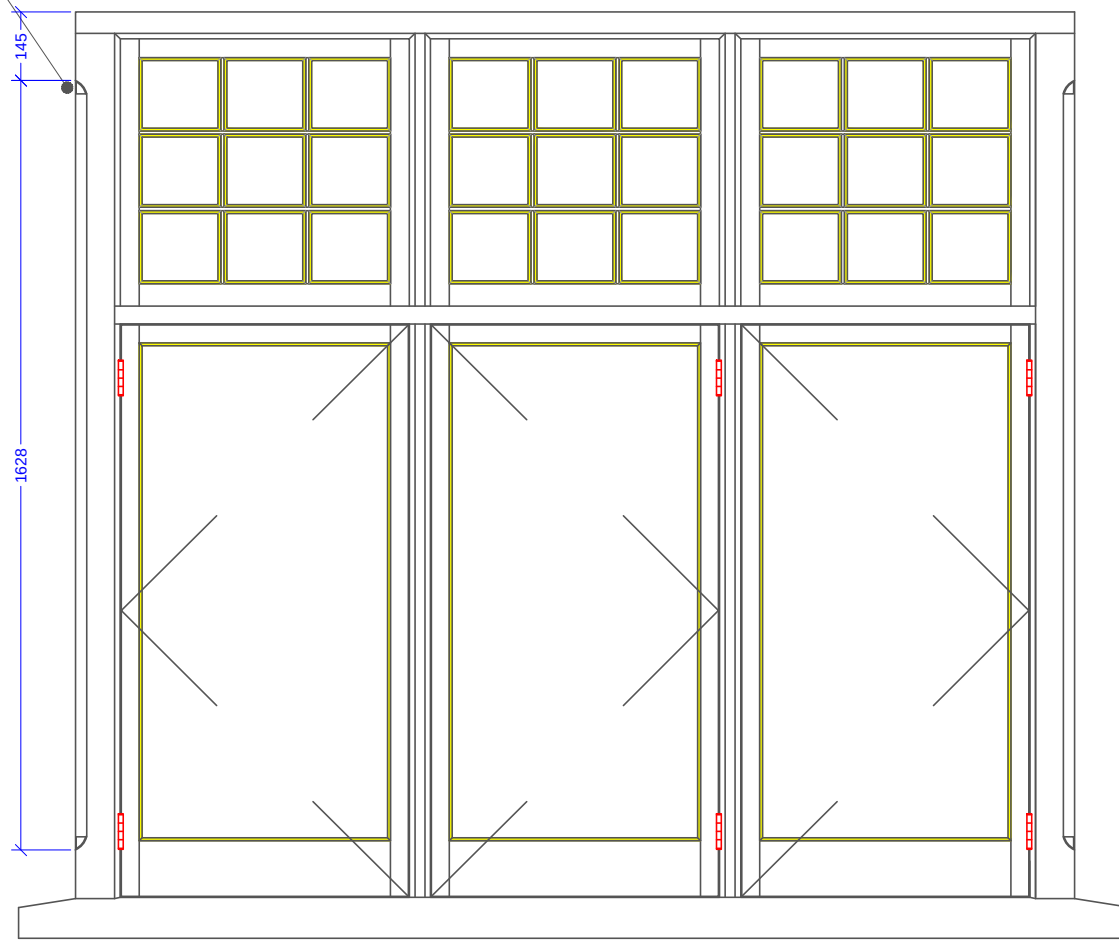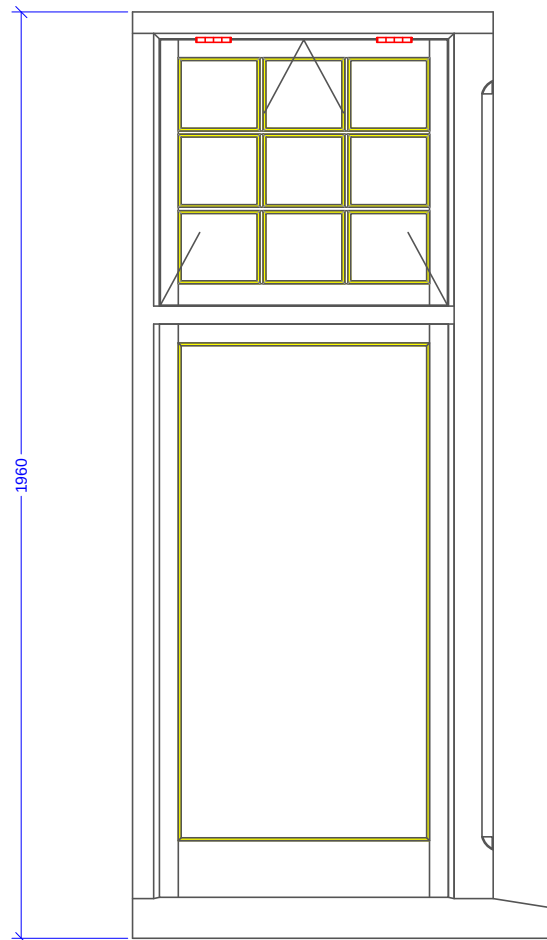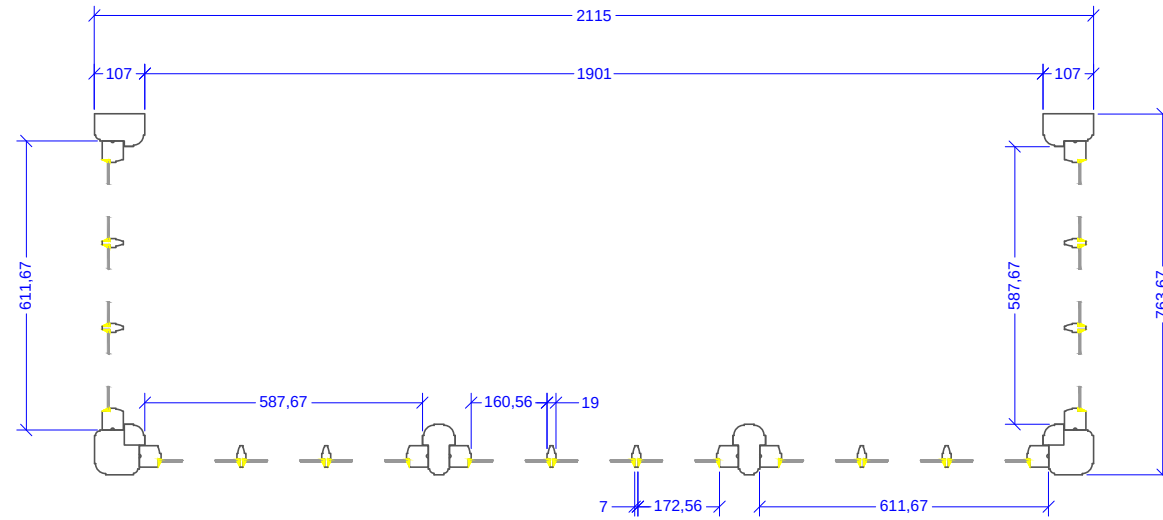





10

WG 2, ELEVATION

Scale: 1:16

surface treatment;
knotted & primed

Drawn by: WM/AJ	Status: Draft	
Revision:	Project Code: 006-CUBR-030915	
client:	Chichester University	
project:	Bognor Campus	
drg title:	Replacement Ext. Joinery	
drg number:	10/15	
scale:	1:16	
date:	03/09/15	

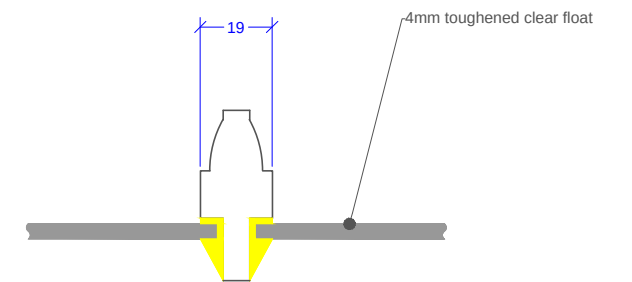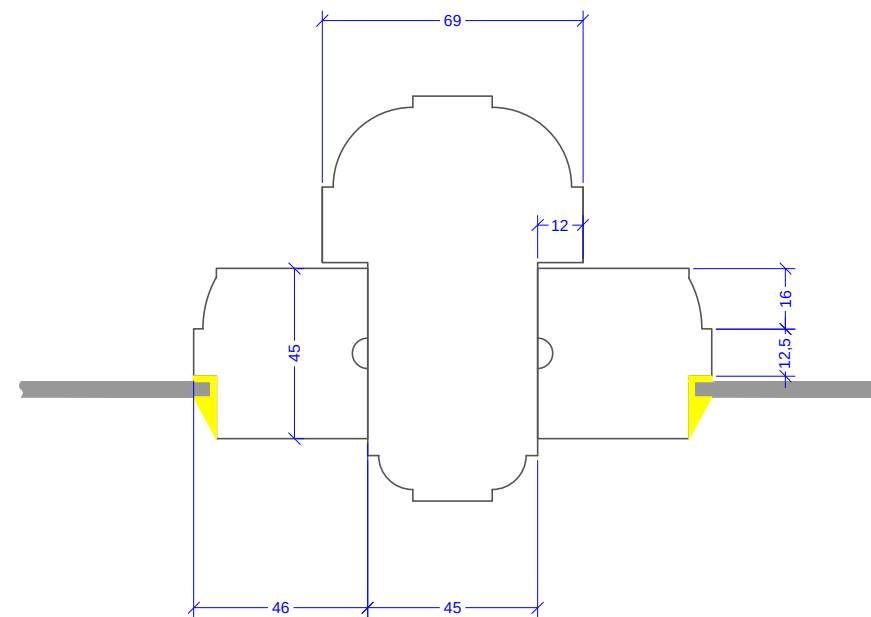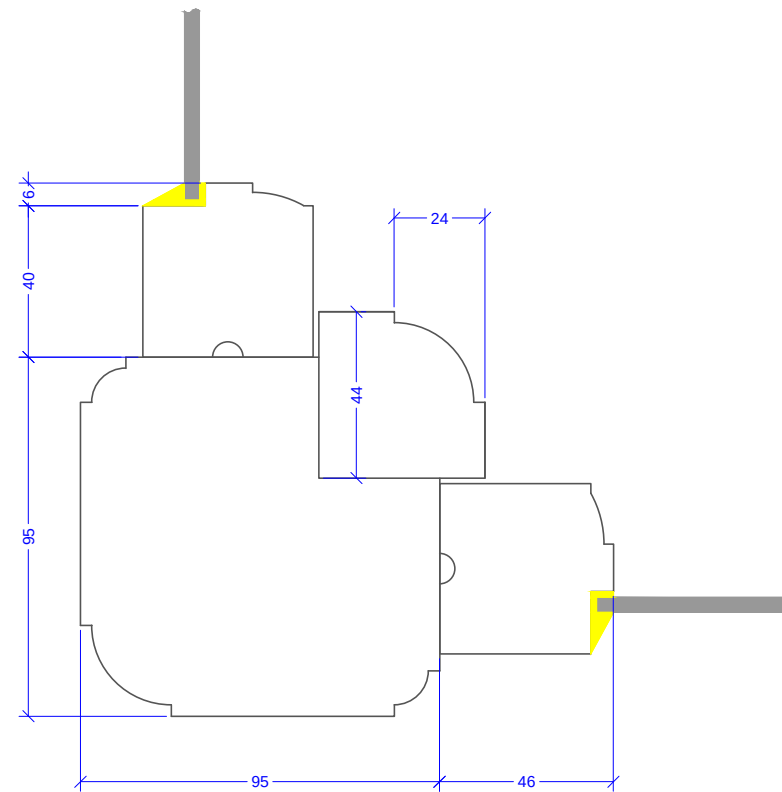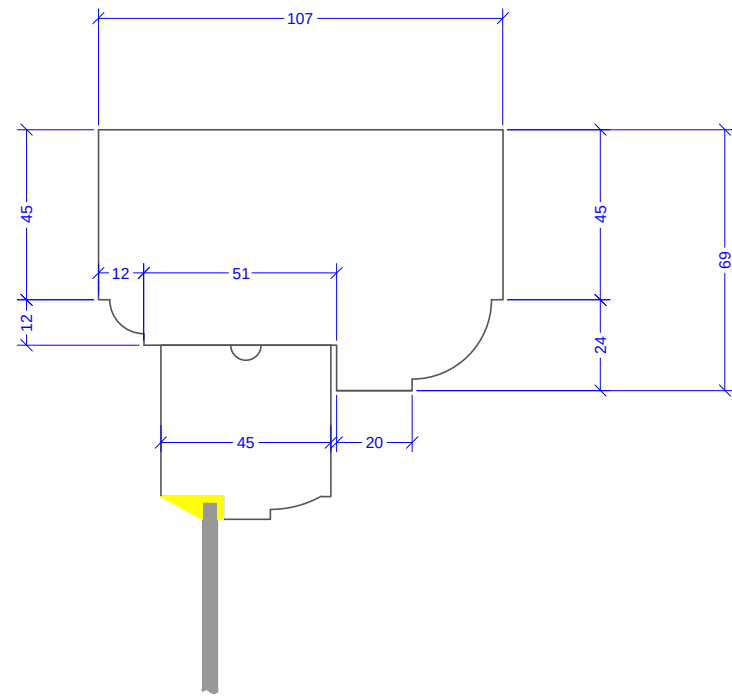




11

WG 2, SECTIONS

Scale: 1:2

surface treatment;
knotted & primed

Drawn by: WM/AJ	Status: Draft	
Revision:	Project Code: 006-CUBR-030915	
client:	Chichester University	
project:	Bognor Campus	
drg title:	Replacement Ext. Joinery	
drg number:	11/15	
scale:	1:2	
date:	03/09/15	

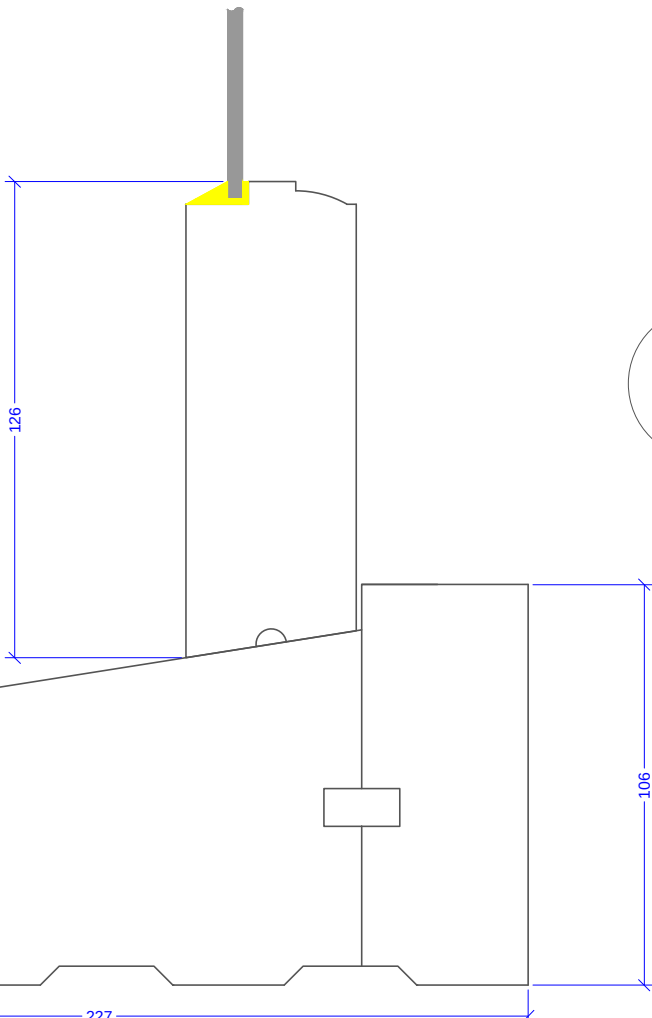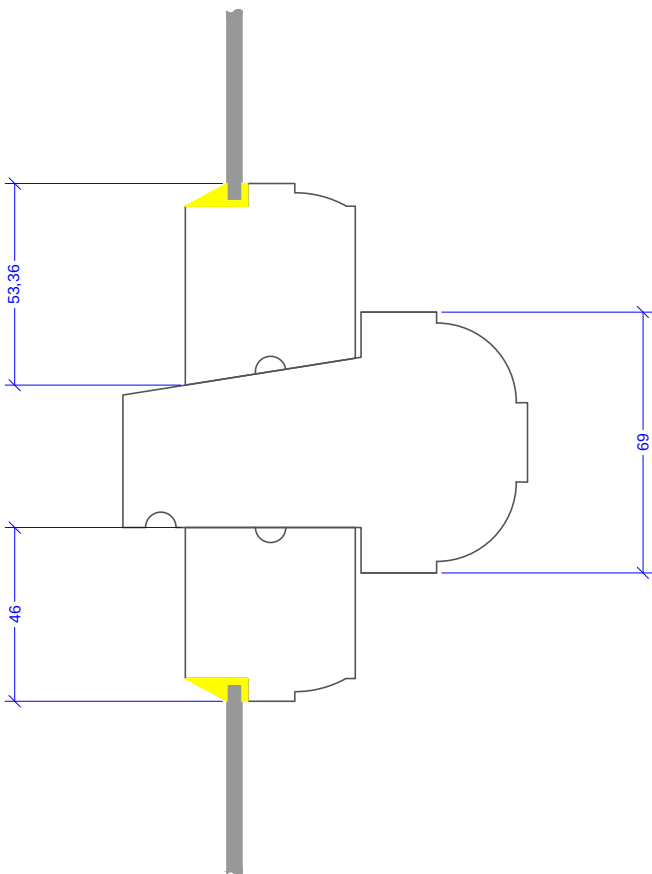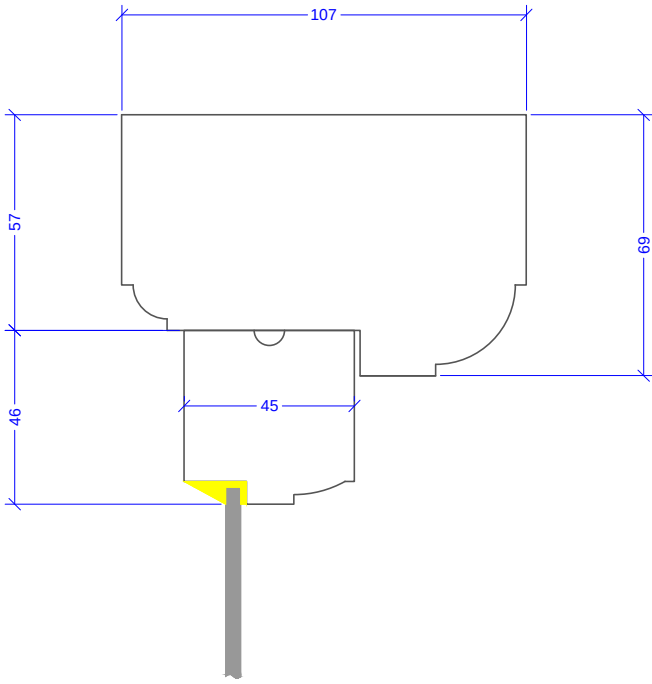

surface treatment;
knotted & primed

12


WG 2, SECTIONS

Scale: 1:2

Drawn by: WM/AJ	Status: Draft
Revision:	Project Code: 006-CUBR-030915
client:	Chichester University
project:	Bognor Campus
drg title:	Replacement Ext. Joinery
drg number:	12/15
scale:	1:2
date:	03/09/15



SITEPLAN
SOUTHERN LTD

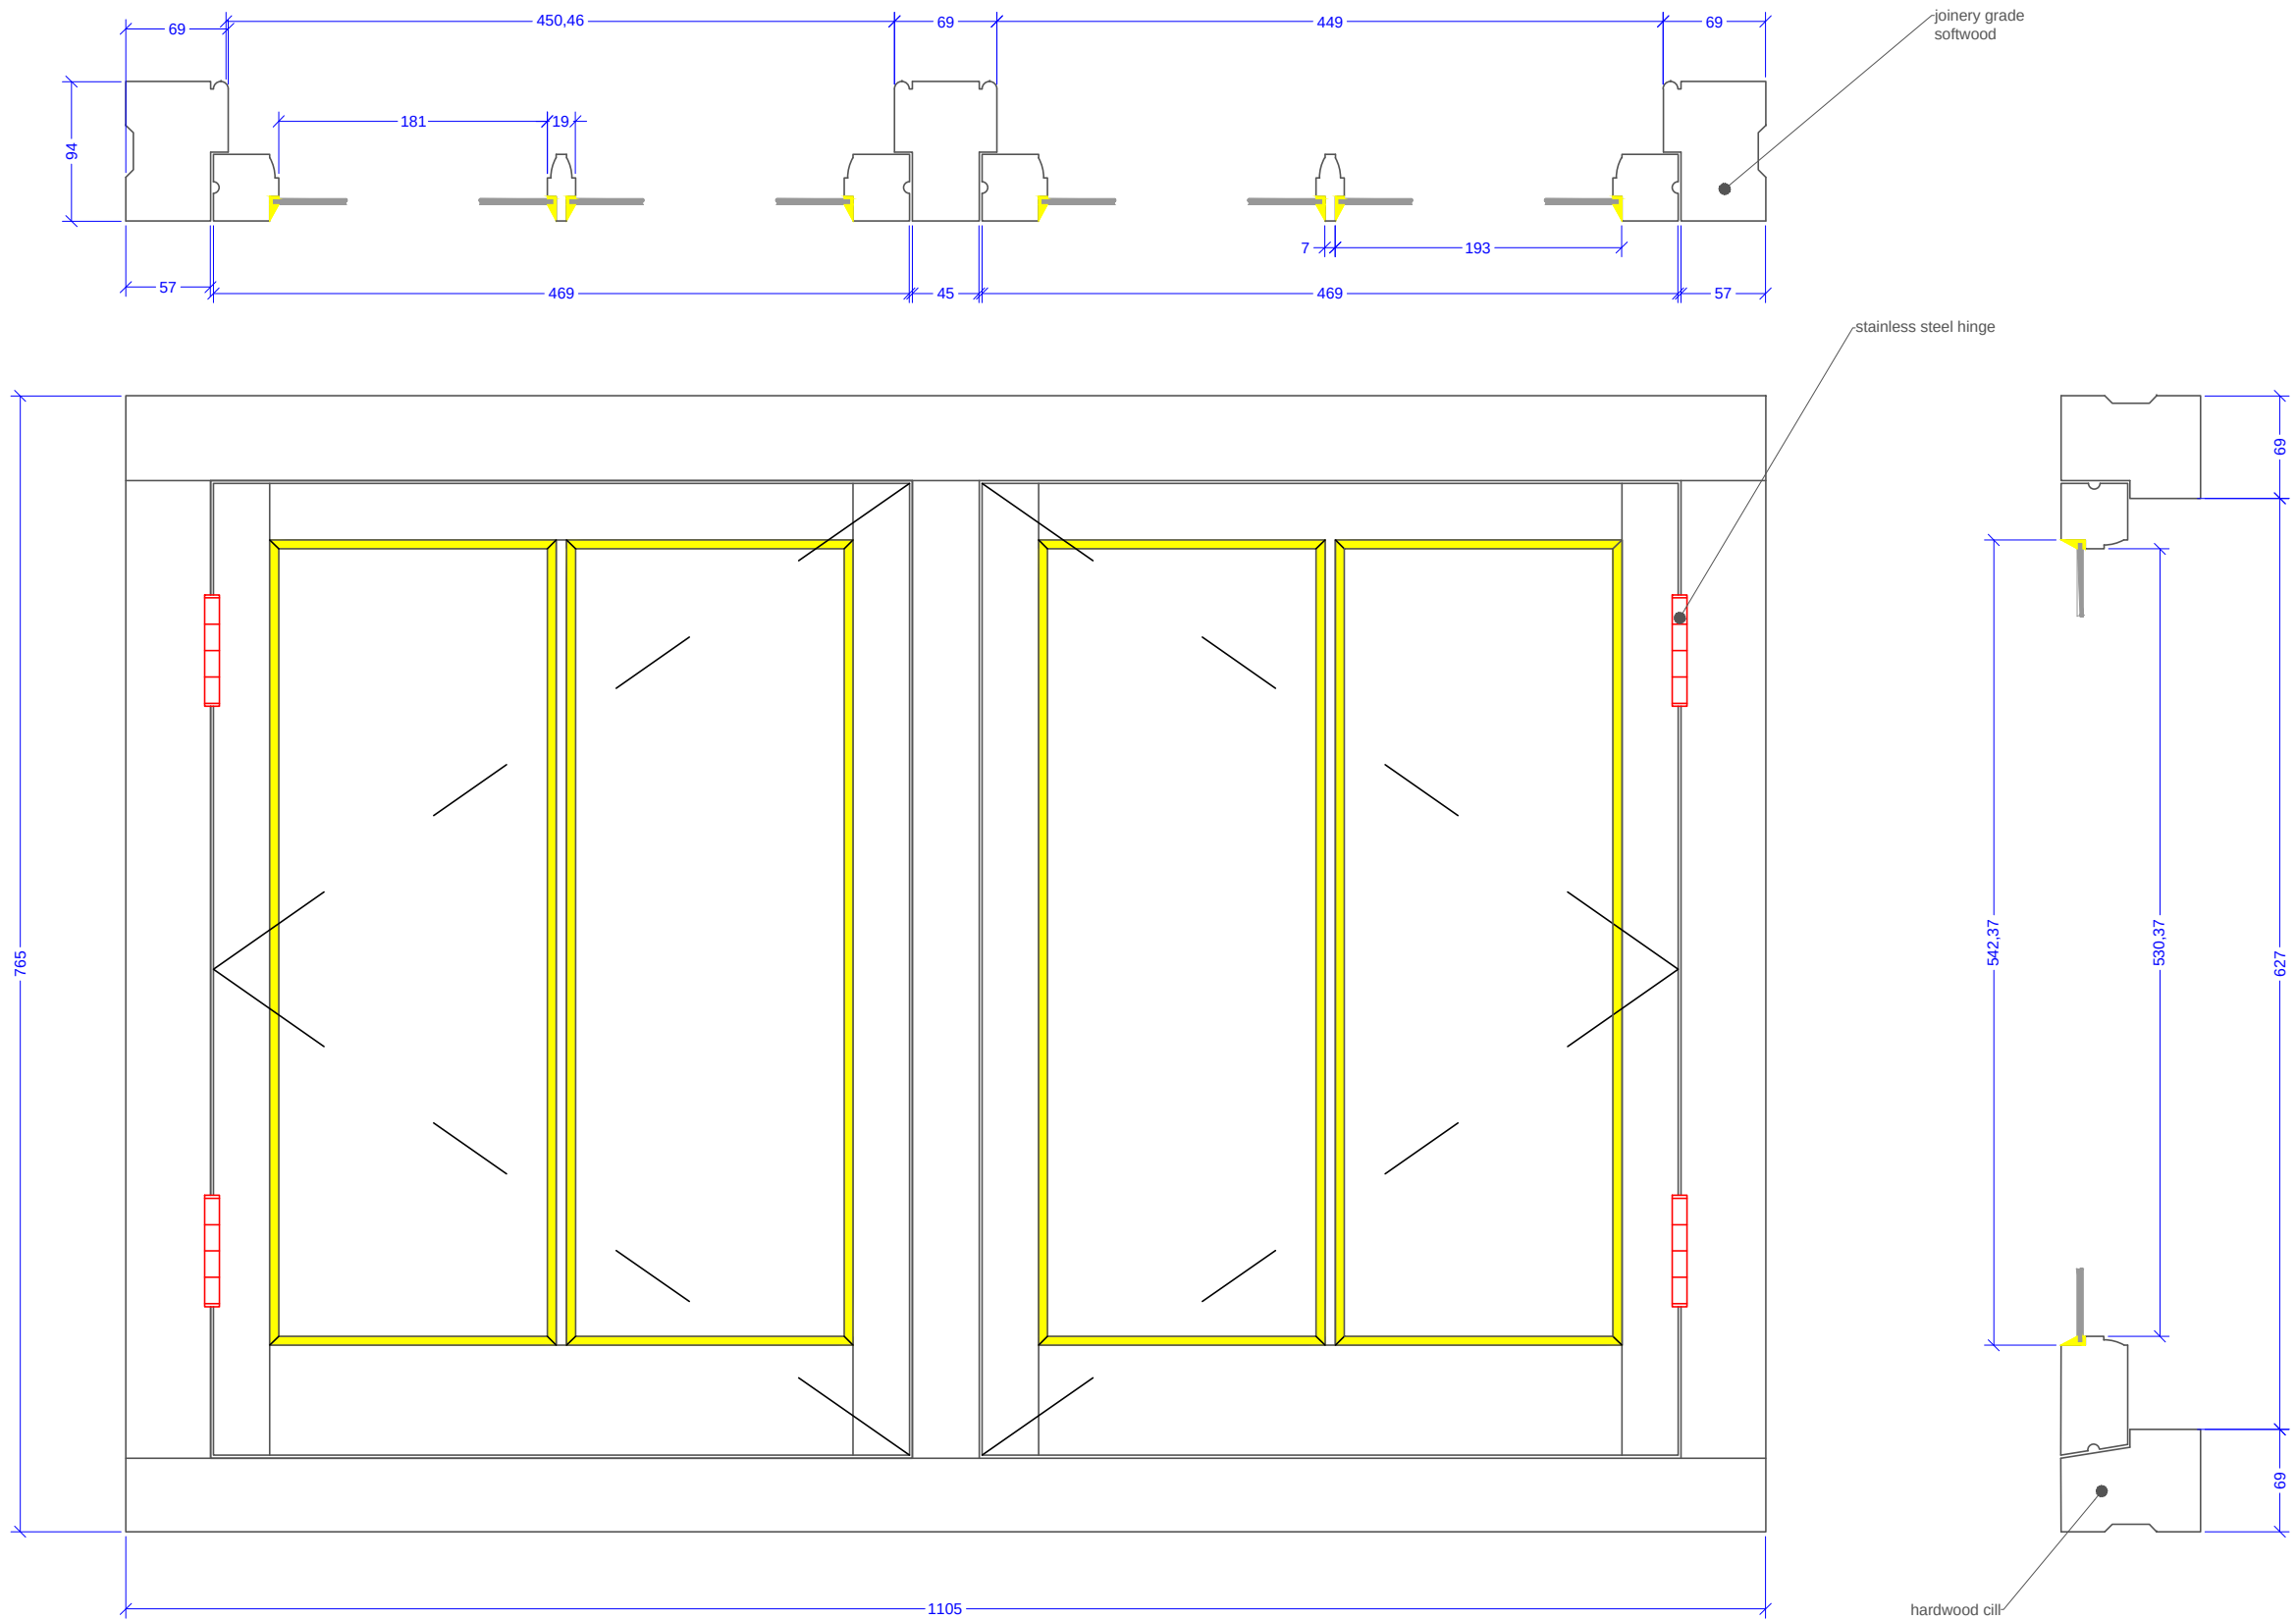

13






WG05 & 06 ELEVATION

Scale: 1:5

surface treatment;
knotted & primed

Drawn by: WM/AJ	Status: Draft
Revision:	Project Code: 006-CUBR-030915
client:	Chichester University
project:	Bognor Campus
drg title:	Replacement Ext. Joinery
drg number:	13/15
scale:	1:5
date:	03/09/15



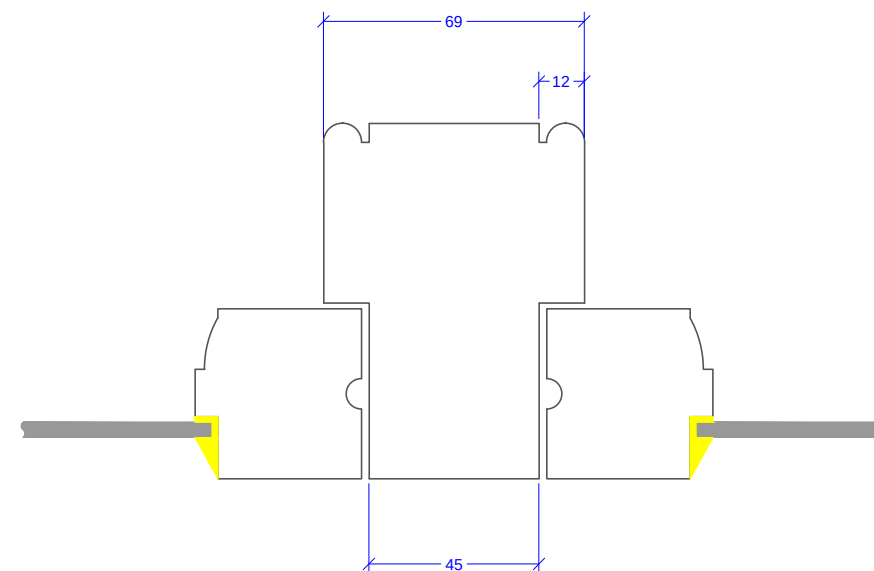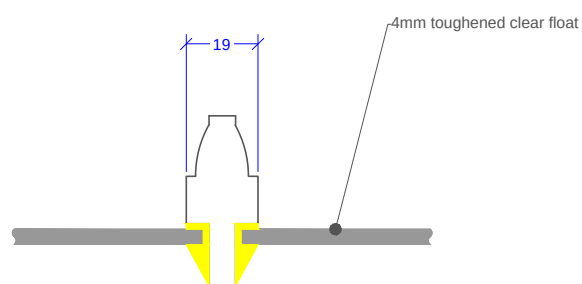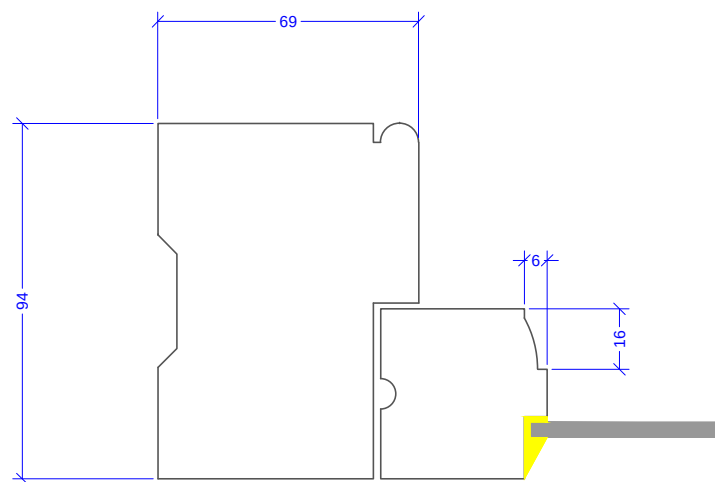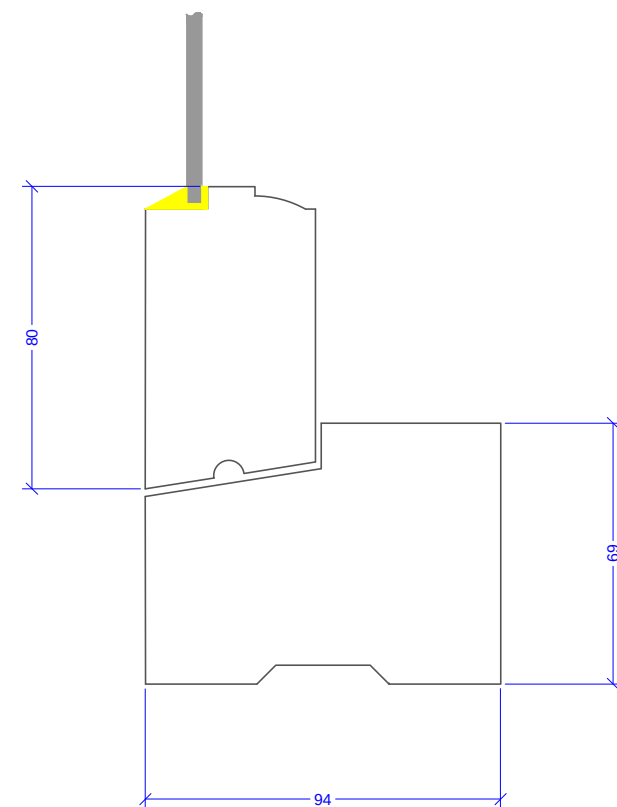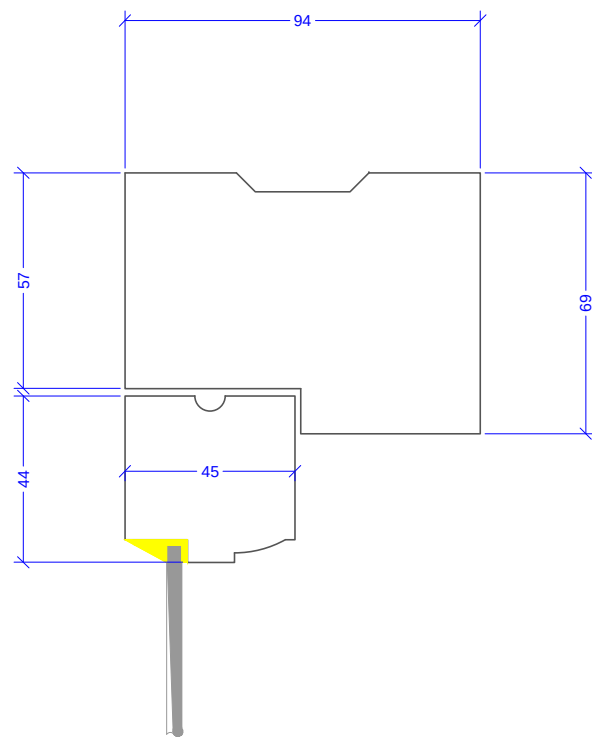

14

WG05 & 06 SECTIONS

Scale: 1:2

surface treatment;
knotted & primed

Drawn by: WM/AJ	Status: Draft
Revision:	Project Code: 006-CUBR-030915
client:	Chichester University
project:	Bognor Campus
drg title:	Replacement Ext. Joinery
drg number:	14/15
scale:	1:2
date:	03/09/15

