
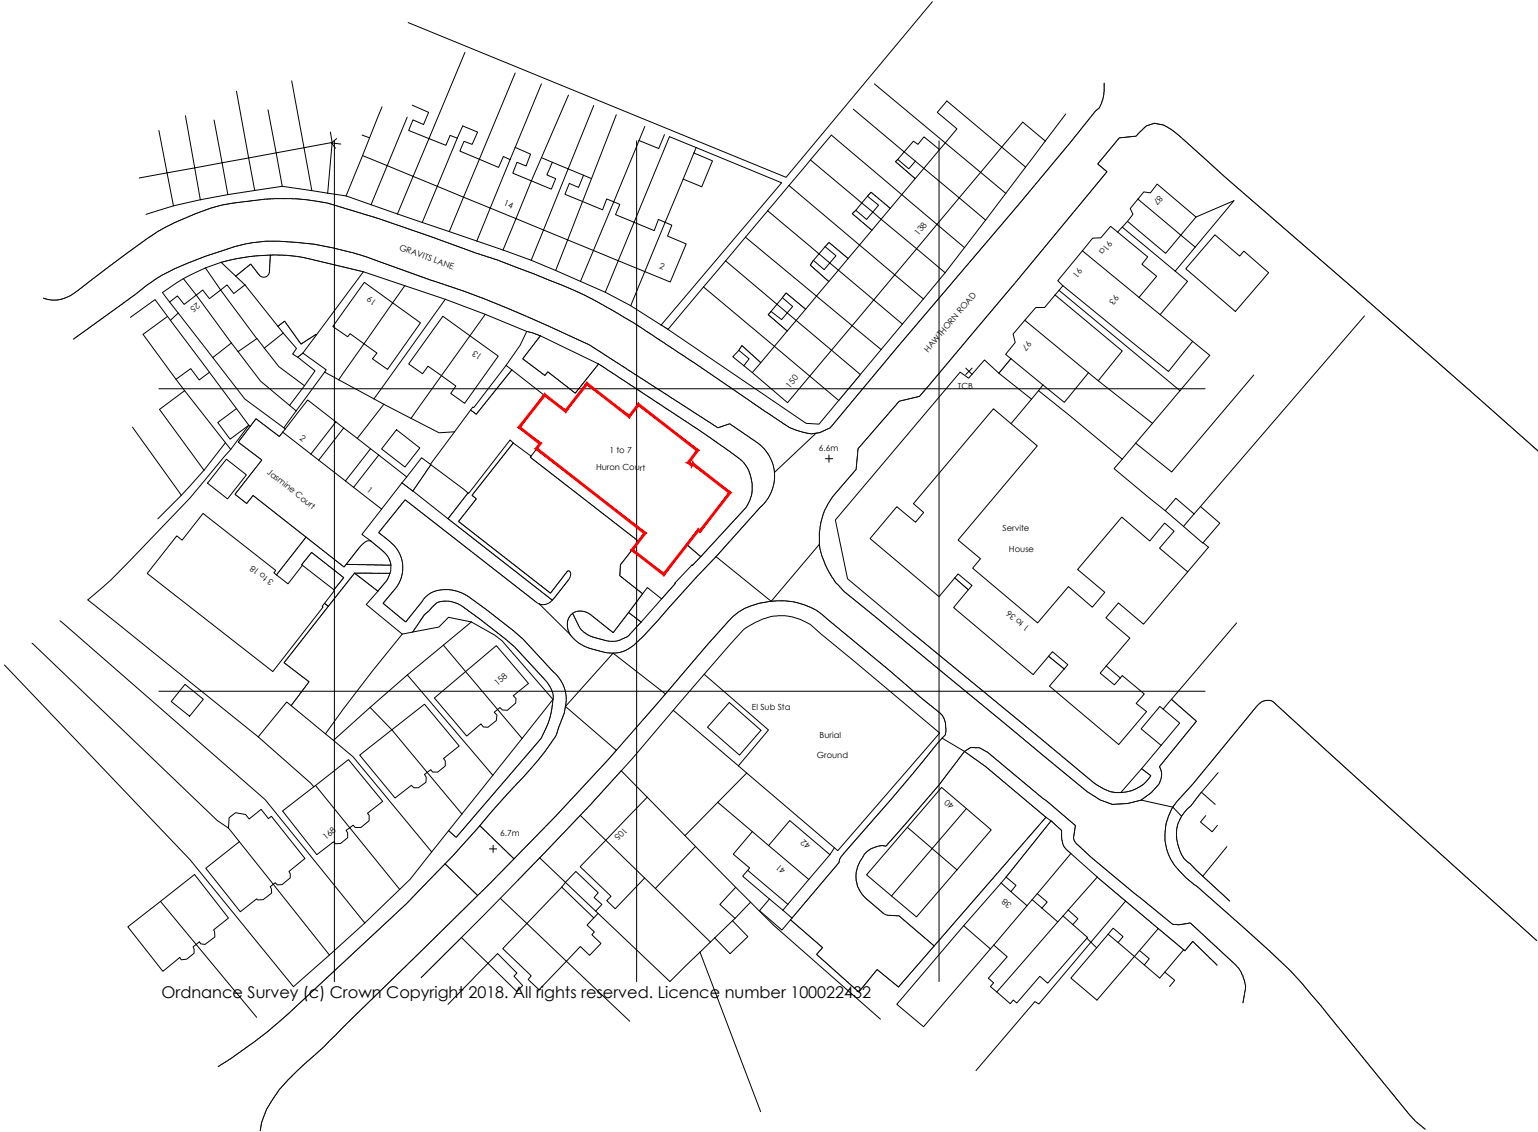
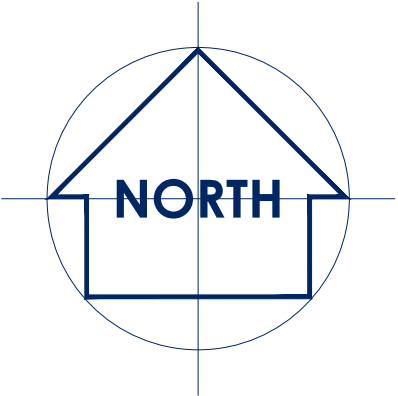


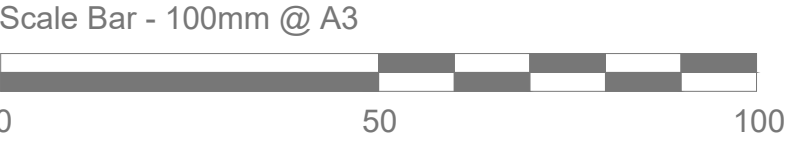

PROJECT
**152-156 HAWTHORN ROAD
BOGNOR REGIS
WEST SUSSEX
PO21 2UR**

DRAWING TITLE
LOCATION PLAN

DRAWING SCALE 1:1250	SHEET SIZE A3	SHEET No. 1 of 1	DRAWN SL	CHKD	DATE 12-07-2018
DRAWING NUMBER 088-0010				REVISION -	

THIS DRAWING IS THE COPYRIGHT OF THE SOUTHERN CO-OPERATIVE AND MAY NOT BE COPIED, ALTERED OR REPRODUCED IN ANY FORM, OR PASSED TO A THIRD PARTY WITHOUT THE WRITTEN CONSENT OF THE SOUTHERN CO-OPERATIVE.

DO NOT SCALE FROM THIS DRAWING, EXCEPT FOR PLANNING PURPOSES. USE FIGURED DIMENSIONS ONLY.

DIMENSIONS SHOULD BE CHECKED AND VERIFIED ON SITE AND ANY DISCREPANCIES SHOULD BE REPORTED TO THE DESIGNER.

IF IN DOUBT ASK FOR CONFIRMATION.

ISSUED FOR

LOCATION PLAN

Retail and Business Development
1000 Lakeside, Western Road, Portsmouth. PO6 3FE
T: 023 9222 2500 | F: 023 9222 2650