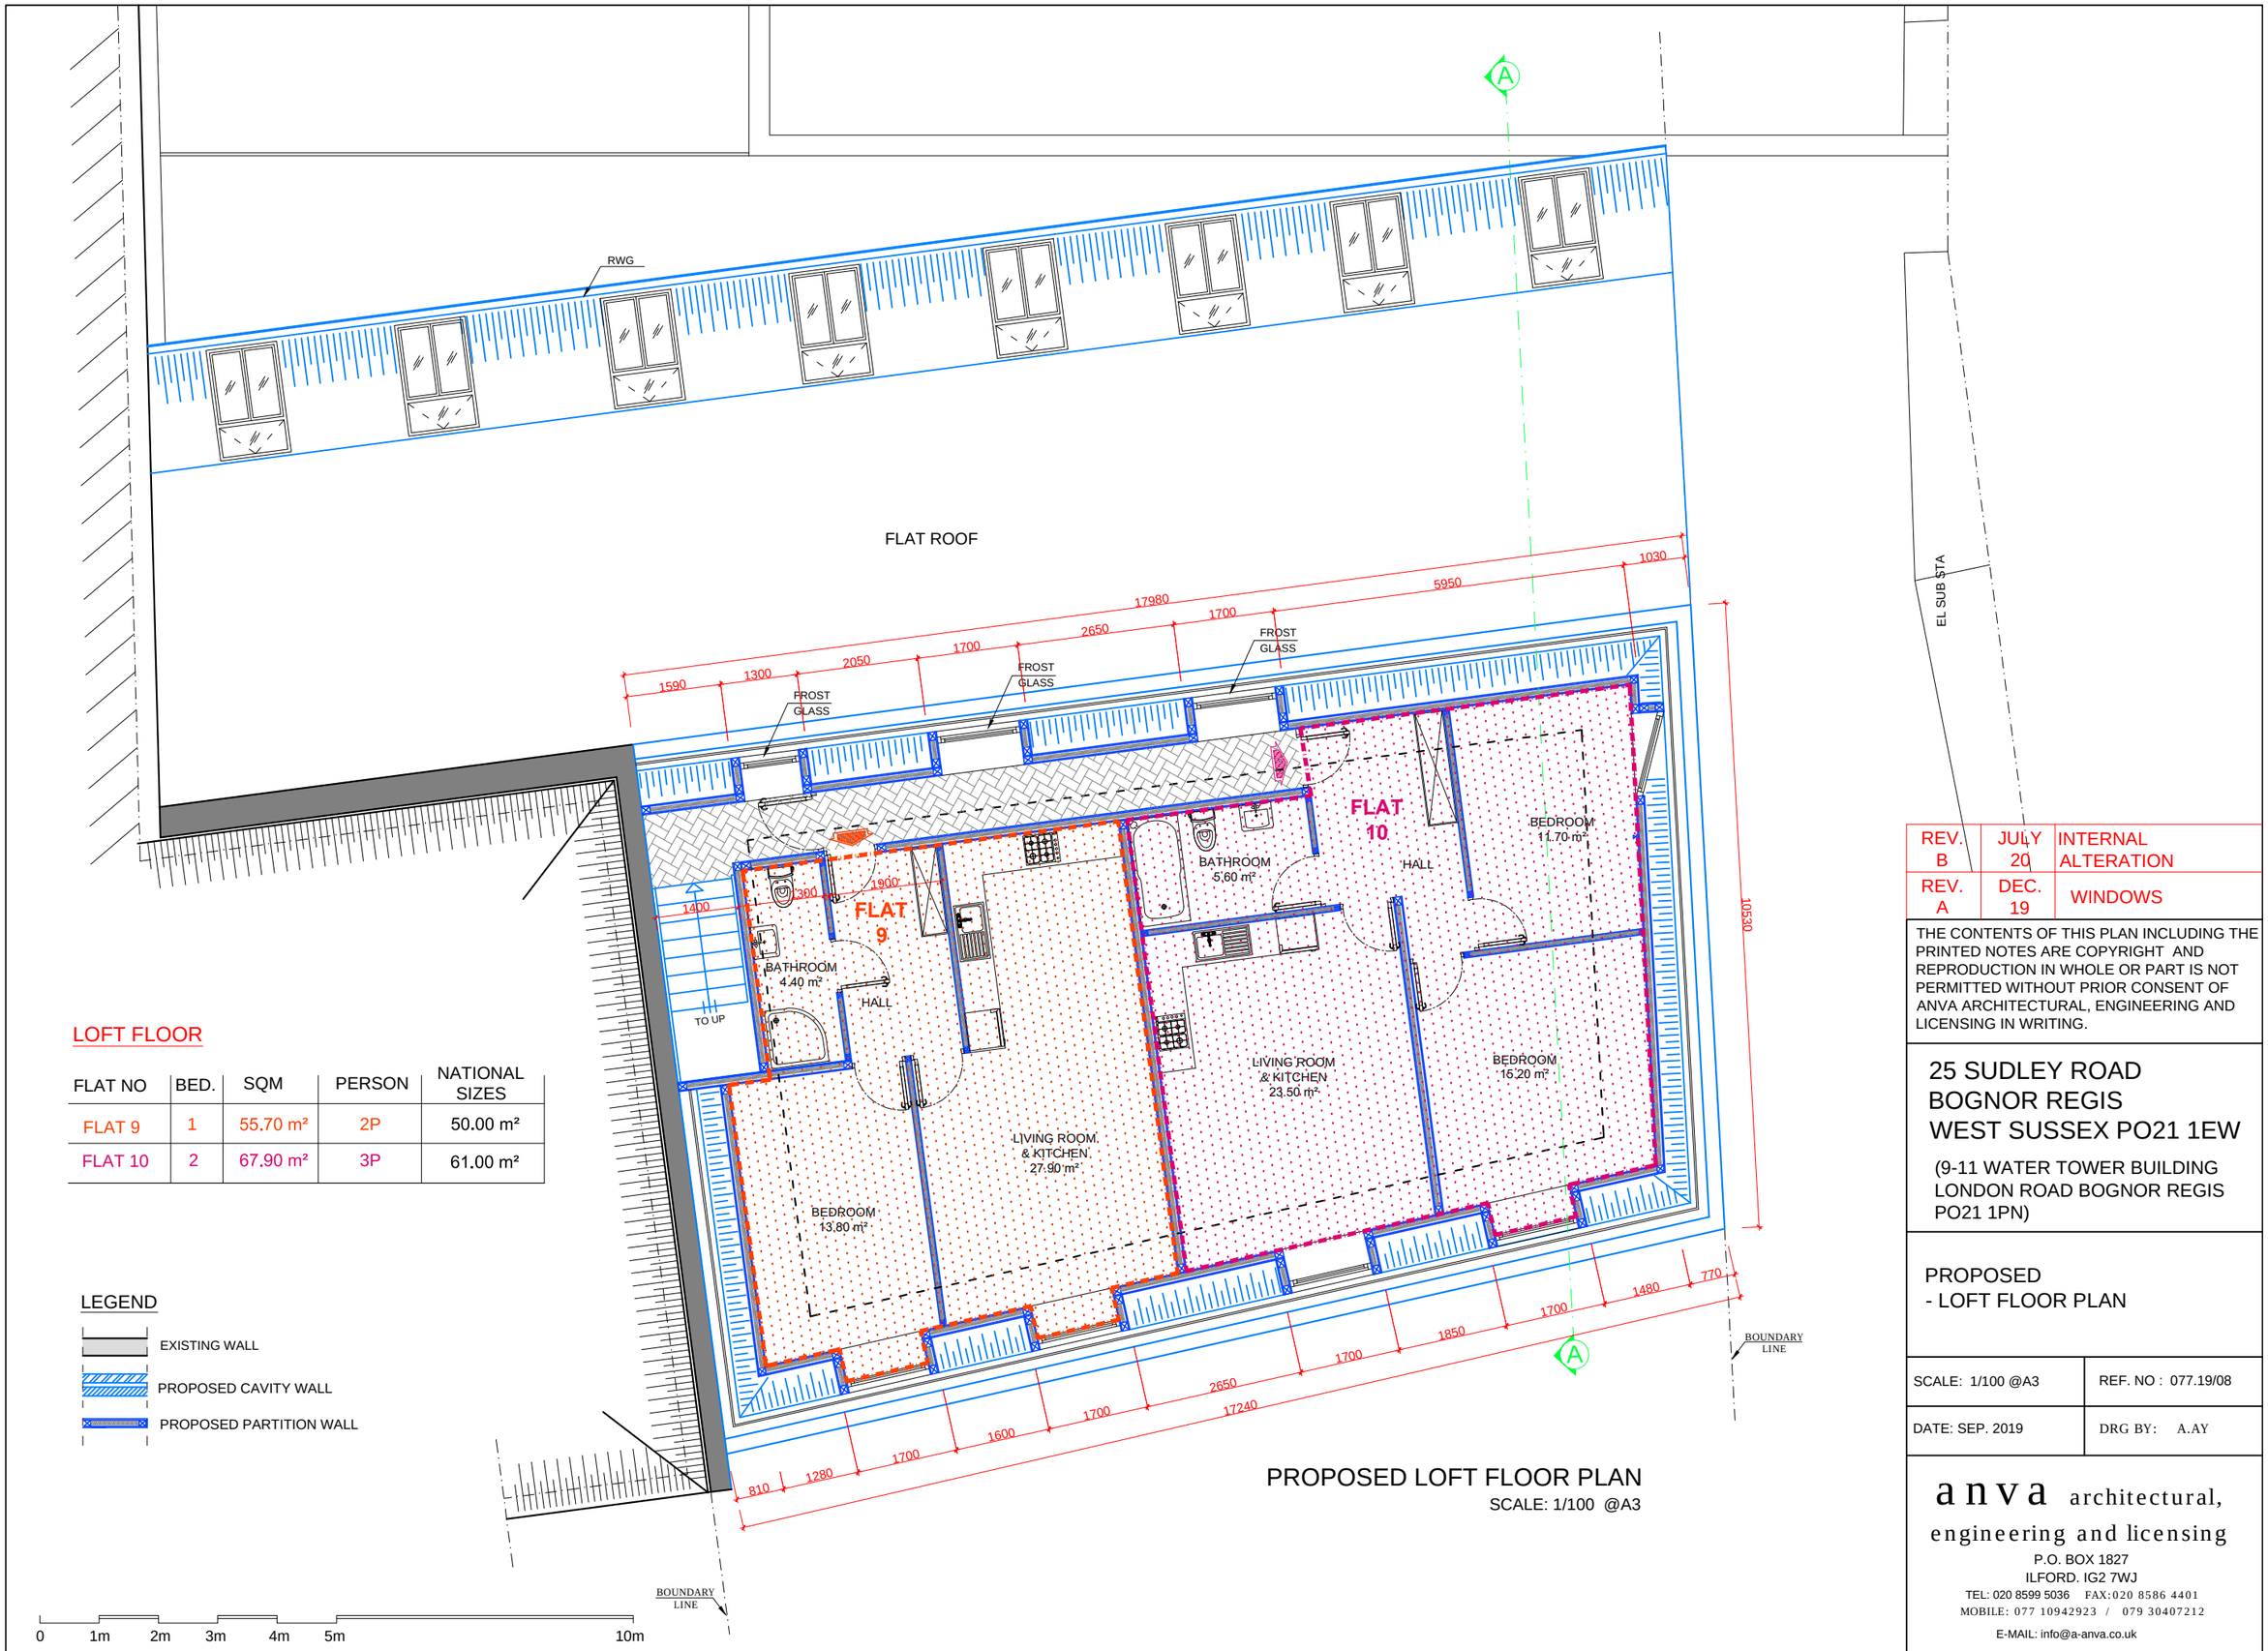

LOFT FLOOR

FLAT NO	BED.	SQM	PERSON	NATIONAL SIZES
FLAT 9	1	55.70 m²	2P	50.00 m²
FLAT 10	2	67.90 m²	3P	61.00 m²

LEGEND

- EXISTING WALL
- PROPOSED CAVITY WALL
- PROPOSED PARTITION WALL

PROPOSED LOFT FLOOR PLAN

SCALE: 1/100 @A3

REV.		
REV. B	JULY 20	INTERNAL ALTERATION
REV. A	DEC. 19	WINDOWS

THE CONTENTS OF THIS PLAN INCLUDING THE PRINTED NOTES ARE COPYRIGHT AND REPRODUCTION IN WHOLE OR PART IS NOT PERMITTED WITHOUT PRIOR CONSENT OF ANVA ARCHITECTURAL, ENGINEERING AND LICENSING IN WRITING.

25 SUDLEY ROAD
BOGNOR REGIS
WEST SUSSEX PO21 1EW

(9-11 WATER TOWER BUILDING
LONDON ROAD BOGNOR REGIS
PO21 1PN)

PROPOSED
- LOFT FLOOR PLAN

SCALE: 1/100 @A3	REF. NO : 077.19/08
DATE: SEP. 2019	DRG BY: A.AY

anva architectural, engineering and licensing
P.O. BOX 1827
ILFORD. IG2 7WJ
TEL: 020 8599 5036 FAX:020 8586 4401
MOBILE: 077 10942923 / 079 30407212
E-MAIL: info@a-anva.co.uk

ARUN DISTRICT COUNCIL BR/196/20/PL