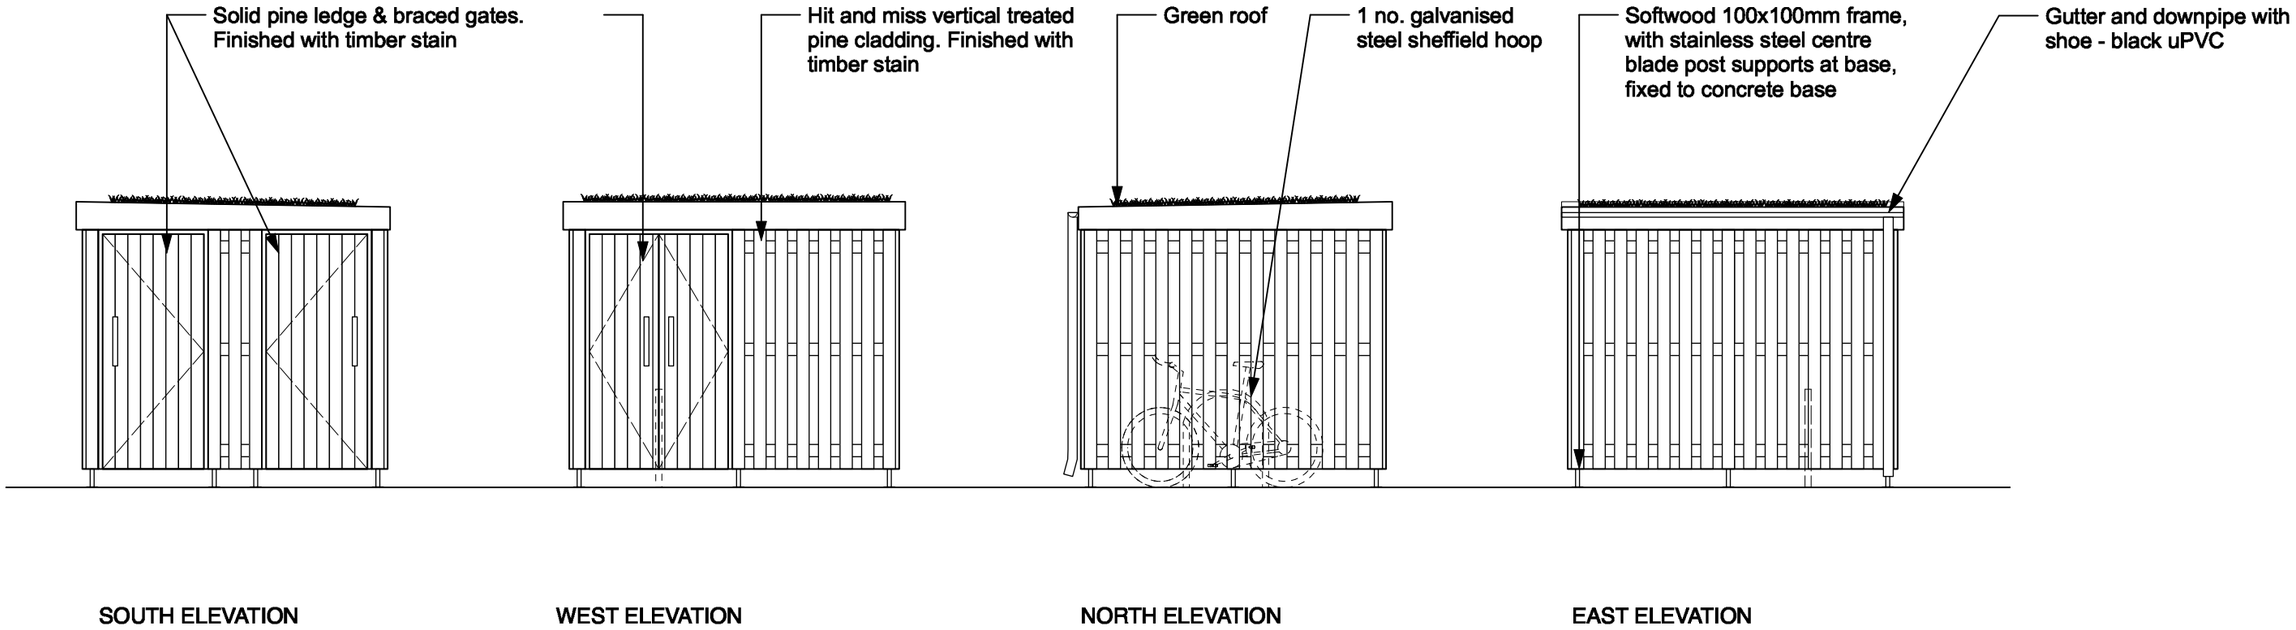

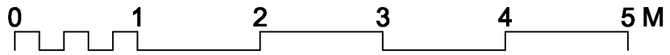

REVISION SUMMARY	DATE	REVISION

shu architects

First Floor, 43-45 Park Street
Bristol
BS1 5NL
mail@shuarchitects.uk
0117 248 2688

Project number	Project	Status	Drawing Title	Drawn by	Scale	Drawing number	Revision
2067	Allestree Court, PO21 1NN	PLANNING Use figured dimensions only. Only build from drawing marked for 'Construction'.	Proposed Elevations: Proposed Bin and Bike Store	MP Date Jul 2022	1:50@A3	12	P1