


SIDE ELEVATION -

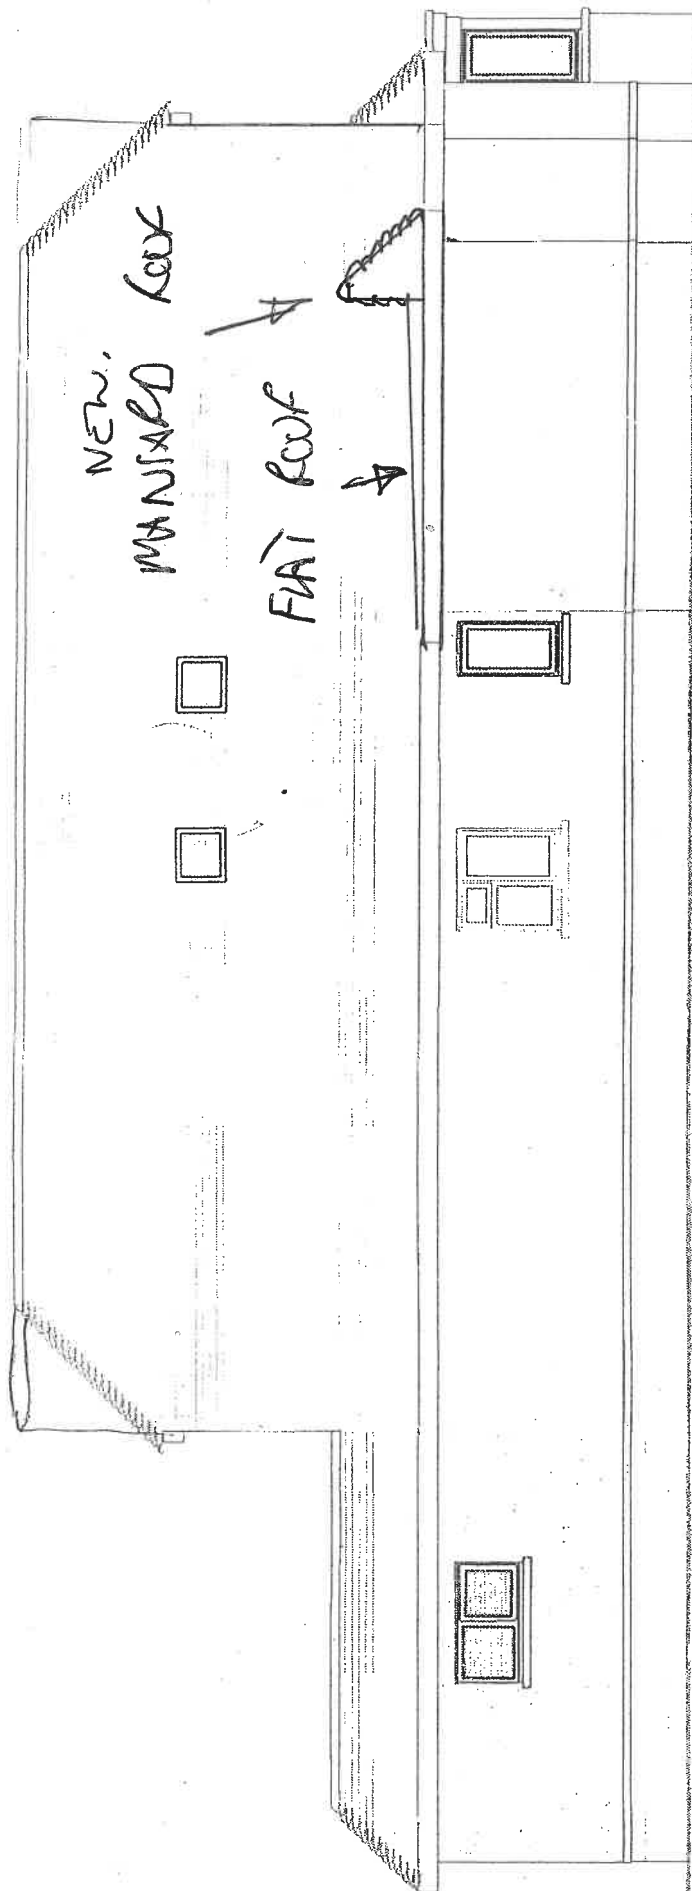

SCALE 1:100