



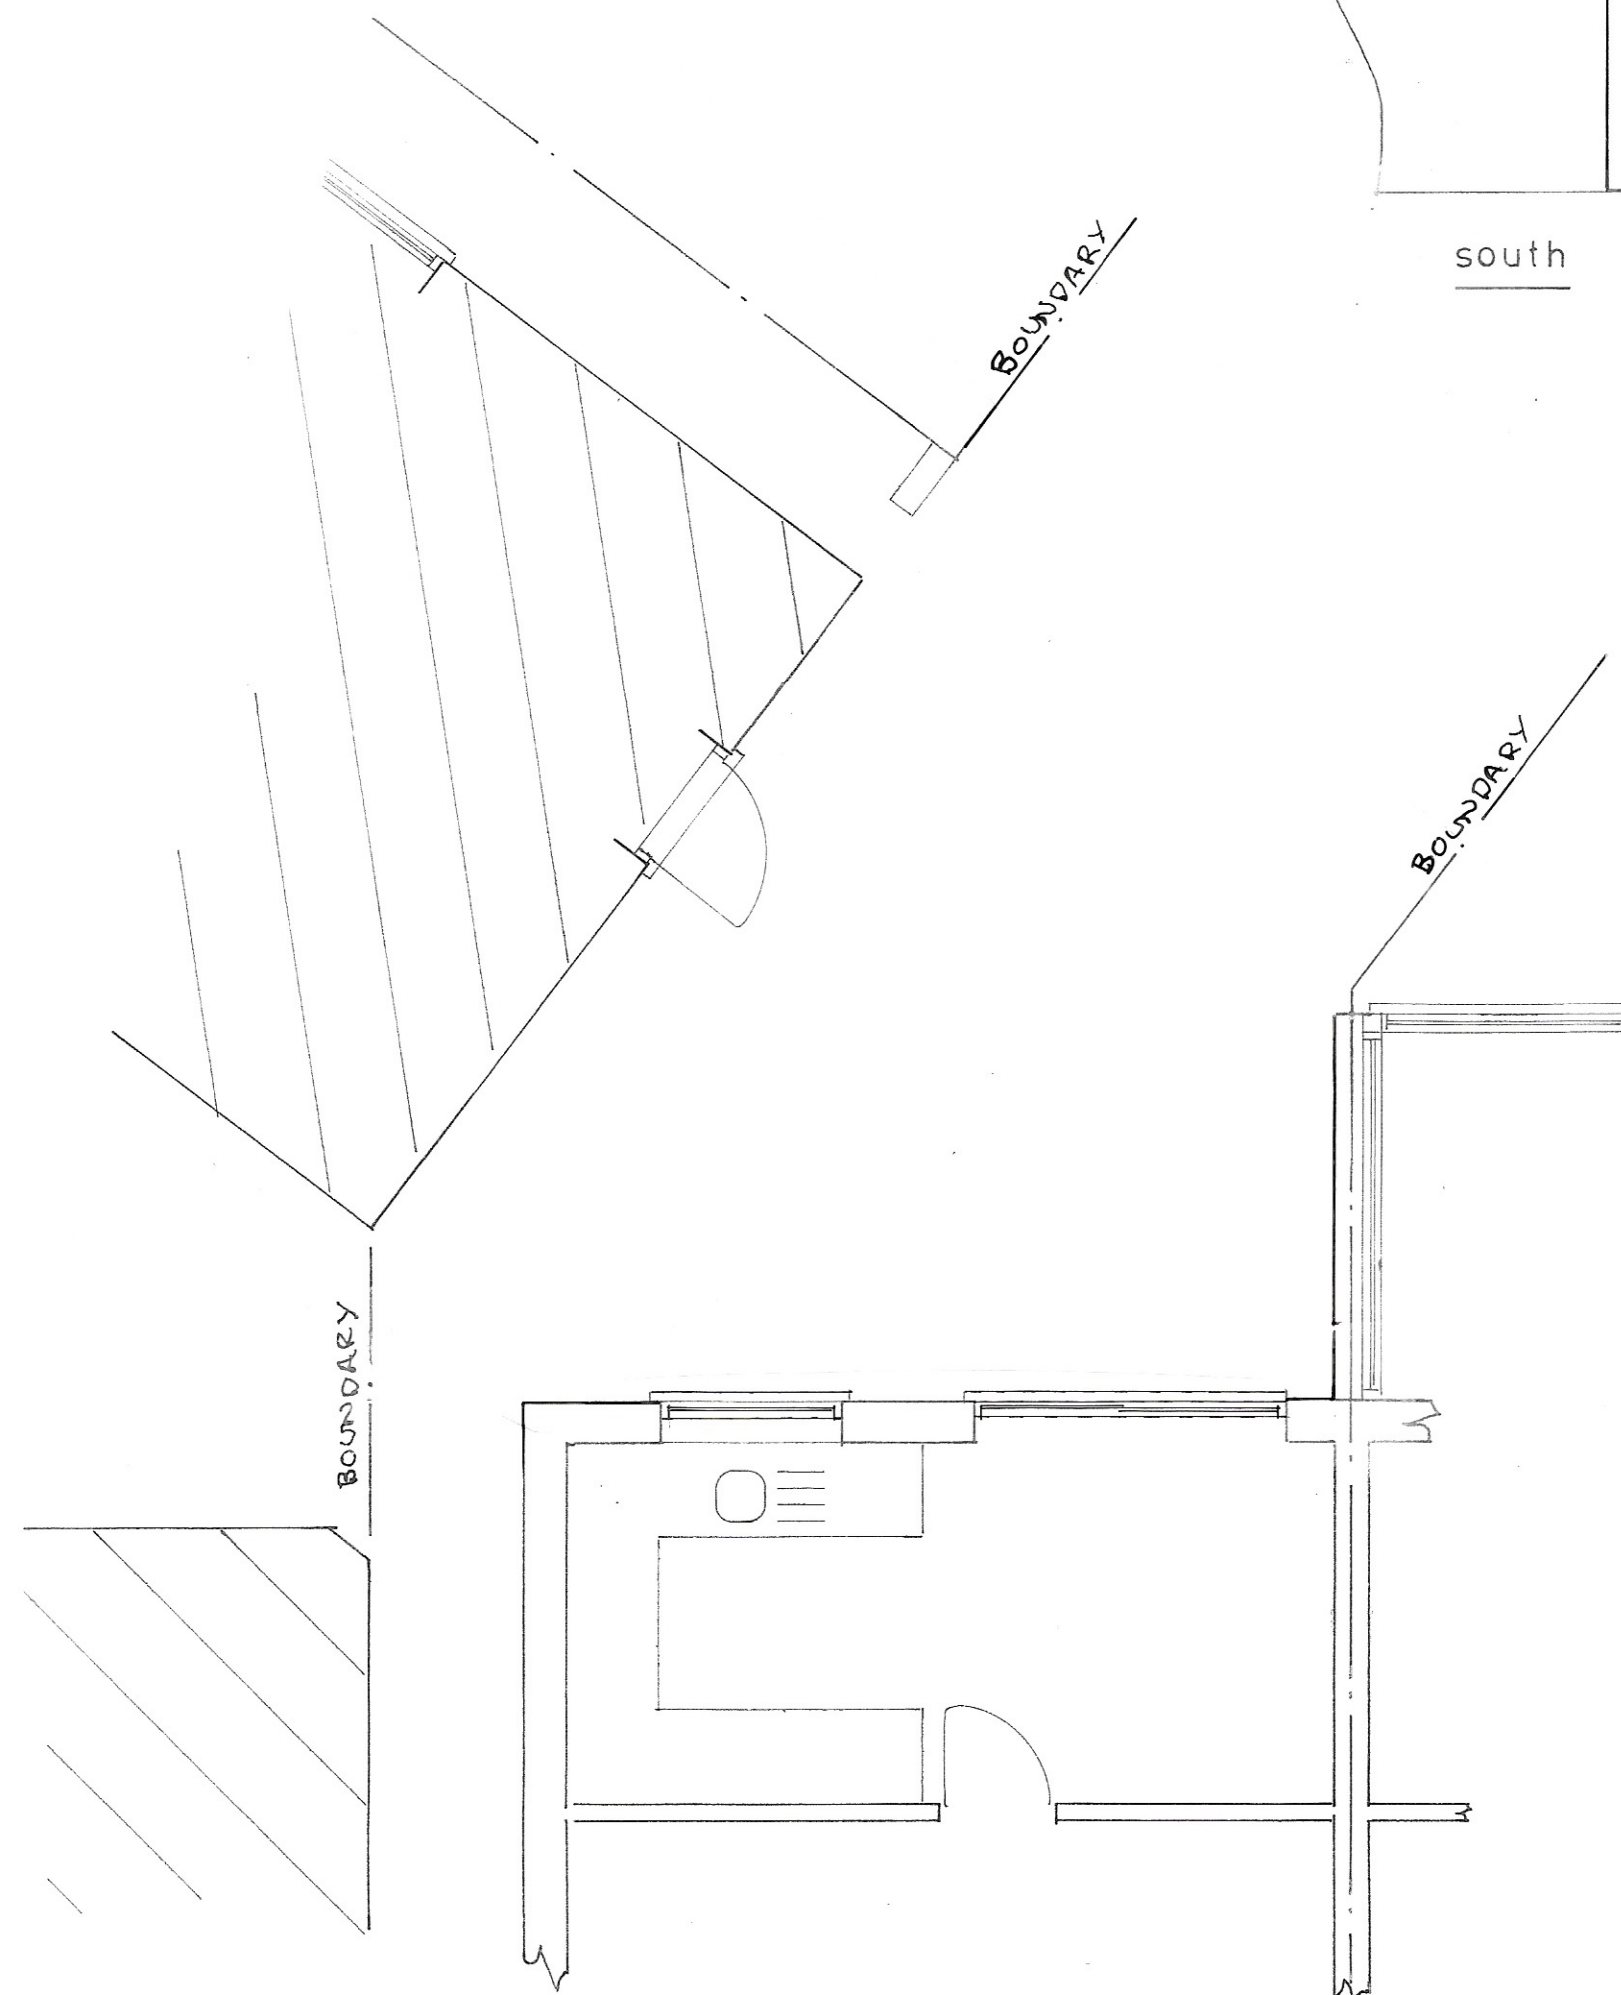


Plan
1 : 50

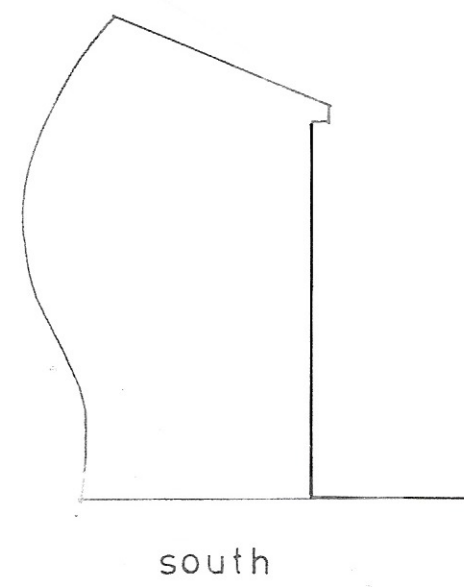


south
1 : 100




east
1 : 100

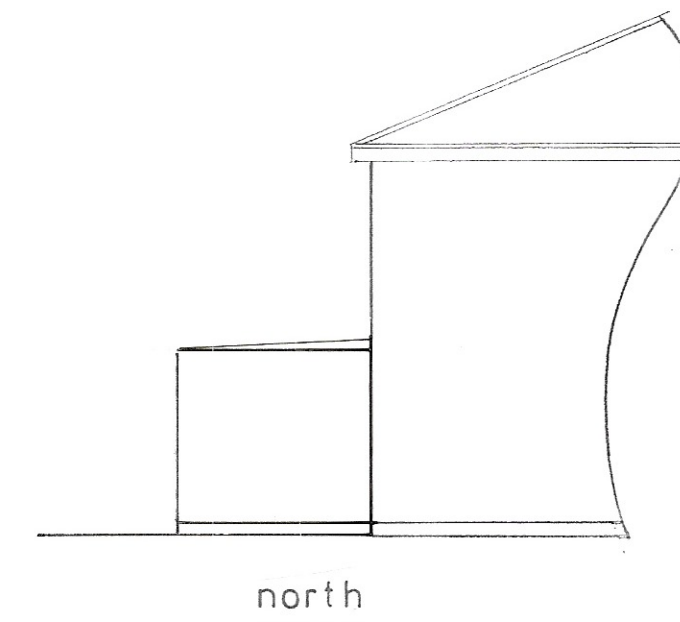

north
1 : 100

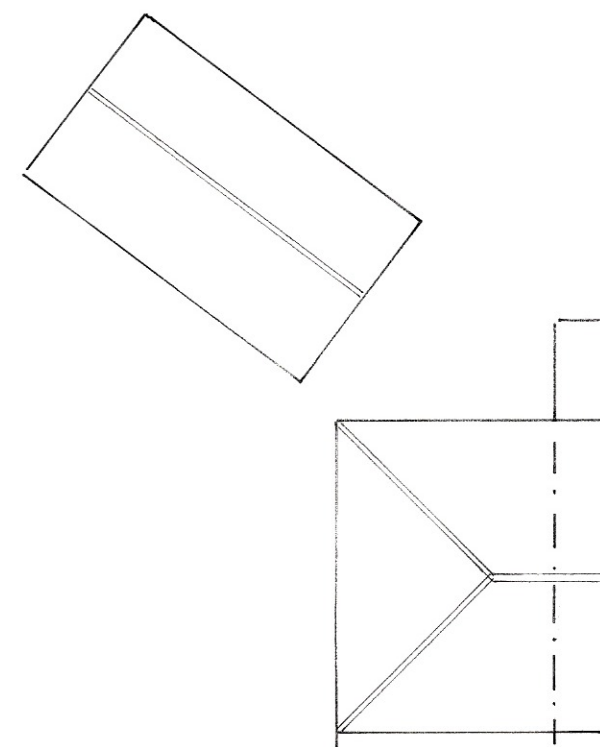

roof plan
1 : 200

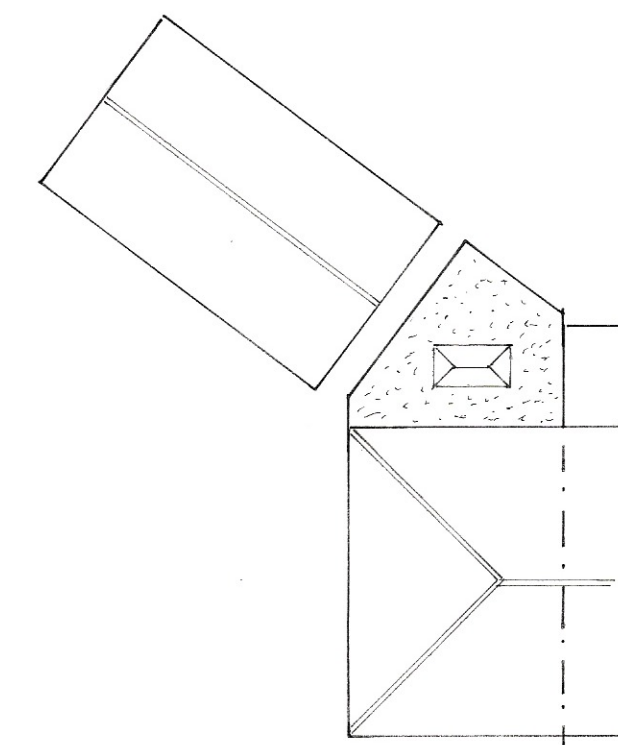

proposed roof plan
1 : 200

Existing

PROPOSED SINGLE STOREY EXTENSION AT 88b, NYEWOOD LANE, BOGNOR REGIS
FOR MS. L. GROOME

sheet 3 of 3

Bryan Butcher
Rainbow Cottage
Nyetimber Lane
Bognor Regis PO21 3JX
01243 266871
07973 233442
bryan.butcher@btinternet.com
www.bryanbutcher.com