ARUN DISTRICT COUNCIL BR/198/24/PL

Ashbury Care Home | 124-128 Aldwick Road | Bognor Regis | PO21 2PA

rba architects limited on behalf of Ashton Care Limited

1. South West Elevation - Proposed
scale 1 : 100

2. North East Elevation - Proposed
scale 1 : 100

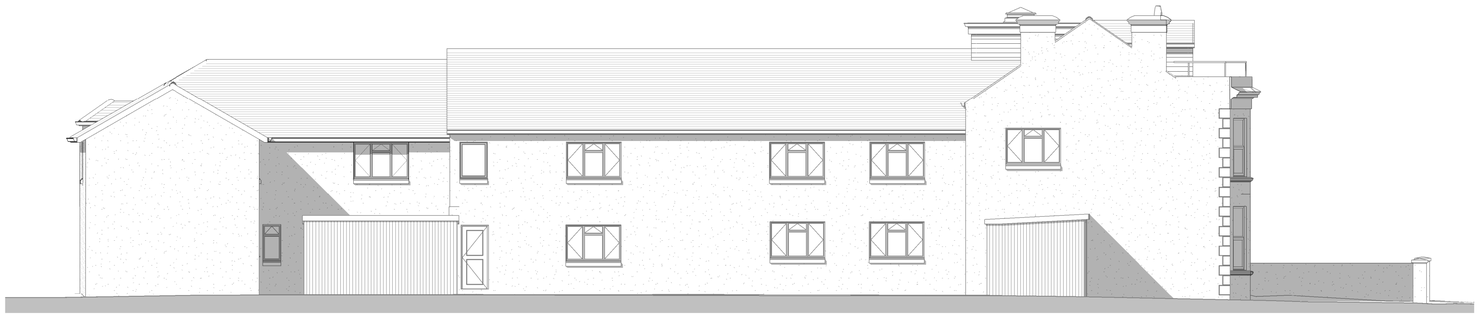

3. North West Elevation - Proposed
scale 1 : 100

4. SE Elevation Courtyard - Proposed
scale 1 : 100

5. NE Elevation Courtyard - Proposed
scale 1 : 100

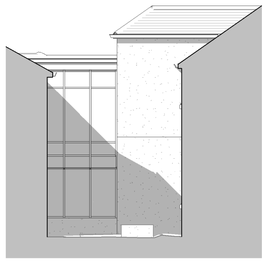

6. SW Elevation Courtyard - Proposed
scale 1 : 100

notes

Permission is granted to scale from this drawing for the purposes of Local Authority Planning Approval only. Please verify that the information is correctly printed to scale by checking the 1:1 scale control bar below.

0mm 20 40 60 80 100mm

In all other circumstances DO NOT scale from this drawing, please contact this office for any additional information required. Contractors, Sub Contractors and Suppliers are to check all relevant dimensions and levels of site and building before commencing any shop drawings or building work.

RIBA Chartered Practice

Ordnance Survey information is reproduced under Licence. Ordnance Survey © Crown Copyright . All rights reserved. Licence number 100022432.

This drawing is the Copyright © of RBA Architects Limited

This drawing must be read in conjunction with related RBA drawings as scheduled in the Drawing Register. This drawing must also be read in conjunction with the following consultants, specialists & sub - contractors drawings :

drawing number	consultant name	revision

Revision	Description	Date	rjb author QA level a	rdv author QA level b
D1	Planning Application	09/10/24		

Revisions

rba architects limited
t: 07809 342990
e: mail@rba-architects.co.uk
w: www.rba-architects.co.uk

project
Ashbury Care Home
124-128 Aldwick Road
Bognor Regis
PO21 2PA

drawing
Elevations - Proposed

scale	date	author QA level a	author QA level b
1 : 100 @ A1	13/09/24	rjb	rdv

job no	drawing no	rev
2214	2.011	D1

Revision Codes : P=Preliminary D=Design Stage T=Tender Issue C=Construction Issue