





01 Site Location Plan
Scale:1:1250

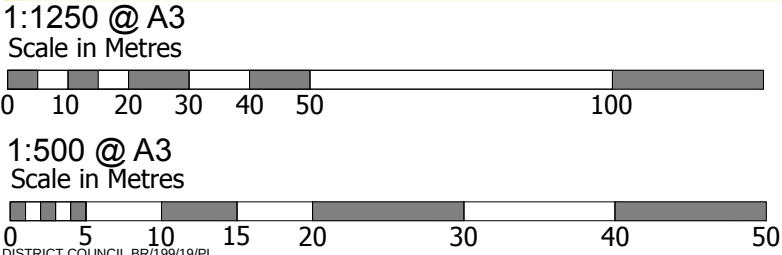

02 Site Block Plan
Scale:1:500

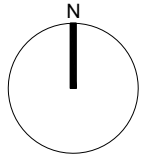

Existing Site Boundary

ISSUED FOR
PLANNING

Rev	Date	Description
-	-	-
-	-	-
-	-	-
-	-	-
-	-	-
-	07.05.19	Issued for planning use

PROJECT	YO361 Clock Walk, Bognor
DRAWING NAME	Site Location and Block Plan
DWG NUMBER	YO361 - 001
SCALE	1:1250 / 1:500 @ A3
DATE	June 2019
REV	-



Yelo Architects Ltd
Olivier House
18 Marine Parade
Brighton
BN2 1TL

T 01273 608 444
E mail@yeloarchitects.com
W yeloarchitects.com
Twitter yeloarchitects