
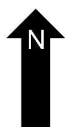
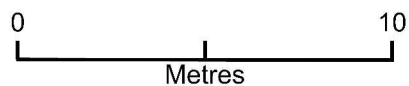


# Vehicle Crossover/location plan

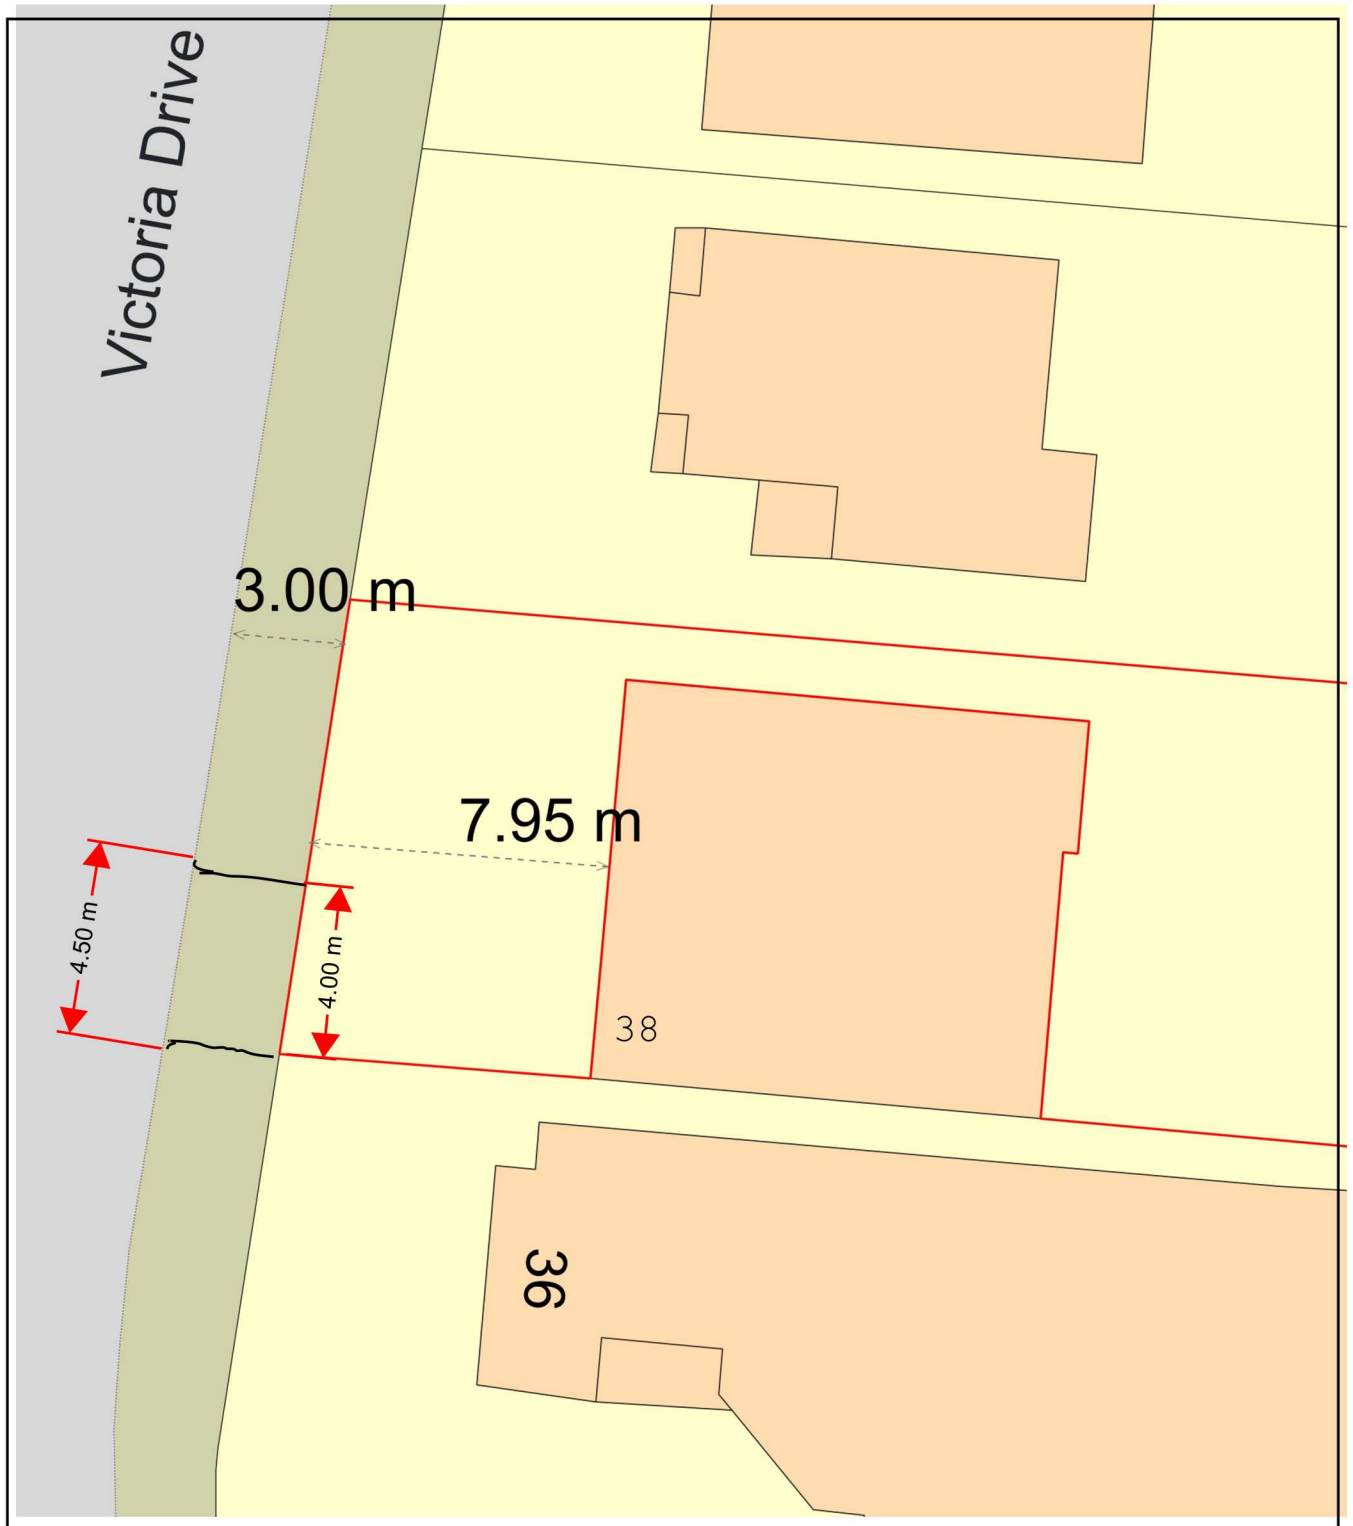

Plan Produced for: Andy Higgins

Date Produced: 23 Aug 2021

Plan Reference Number: TQRQM21235142746006

Scale: 1:200 @ A4