




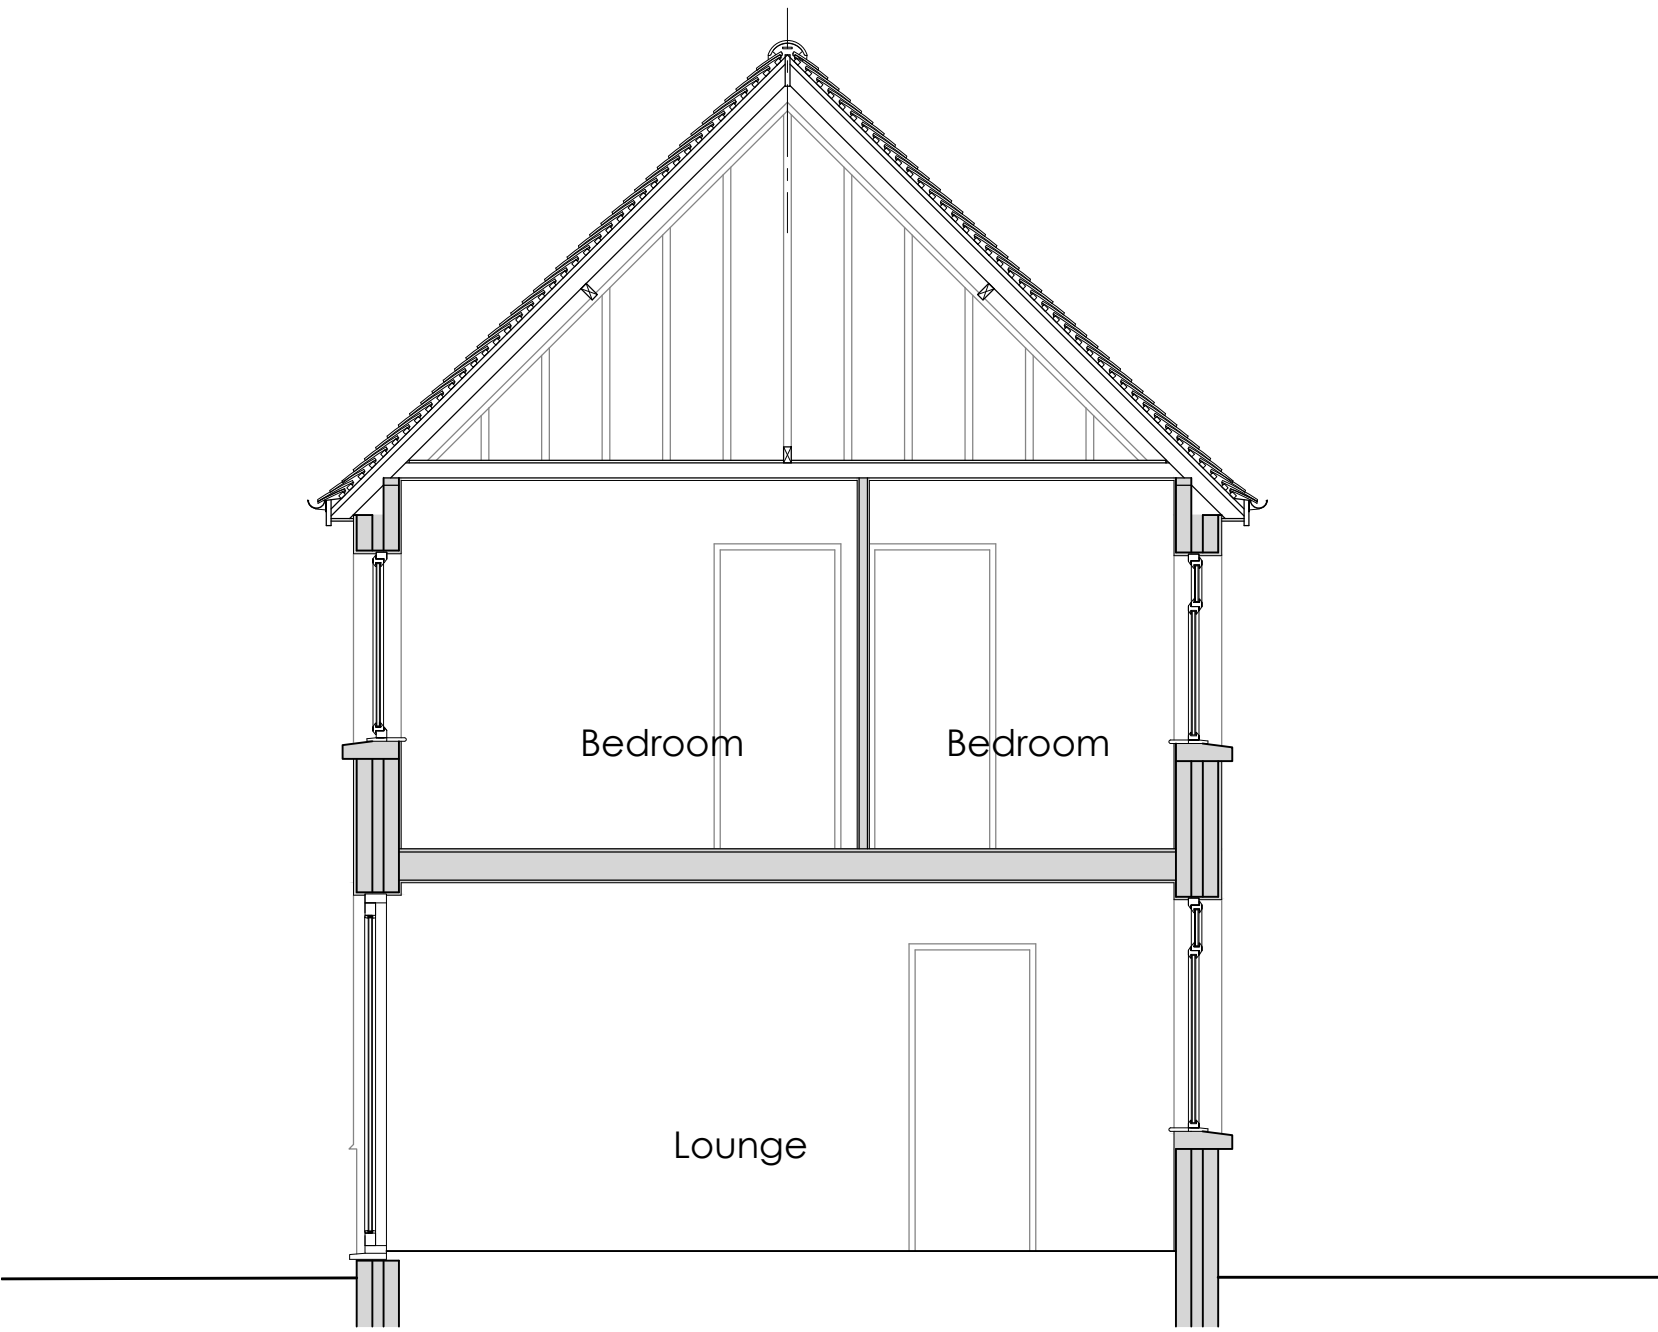

Existing Section 1 Scale 1:50

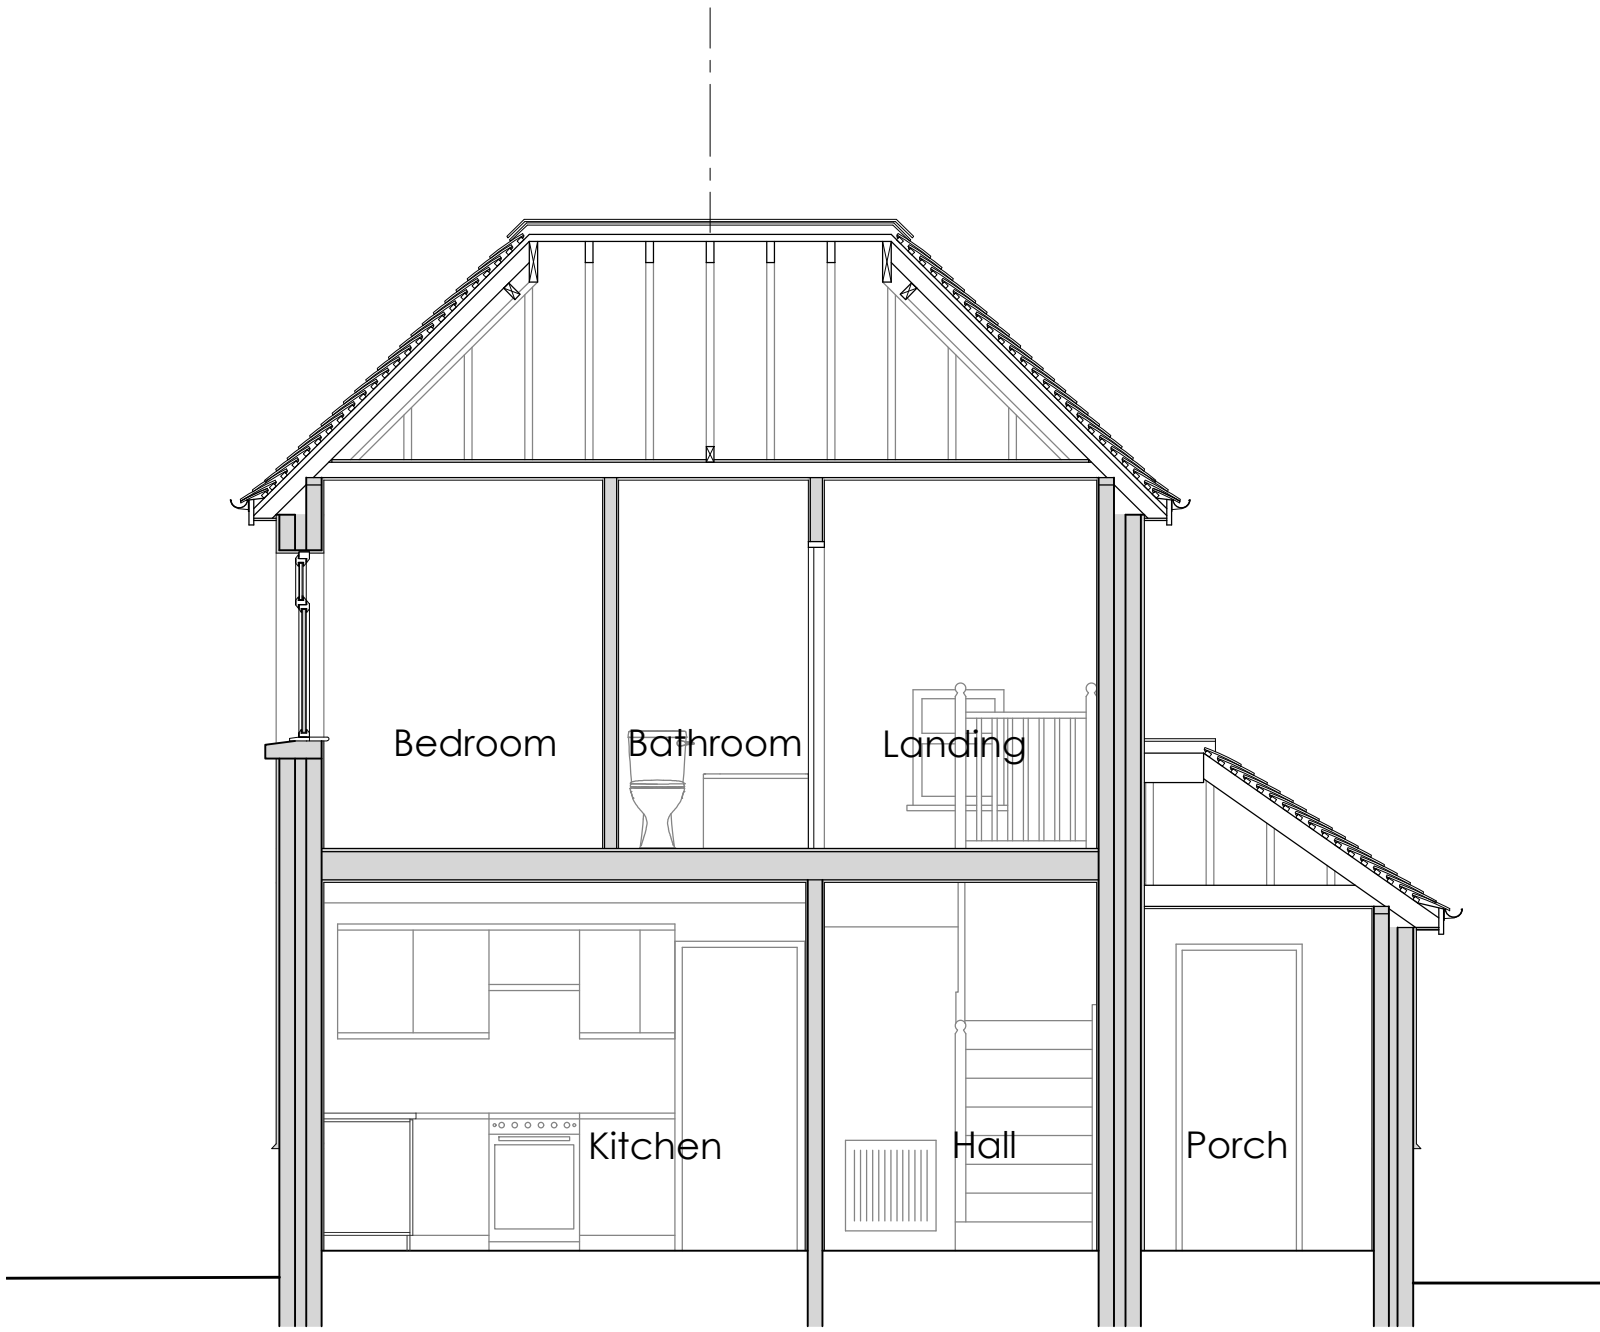

Existing Section 2 Scale 1:50

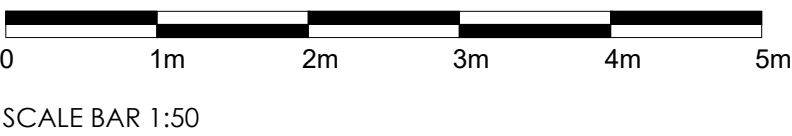

ATRAM

ARCHITECTURE

24 Kyoto Court Bognor Regis West Sussex PO21 2UL					
t.	01243 820303				
m.	07834 175378				
e.	joe@atramarchitecture.co.uk				
w.	www.atramarchitecture.co.uk				
CIAT Chartered Practice - No F4642					
Client					
Lizzie Hawkins					
Job title					
Single Storey Rear Extension					
49 Mons Avenue,					
Bognor Regis, PO215JL					
Drawing title					
Existing Sections					
Drawn	Date	Checked	Date	Scale at A2	
JNG	03.11.25	JNG	03.11.25	1:50	
Job N°	Drawing N°		Rev.		
25.13		05		.	
Status					
FOR PLANNING					