




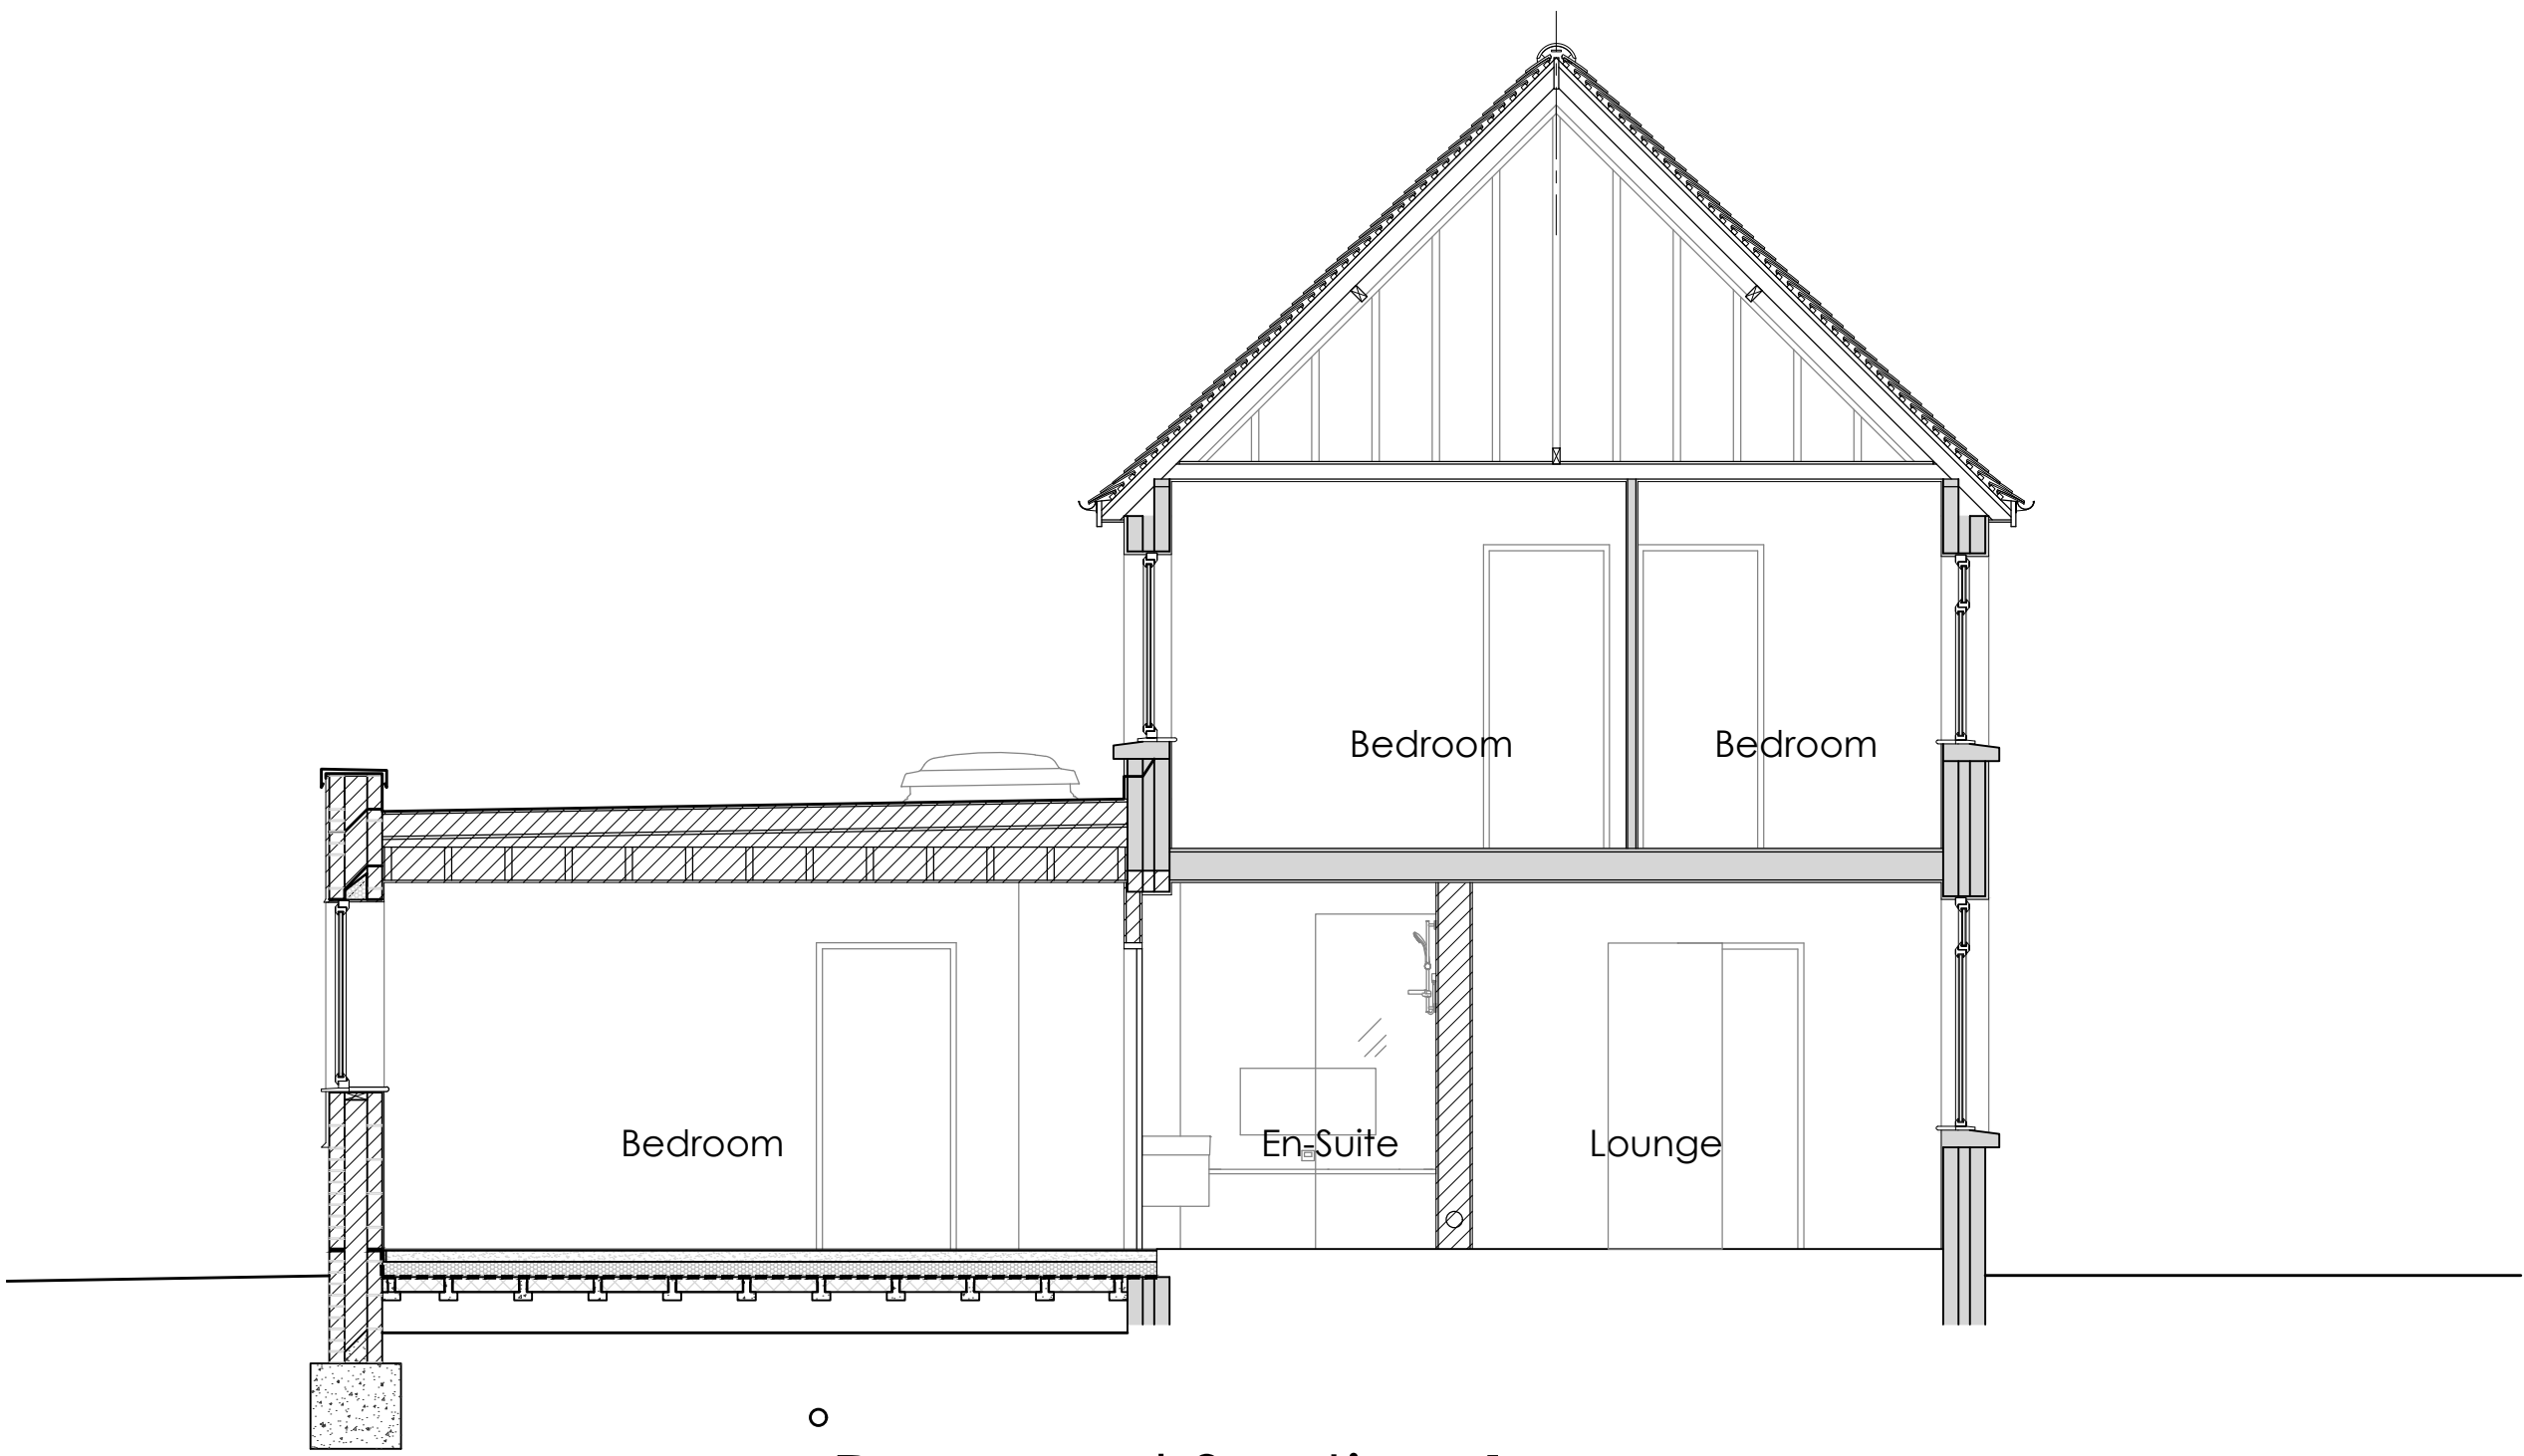

Proposed Section 1 Scale 1:50

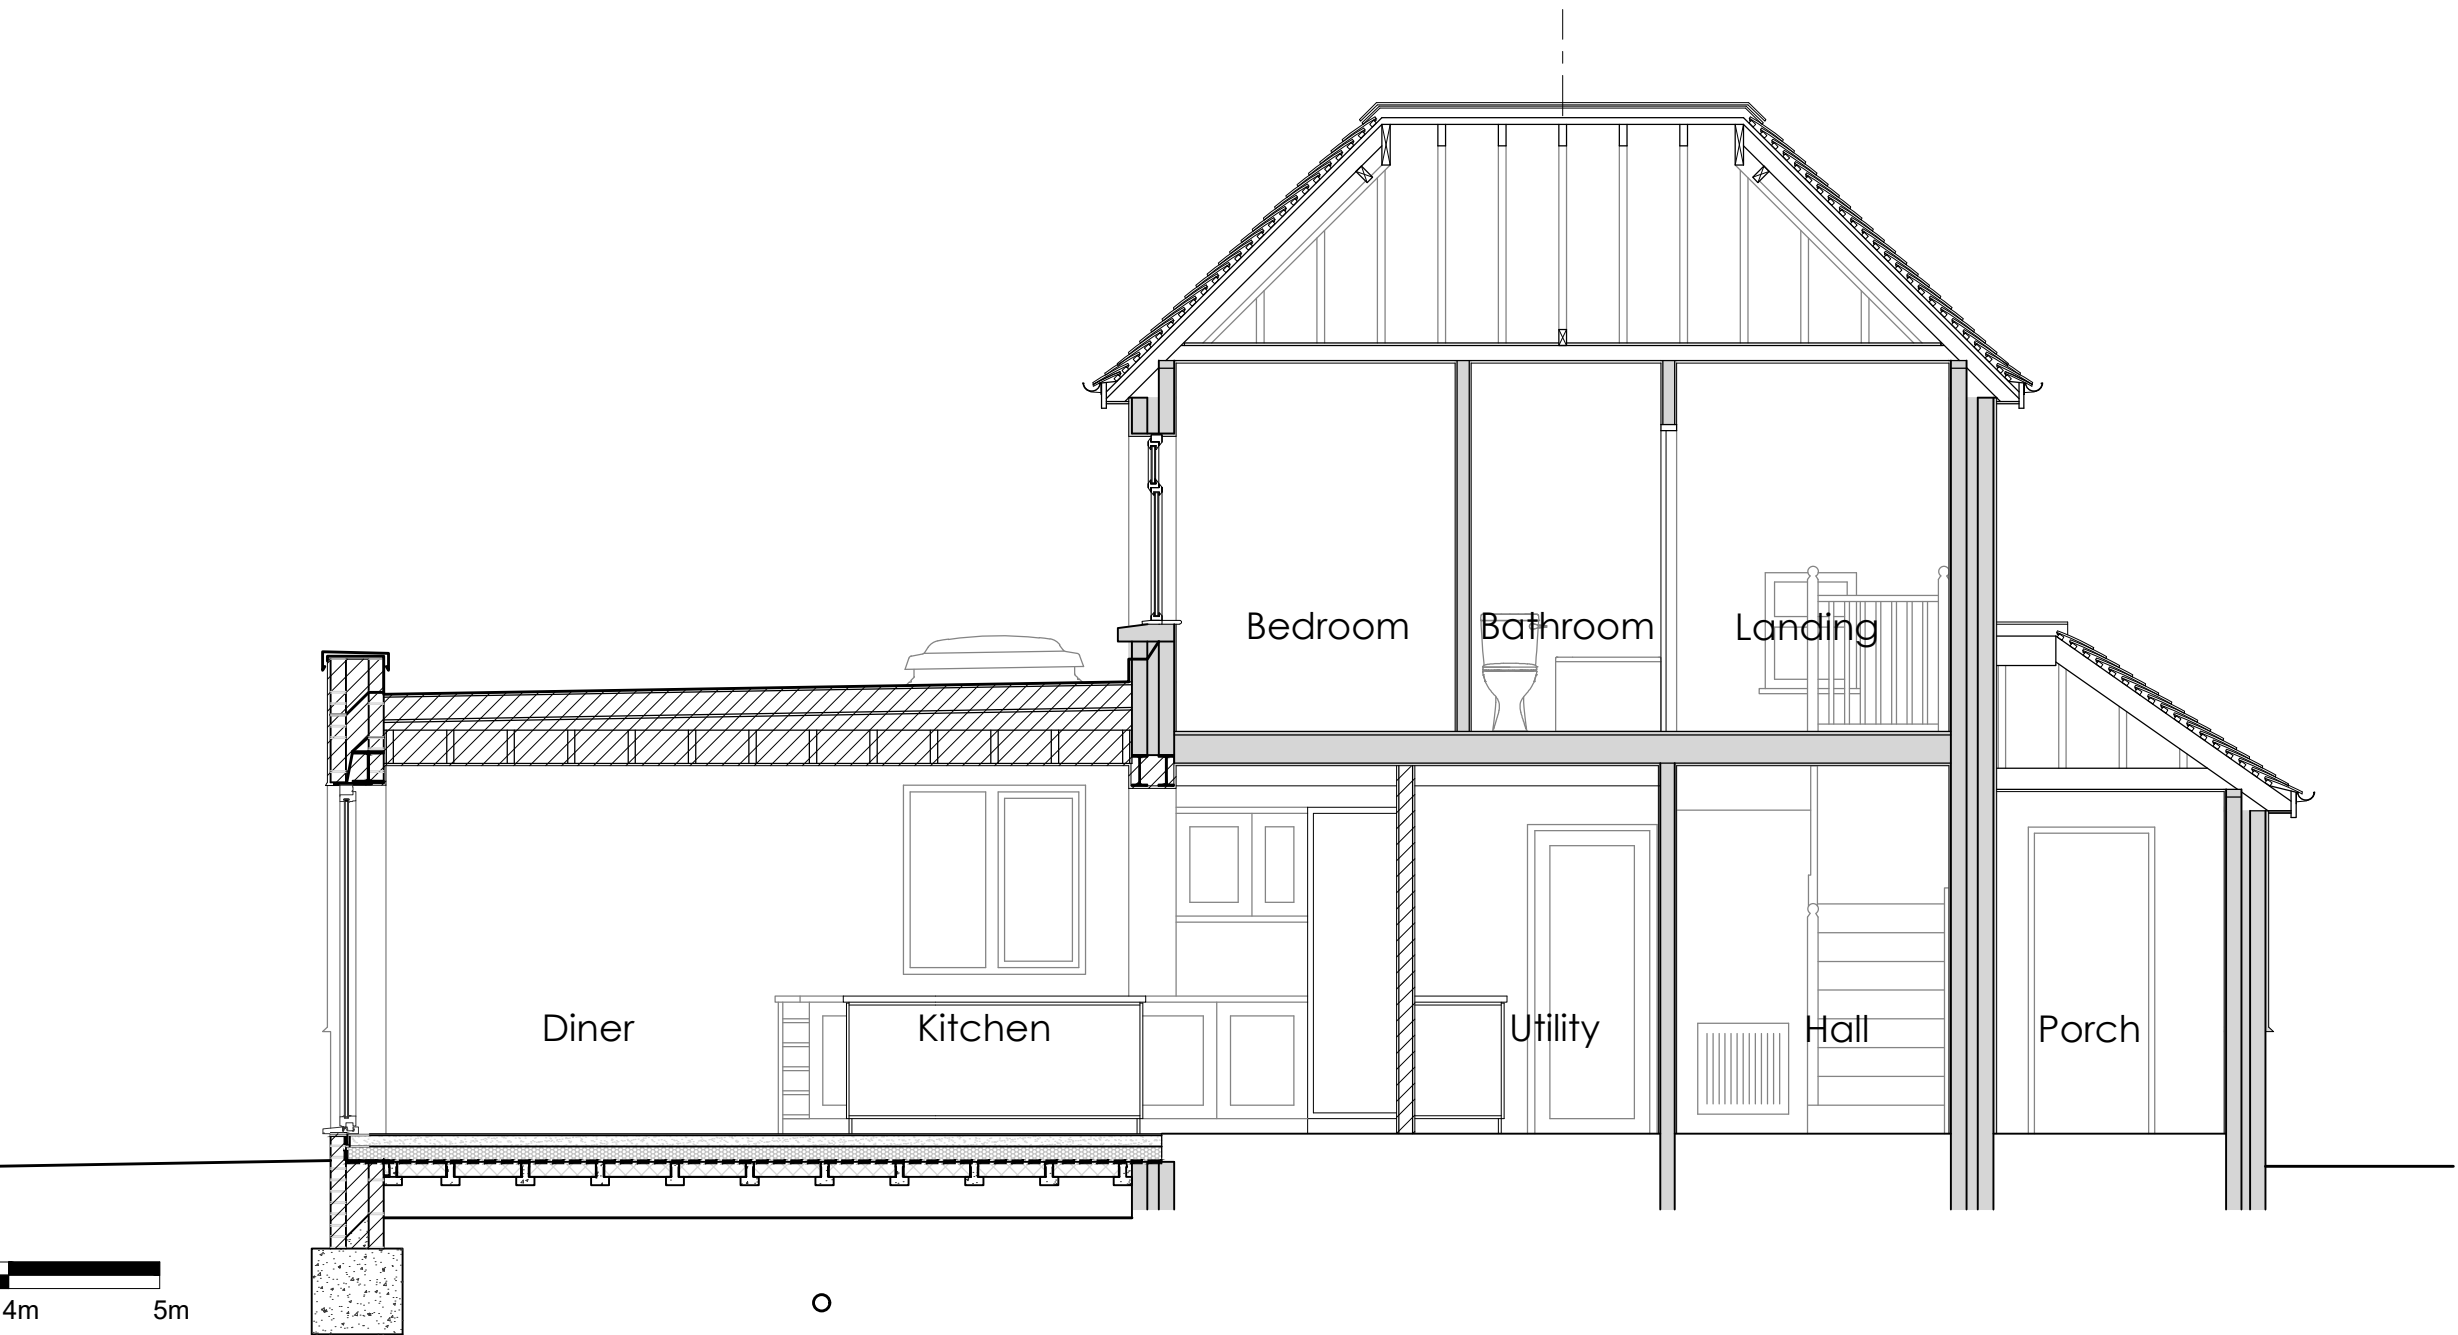

Proposed Section 2 Scale 1:50

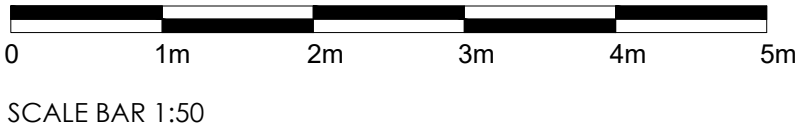

ATRAM

ARCHITECTURE

</