



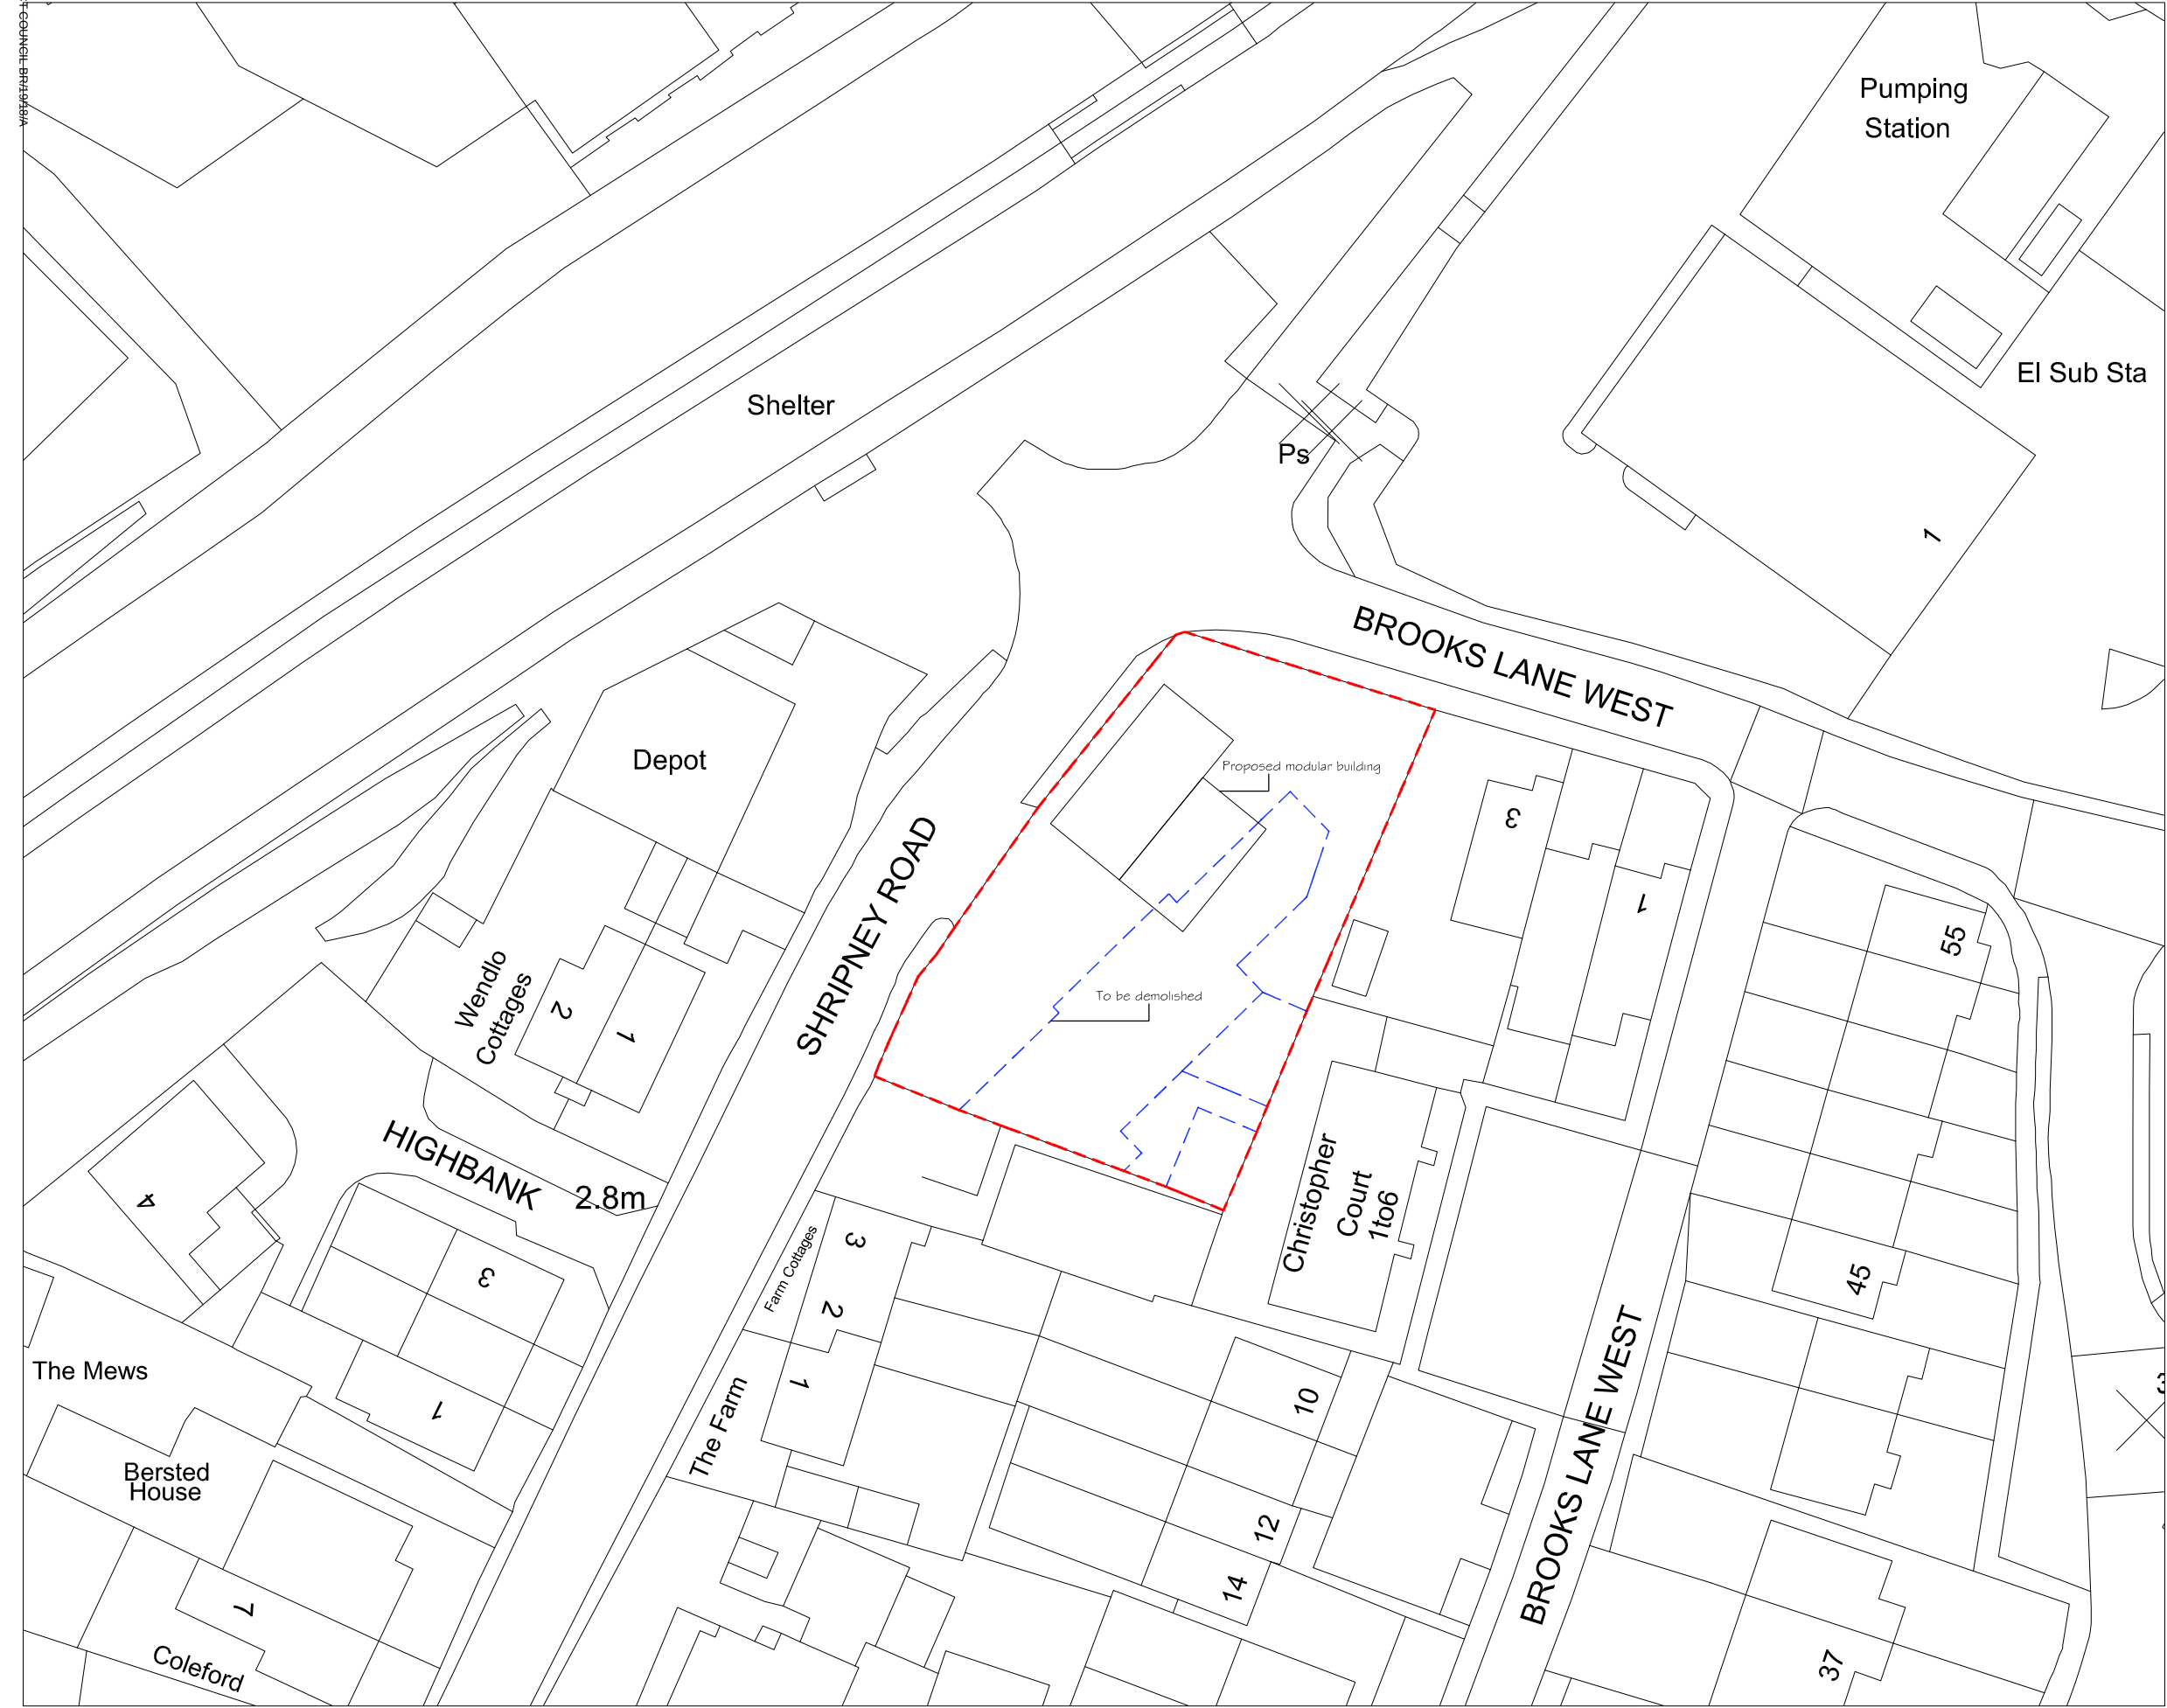

Block Plan (1:500)

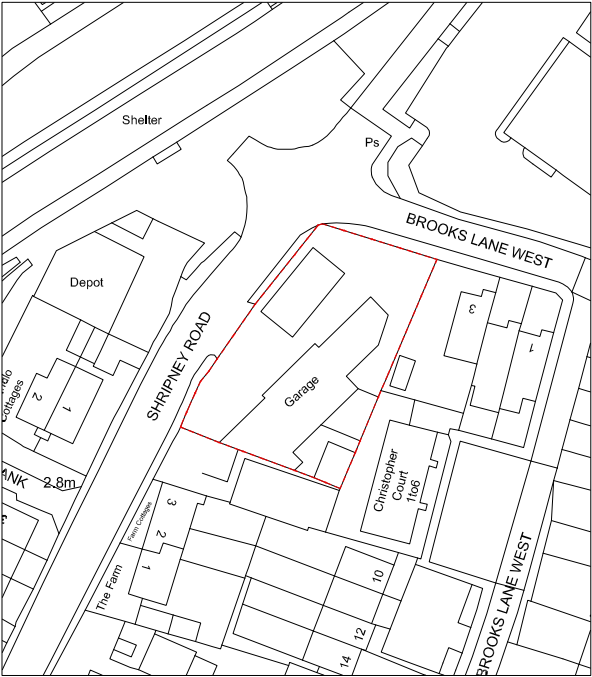

Location Plan (1:1250)

Existing building to be demolished

Rev.	Date	Details	Drawn	Checked
------	------	---------	-------	---------

Issued for:

PLANNING APPLICATION

Project/Client:

Shripney Road,
Bognor Regis, Sussex.

Dwg No:
001

Enterprise Rent-a-Car

Drawing:
Block & Location Plan

Scale:
1:500 & 1:1250 @A3

Drawn By: BA
Date: 17.01.18

Checked By: *
Date: *

3rd Floor,
70-74 Norwich Avenue West,
Bournemouth,
BH2 6AW

T:01202 375818
info@lmaarchitects.co.uk
www.lmaarchitects.co.uk

