


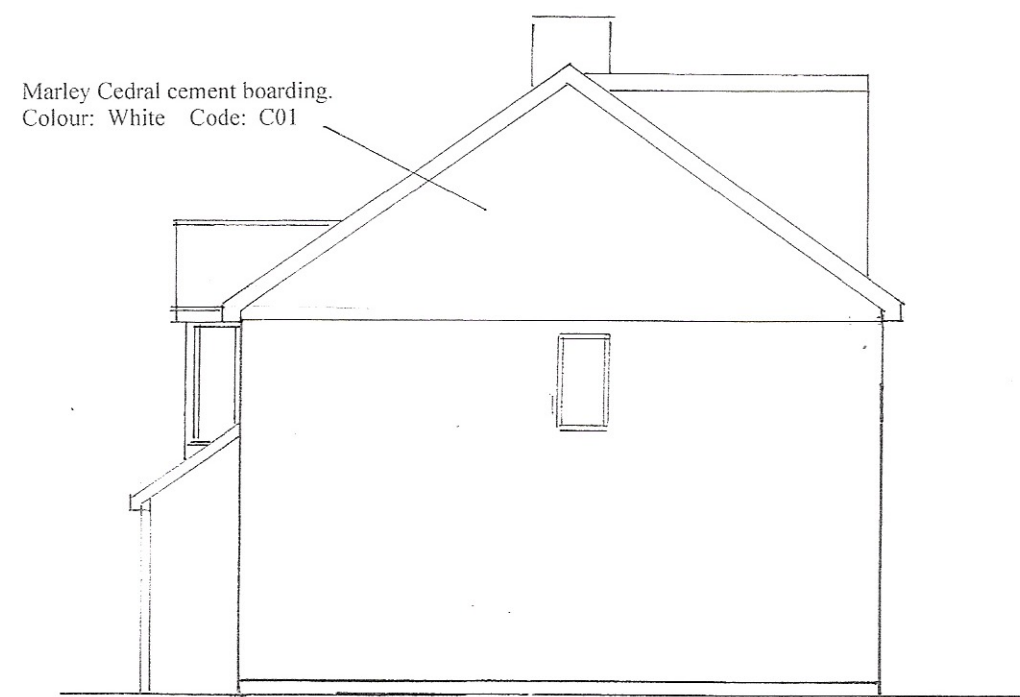


east




south
1 : 100




north

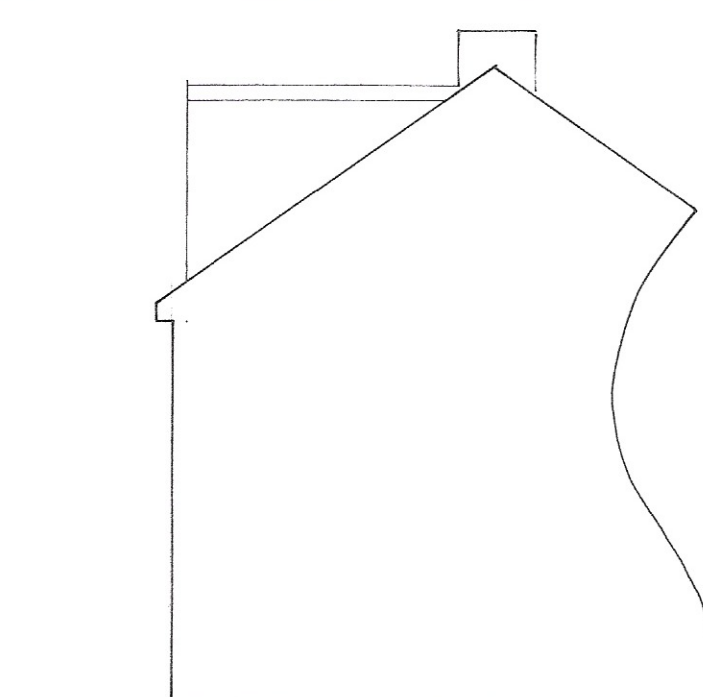

west

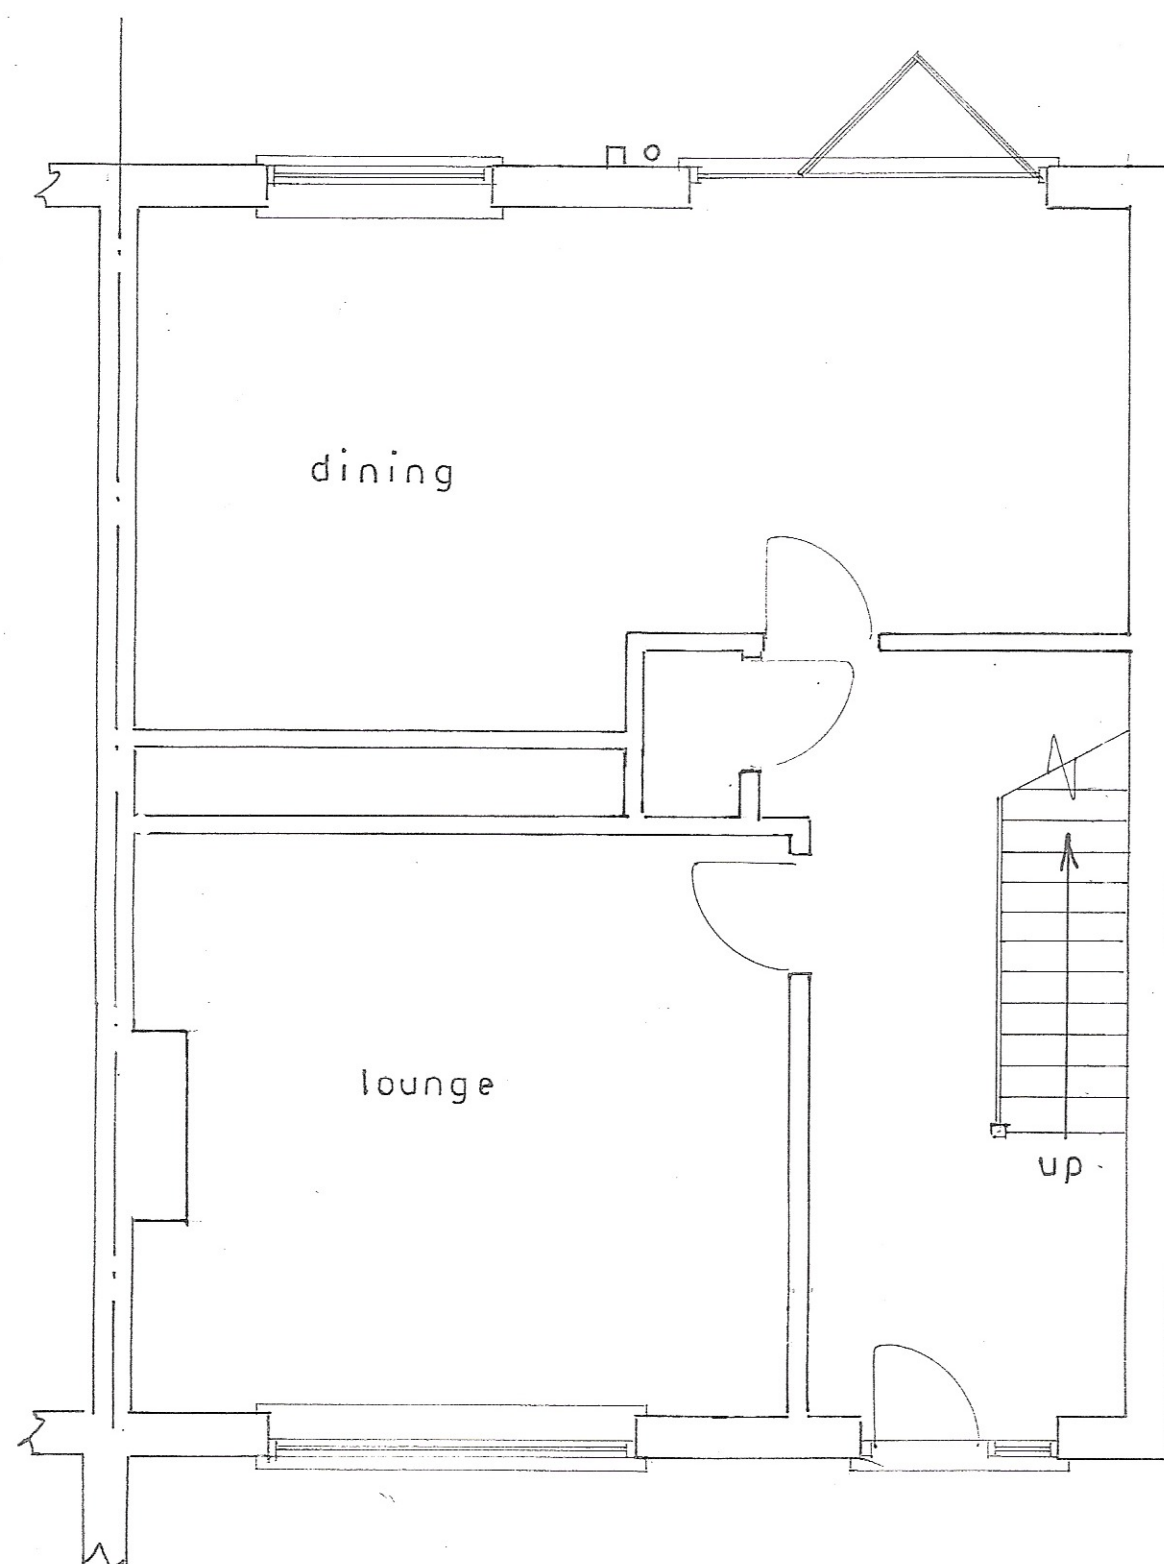


Ground floor plan
1 : 50

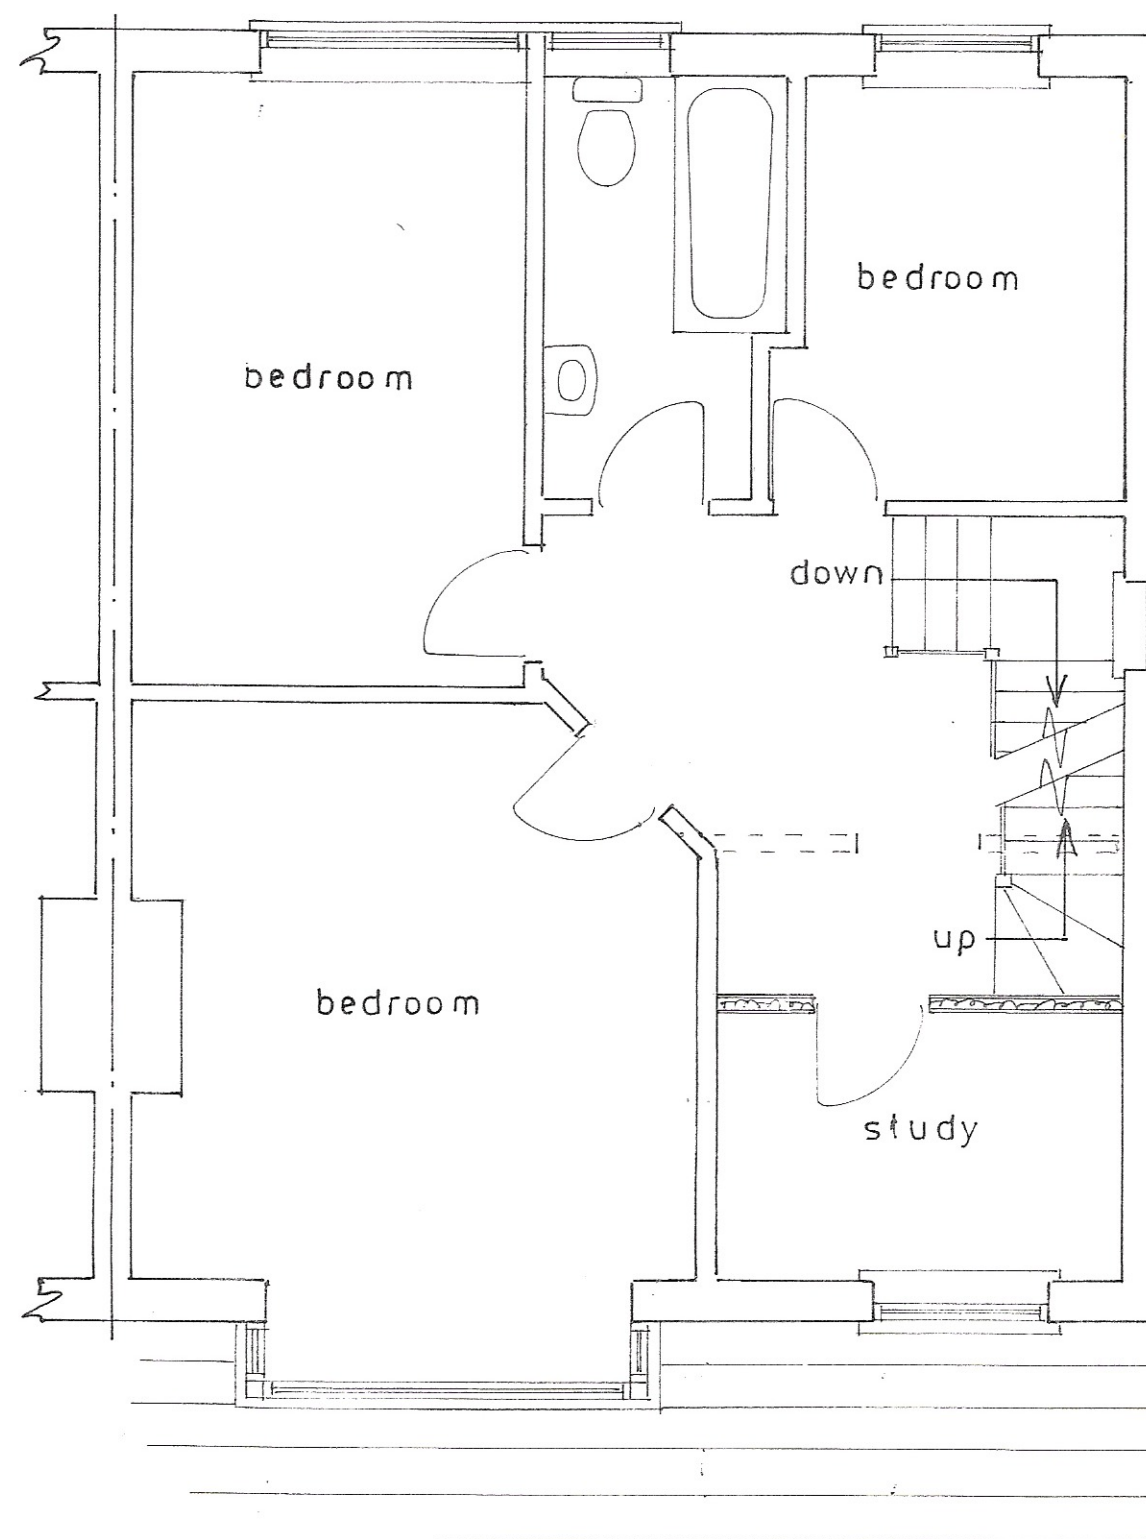

1st floor plan



location plan
1 : 1250

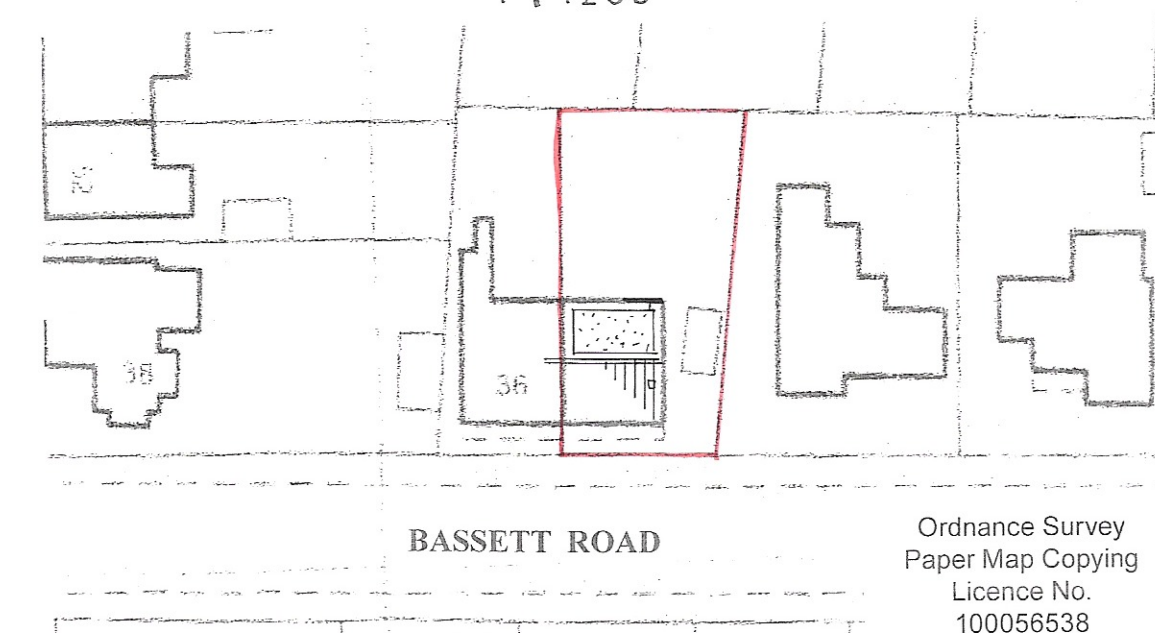

block plan
1 : 500

sheet 1 a of 3

Proposed

PROPOSED LOFT CONVERSION TO FORM NEW 2ND FLOOR AT 34, BASSETT ROAD,
BOGNOR REGIS FOR MR. & MRS. J. HALL.

Bryan Butcher
Rainbow Cottage
Nyetimber Lane
Bognor Regis PO21 3JX
01243 266871
07973 233442
bryan.butcher@btinternet.com
www.bryanbutcher.com

Ordnance Survey
Paper Map Copying
Licence No.
100056538