
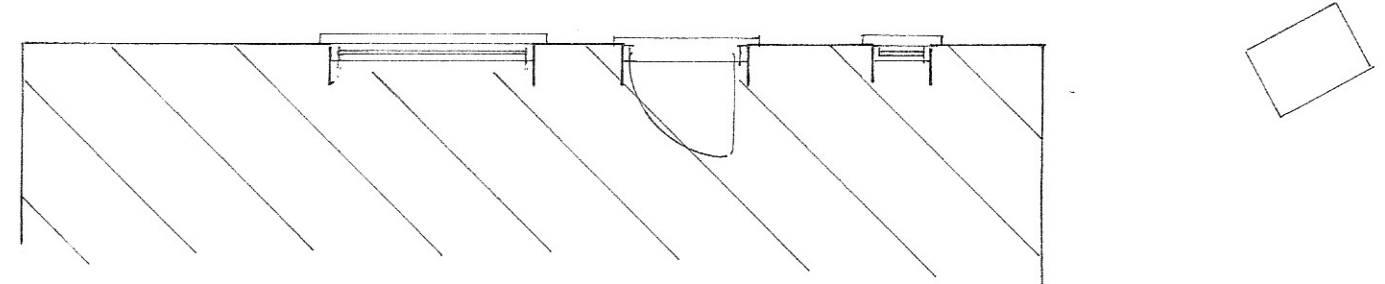


4725

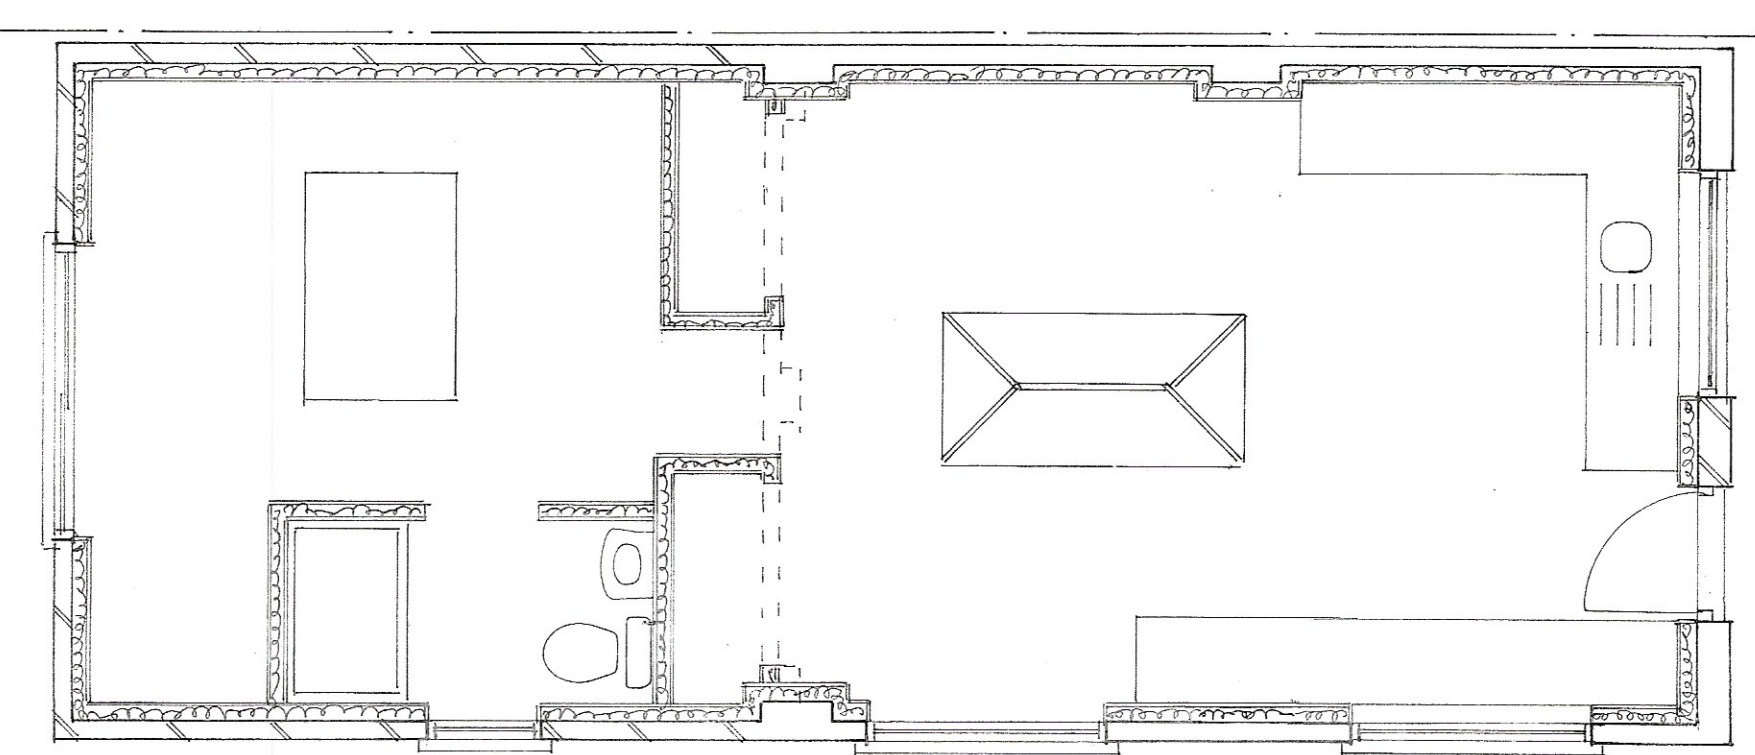

sheet 1 of 2

Proposed

PROPOSED EXTENSION AND CONVERSION OF GARAGE AT 69, LONGFORD ROAD, BOGNOR REGIS
FOR MR. P. PORTER

Bryan Butcher
Rainbow Cottage
Nyetimber Lane
Bognor Regis PO21 3JX
01243 266871
07973 233442
bryan.butcher@btinternet.com
www.bryanbutcher.com