



For discharge of Condition 2 – Planning Ref: BR/145/25/PL

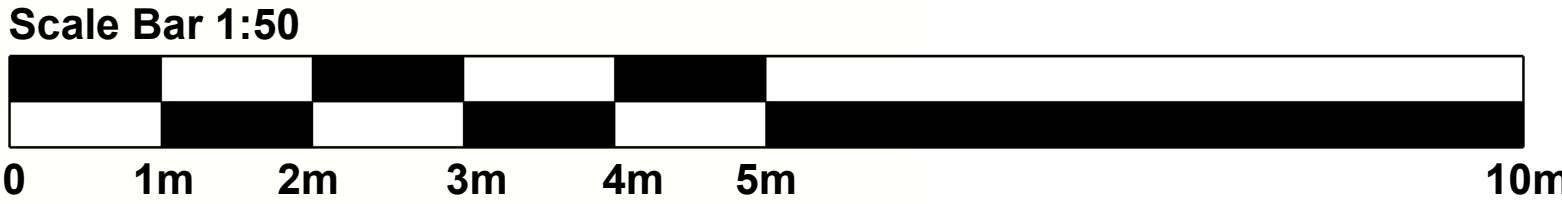

Proposed Native & Pollinator-Friendly Planting Area
Low-level shrubs and perennial planting (RHS Plants for Pollinators)

Planting to be implemented in the first
planting season following approval
and maintained for 5 years.
Failed plants to be replaced in
accordance with Condition 2.

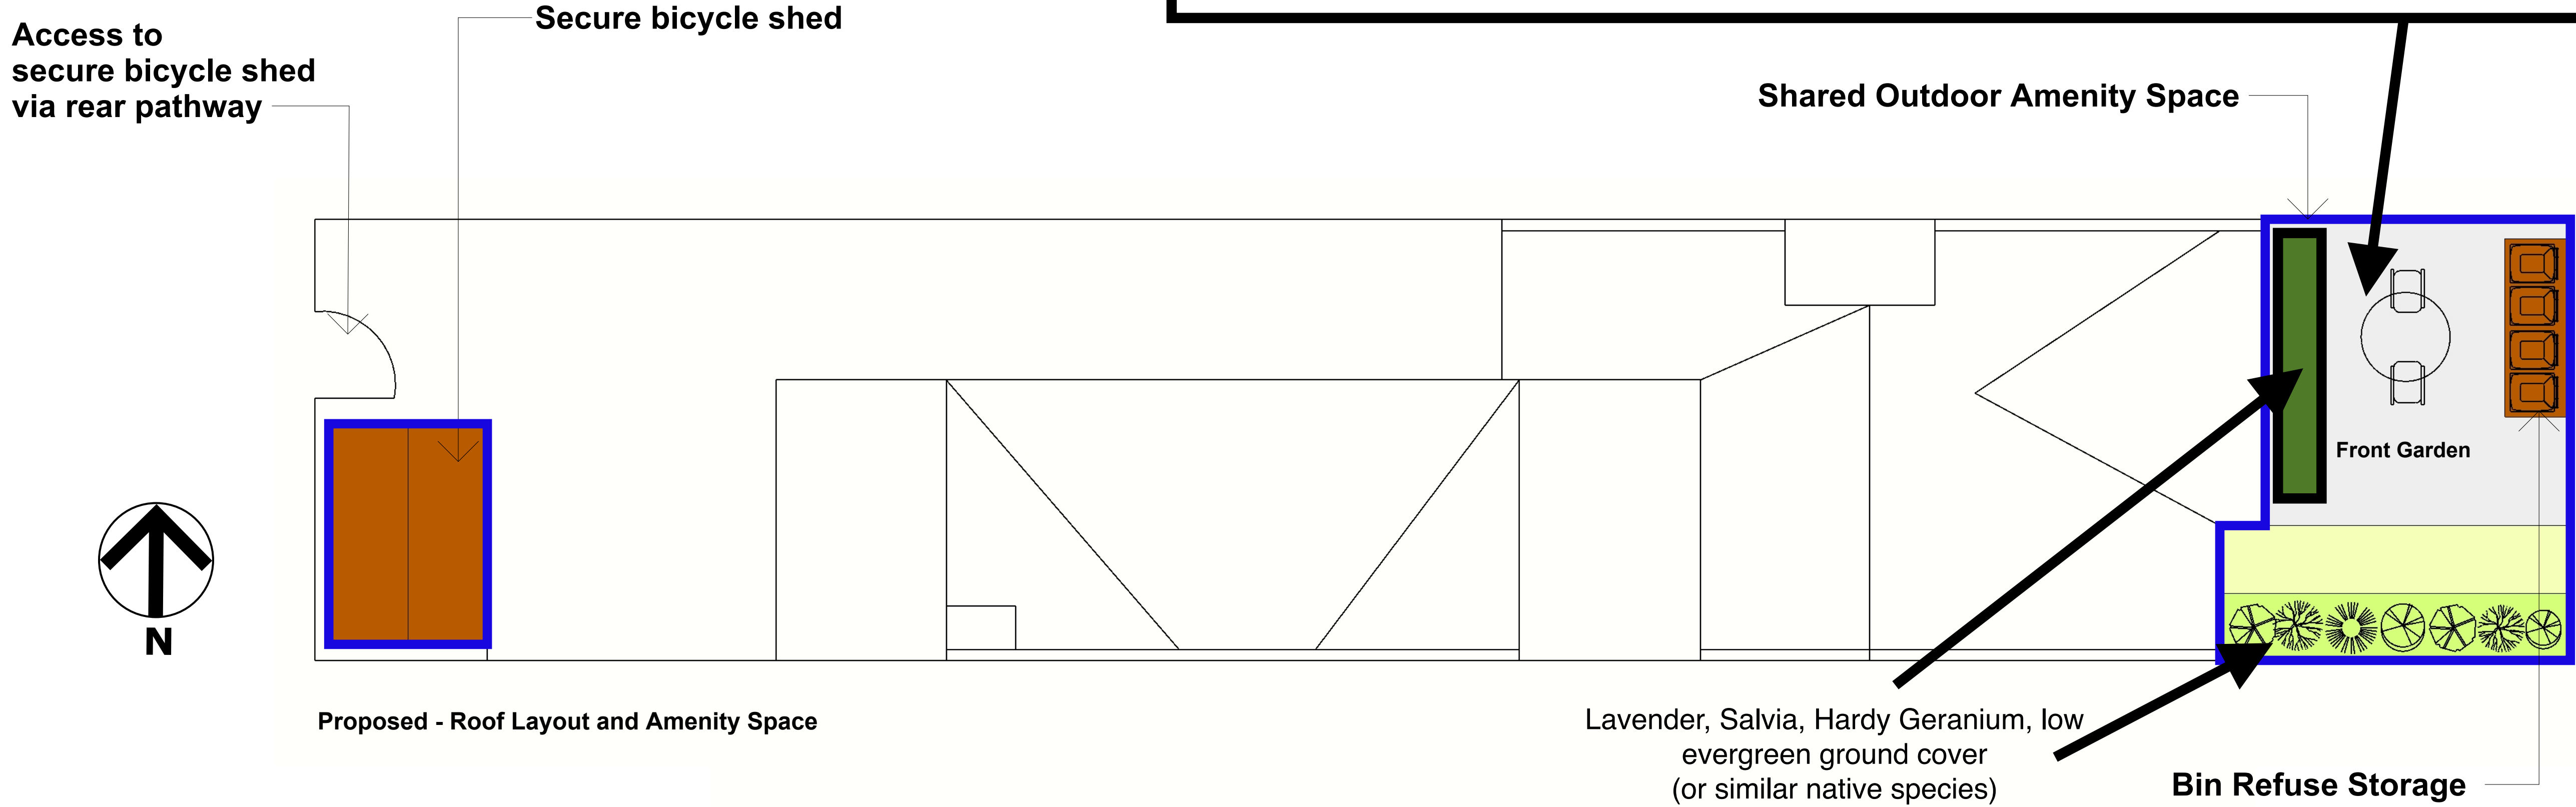

CLIENT
Future Live

Drawing Number
003

PROJECT ADDRESS
6 Highfield Road, Bognor Regis,
West Sussex, PO22 8BG

DRAWN BY
A.Martin

ISSUE
23/7/2025

DRAWING TITLE
Flat 2 - Proposed Outdoor Amenity Spaces

SCALE
1:50 @A1