


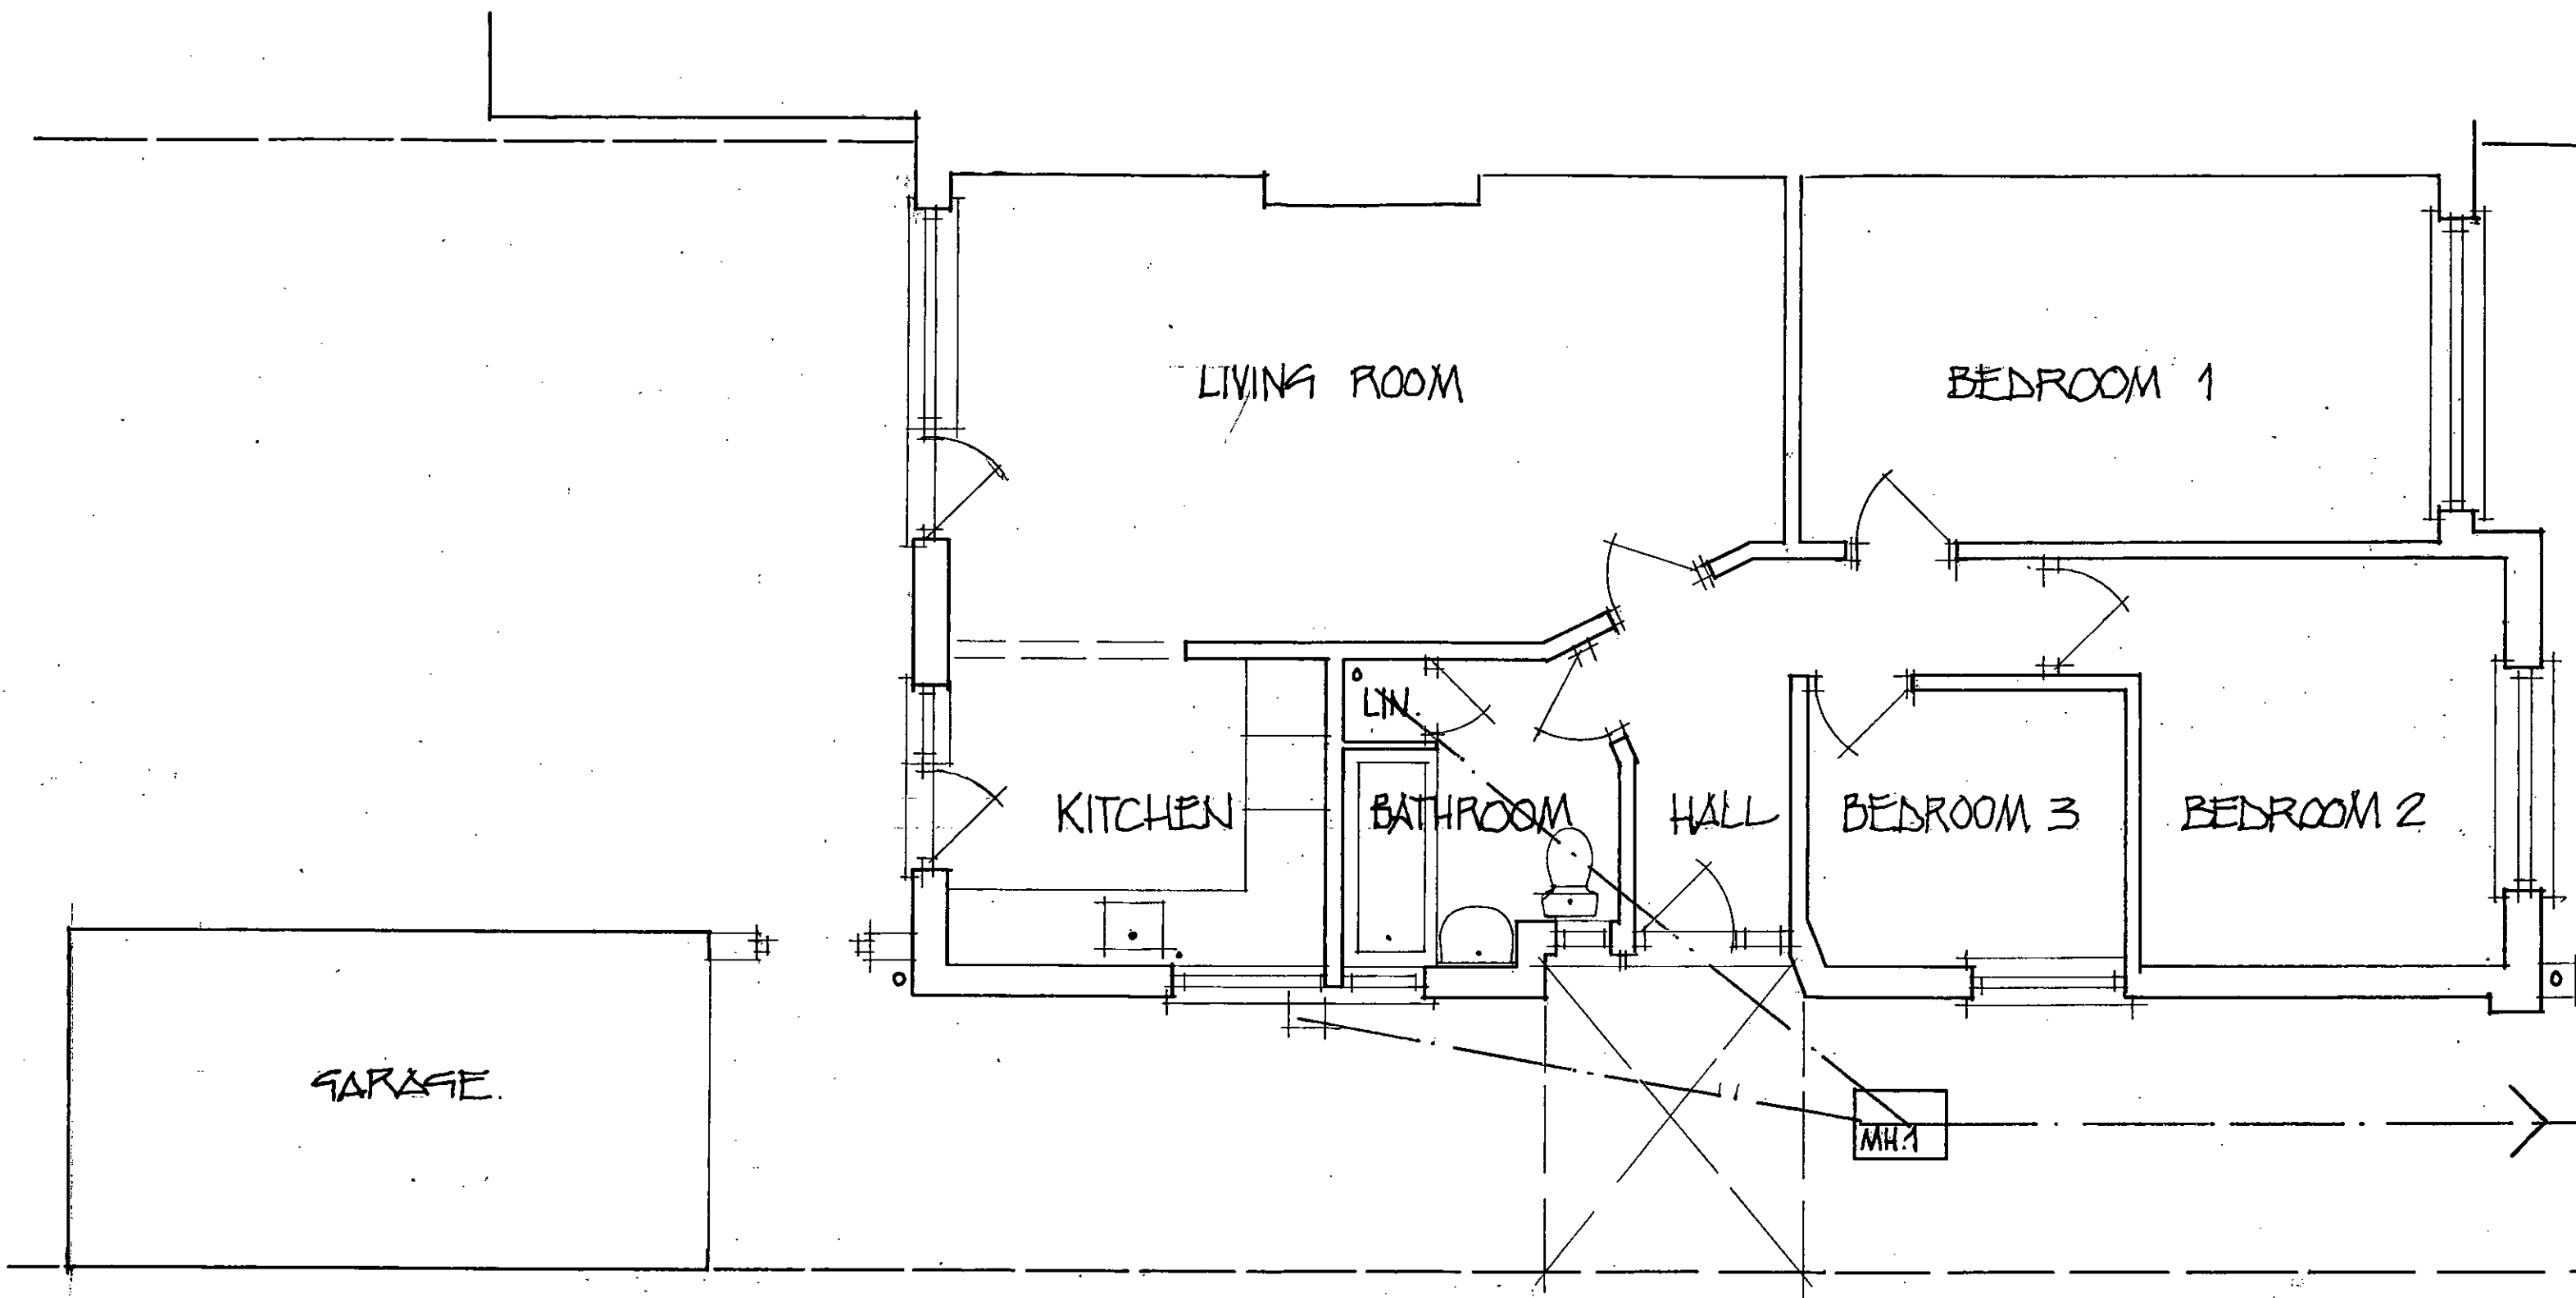

PLAN AS EXISTING
5, HIGHCROFT CRECENT, BOGNOR REGIS, SUSSEX.

SCALE / 1:50 @ A3
DATE / 30.05.2014
DWG. NO / 090514/TP.01