



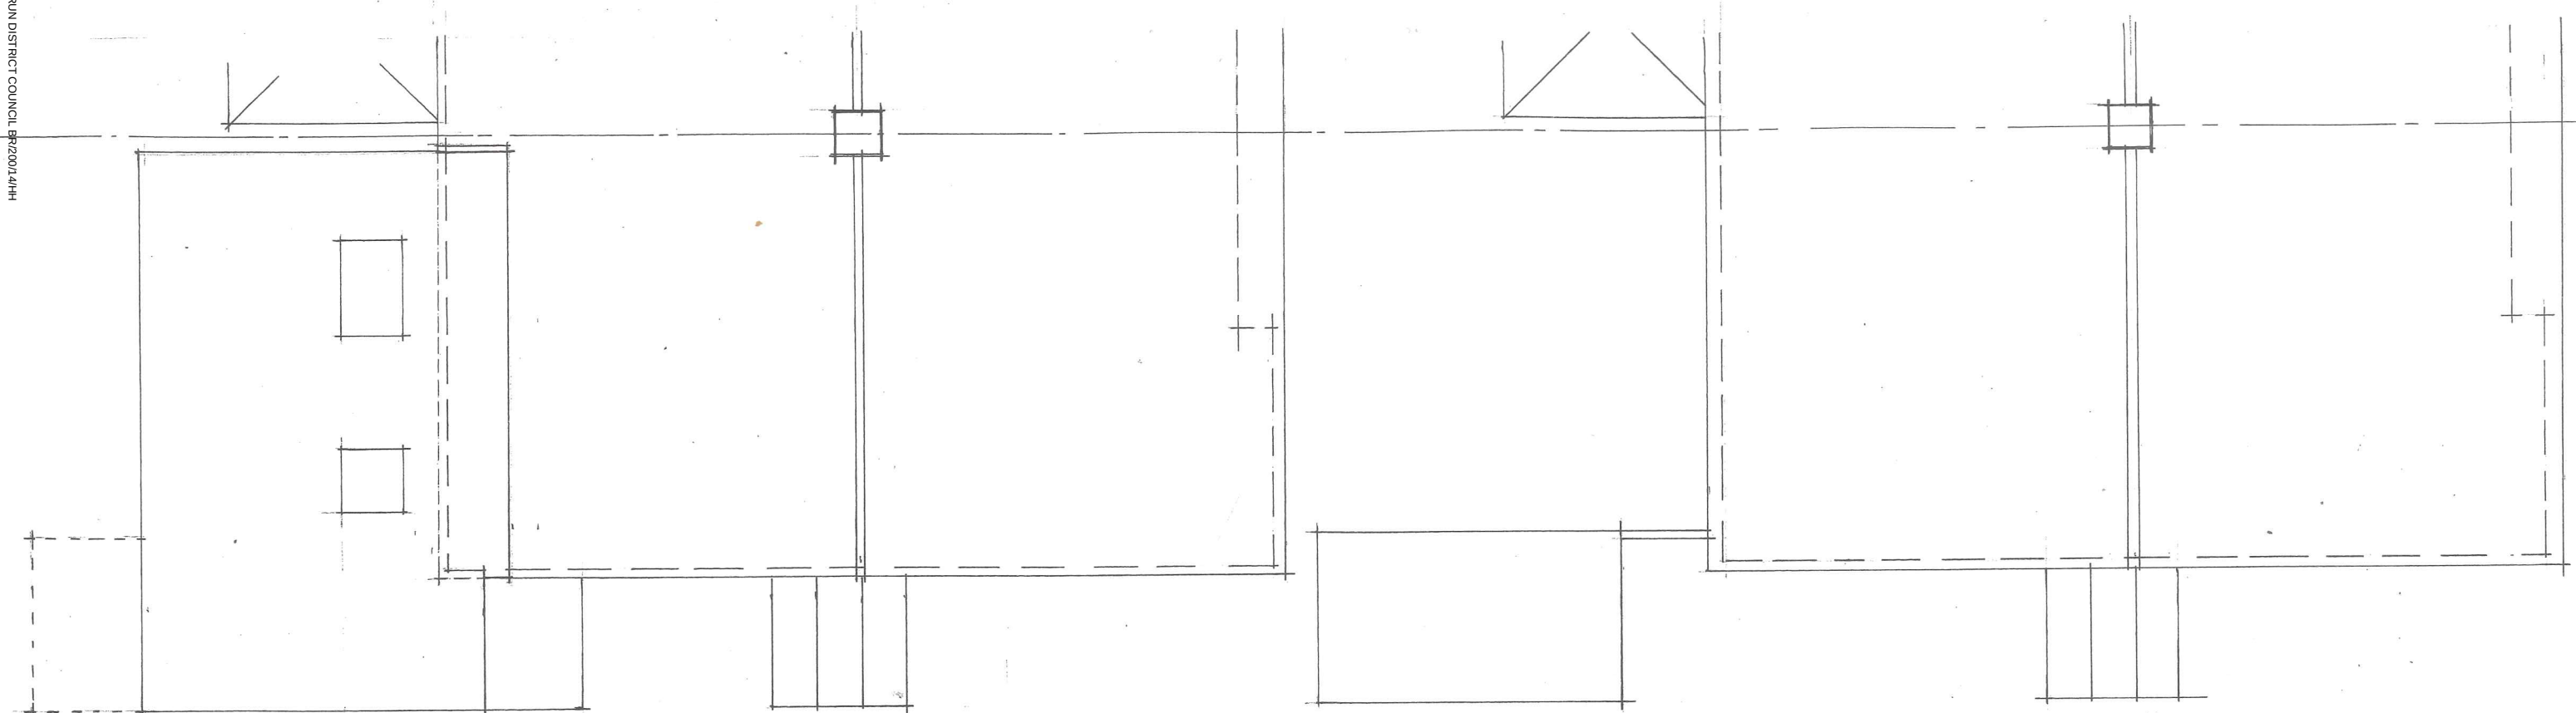


1:100 ROOFPLAN / PROPOSED


1:100 ROOFPLAN / EXISTING

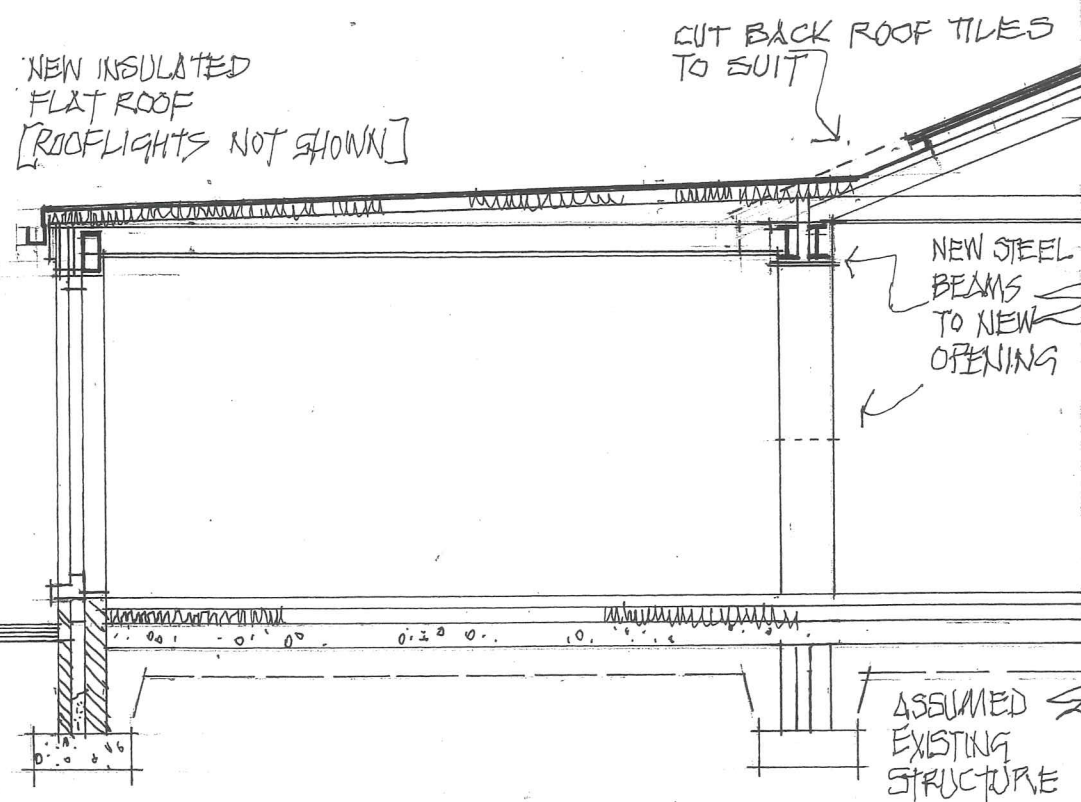

1:50 DIAGRAMMATIC SECTION

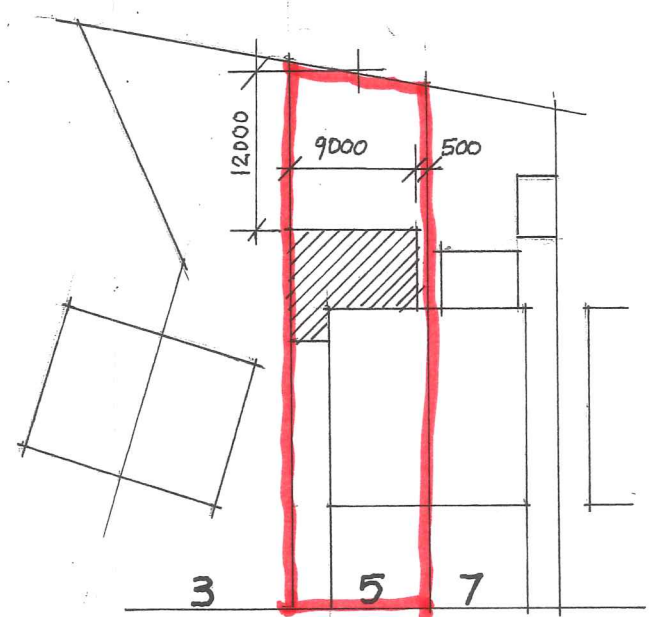

1:500 BLOCK PLAN

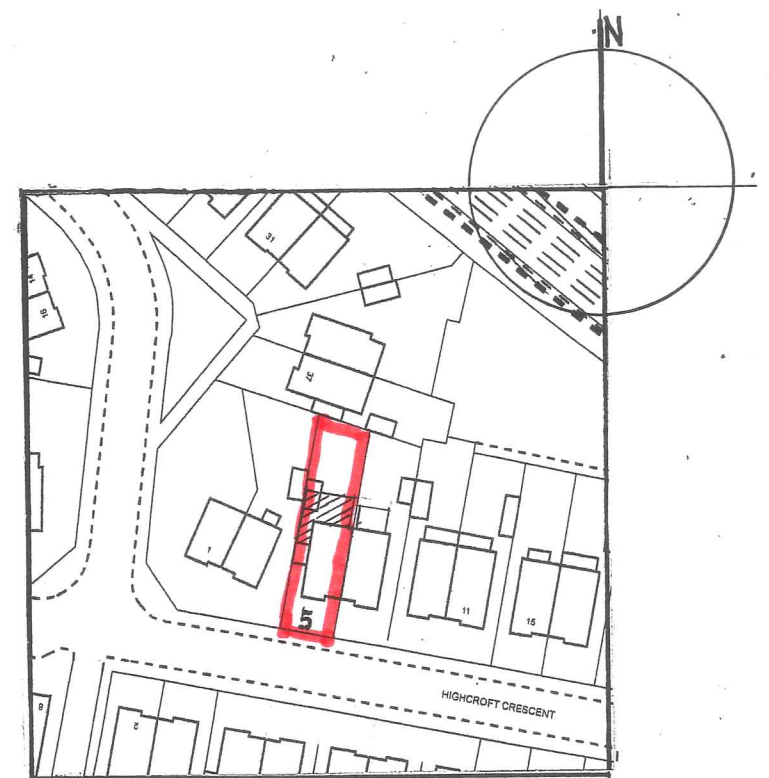

1:1250 LOCATION PLAN

PROPOSED EXTENSION + REPLACEMENT GARAGE
5, HIGHCROFT CRESCENT, BOGNOR REGIS, SUSSEX.

SCALE / AS NOTED @A3
DATE / 28.07.2014
DWG. NO / 090514/TP.04 'A'