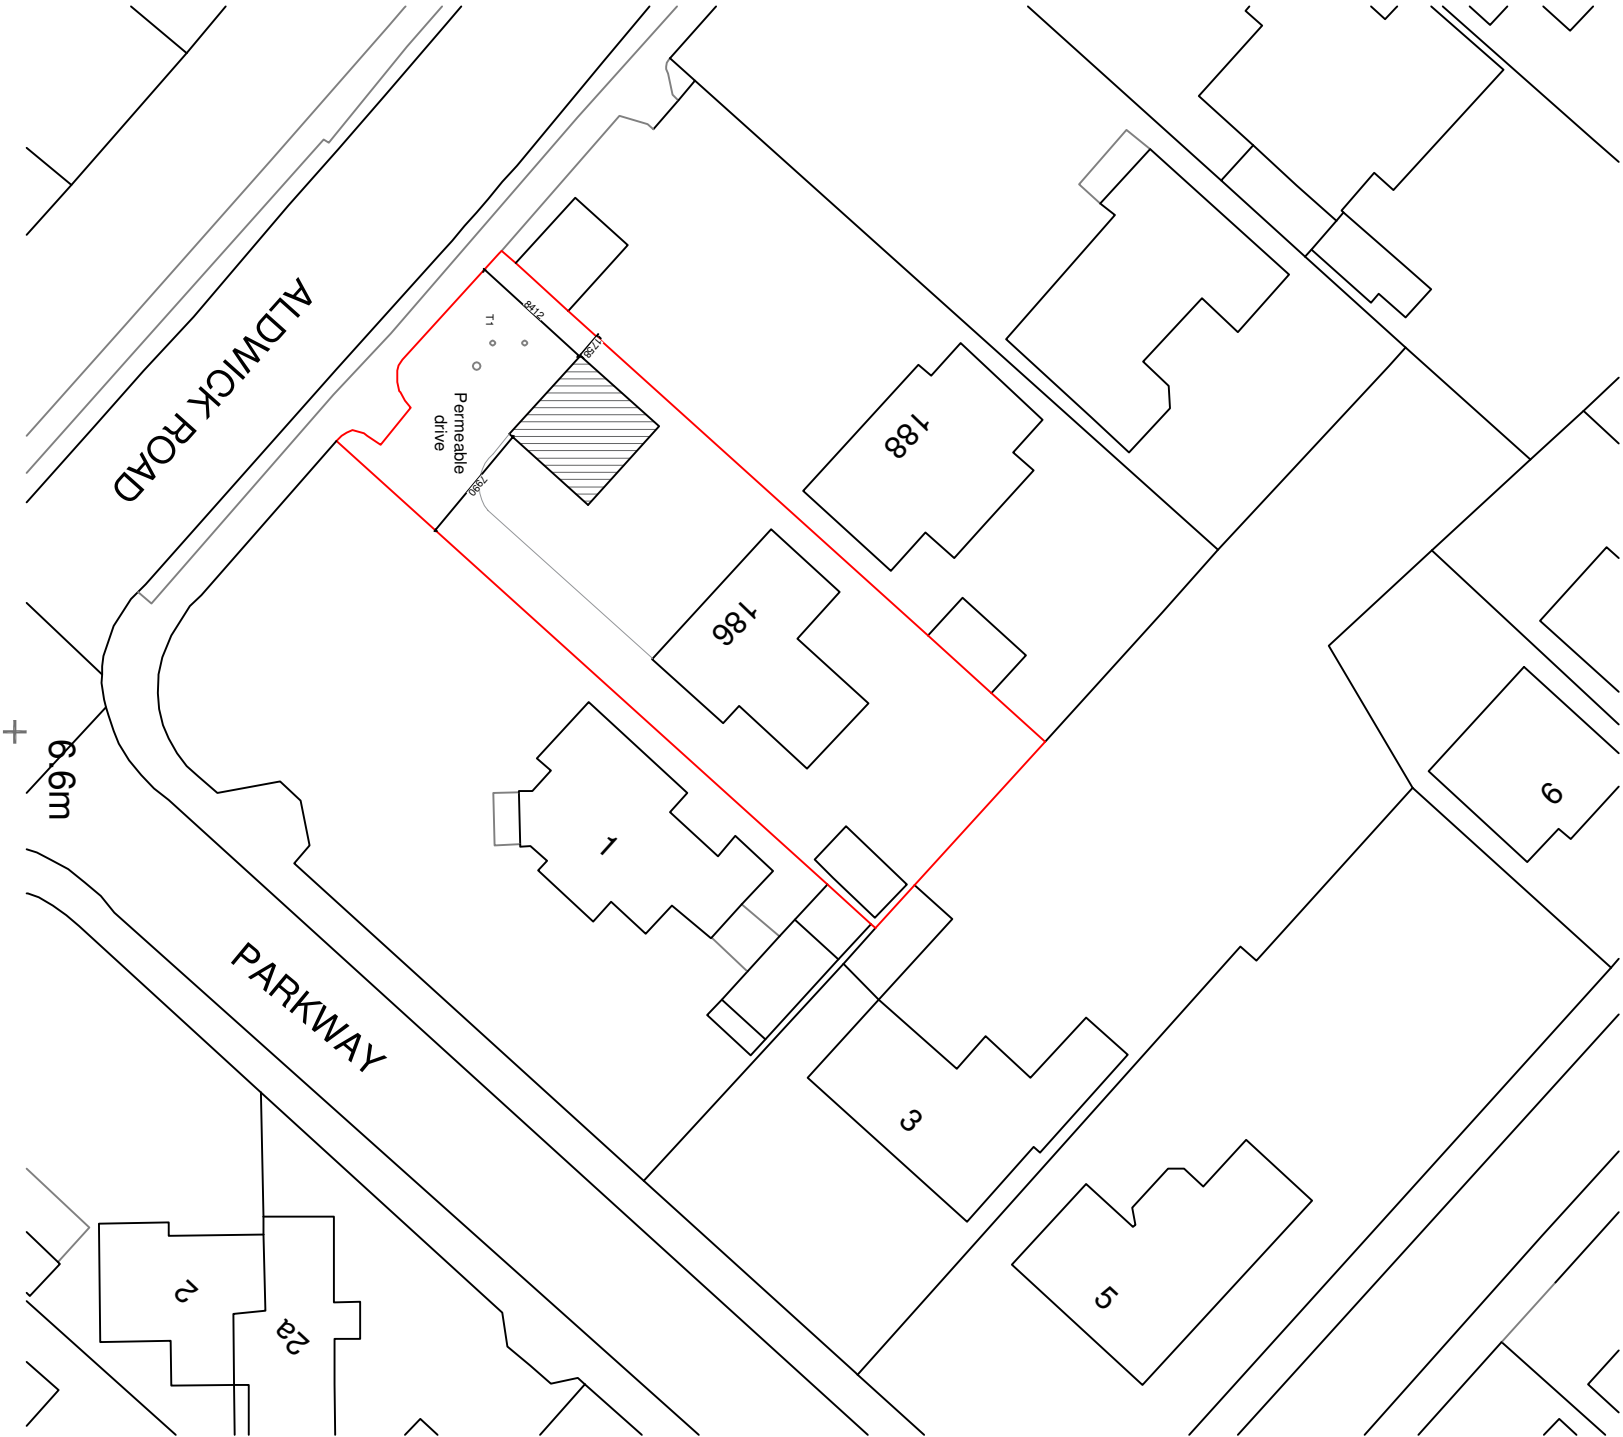


Your Home Plans Ltd
Chichester Enterprise Centre, Terminus
Road, Chichester, PO19 8FY
01243 908064
info@yourhomeplans.co.uk

186 Aldwick Road
Aldwick
Bognor Regis
West Sussex
PO21 2YQ

Block Plan

Project Number:	186ALD-25
Date:	30th October 2025
Drawn By:	Your Home Plans Ltd
Checked By:	JEG

Drawing No:
B01

Scale: 1:500 A3