


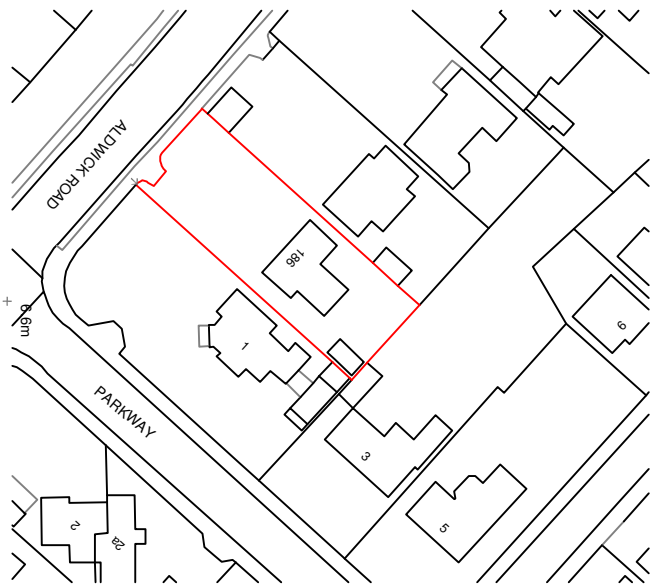

Your Home Plans Ltd Chichester Enterprise Centre, Terminus Road, Chichester, PO19 8FY 01243 908064 info@yourhomeplans.co.uk		186 Aldwick Road Aldwick Bognor Regis West Sussex PO21 2YQ		Location Map	
Project Number: 186ALD25		Date: 30th October 2025		Drawing No: L01	
Drawn By: Your Home Plans Ltd		Checked By: JEG		Scale: 1:1250 A4	