


APPROVED LAYOUT PLAN

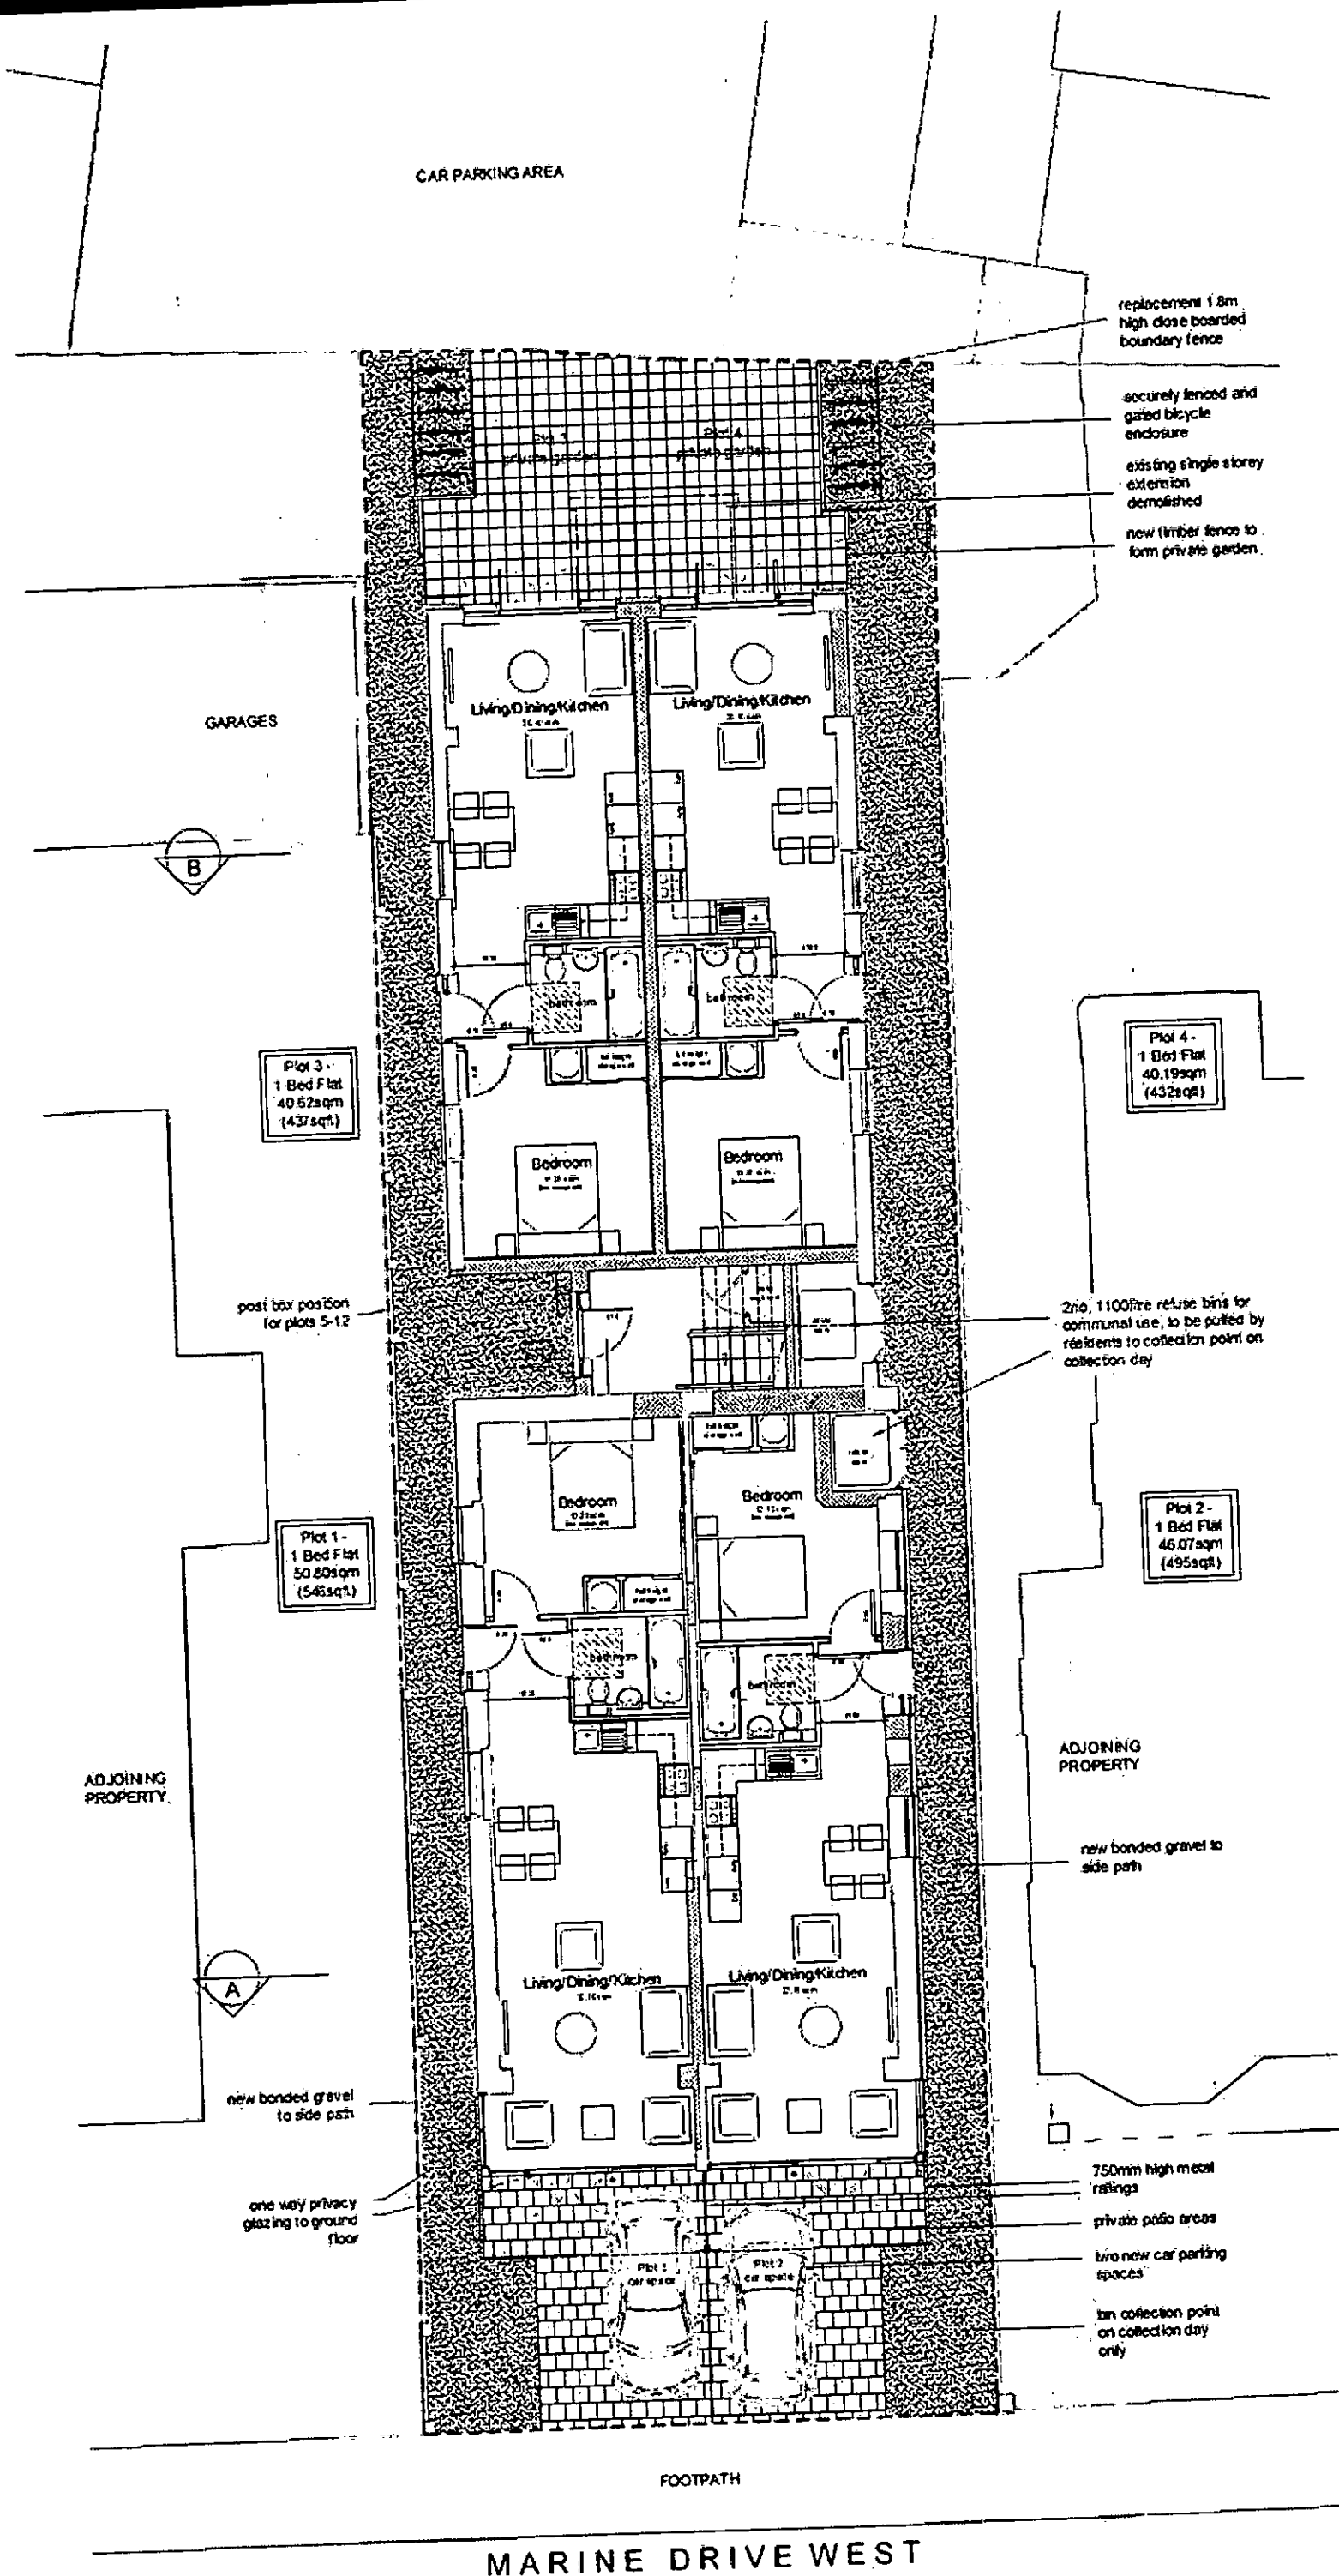

Site Layout / Ground Floor Plan

Notes: Unless otherwise stated, all dimensions are to be centred from drawing except for the purposes of Planning Applications. The contractor should check all dimensions on site. It is the contractor's responsibility to ensure compliance with Building Regulations.