



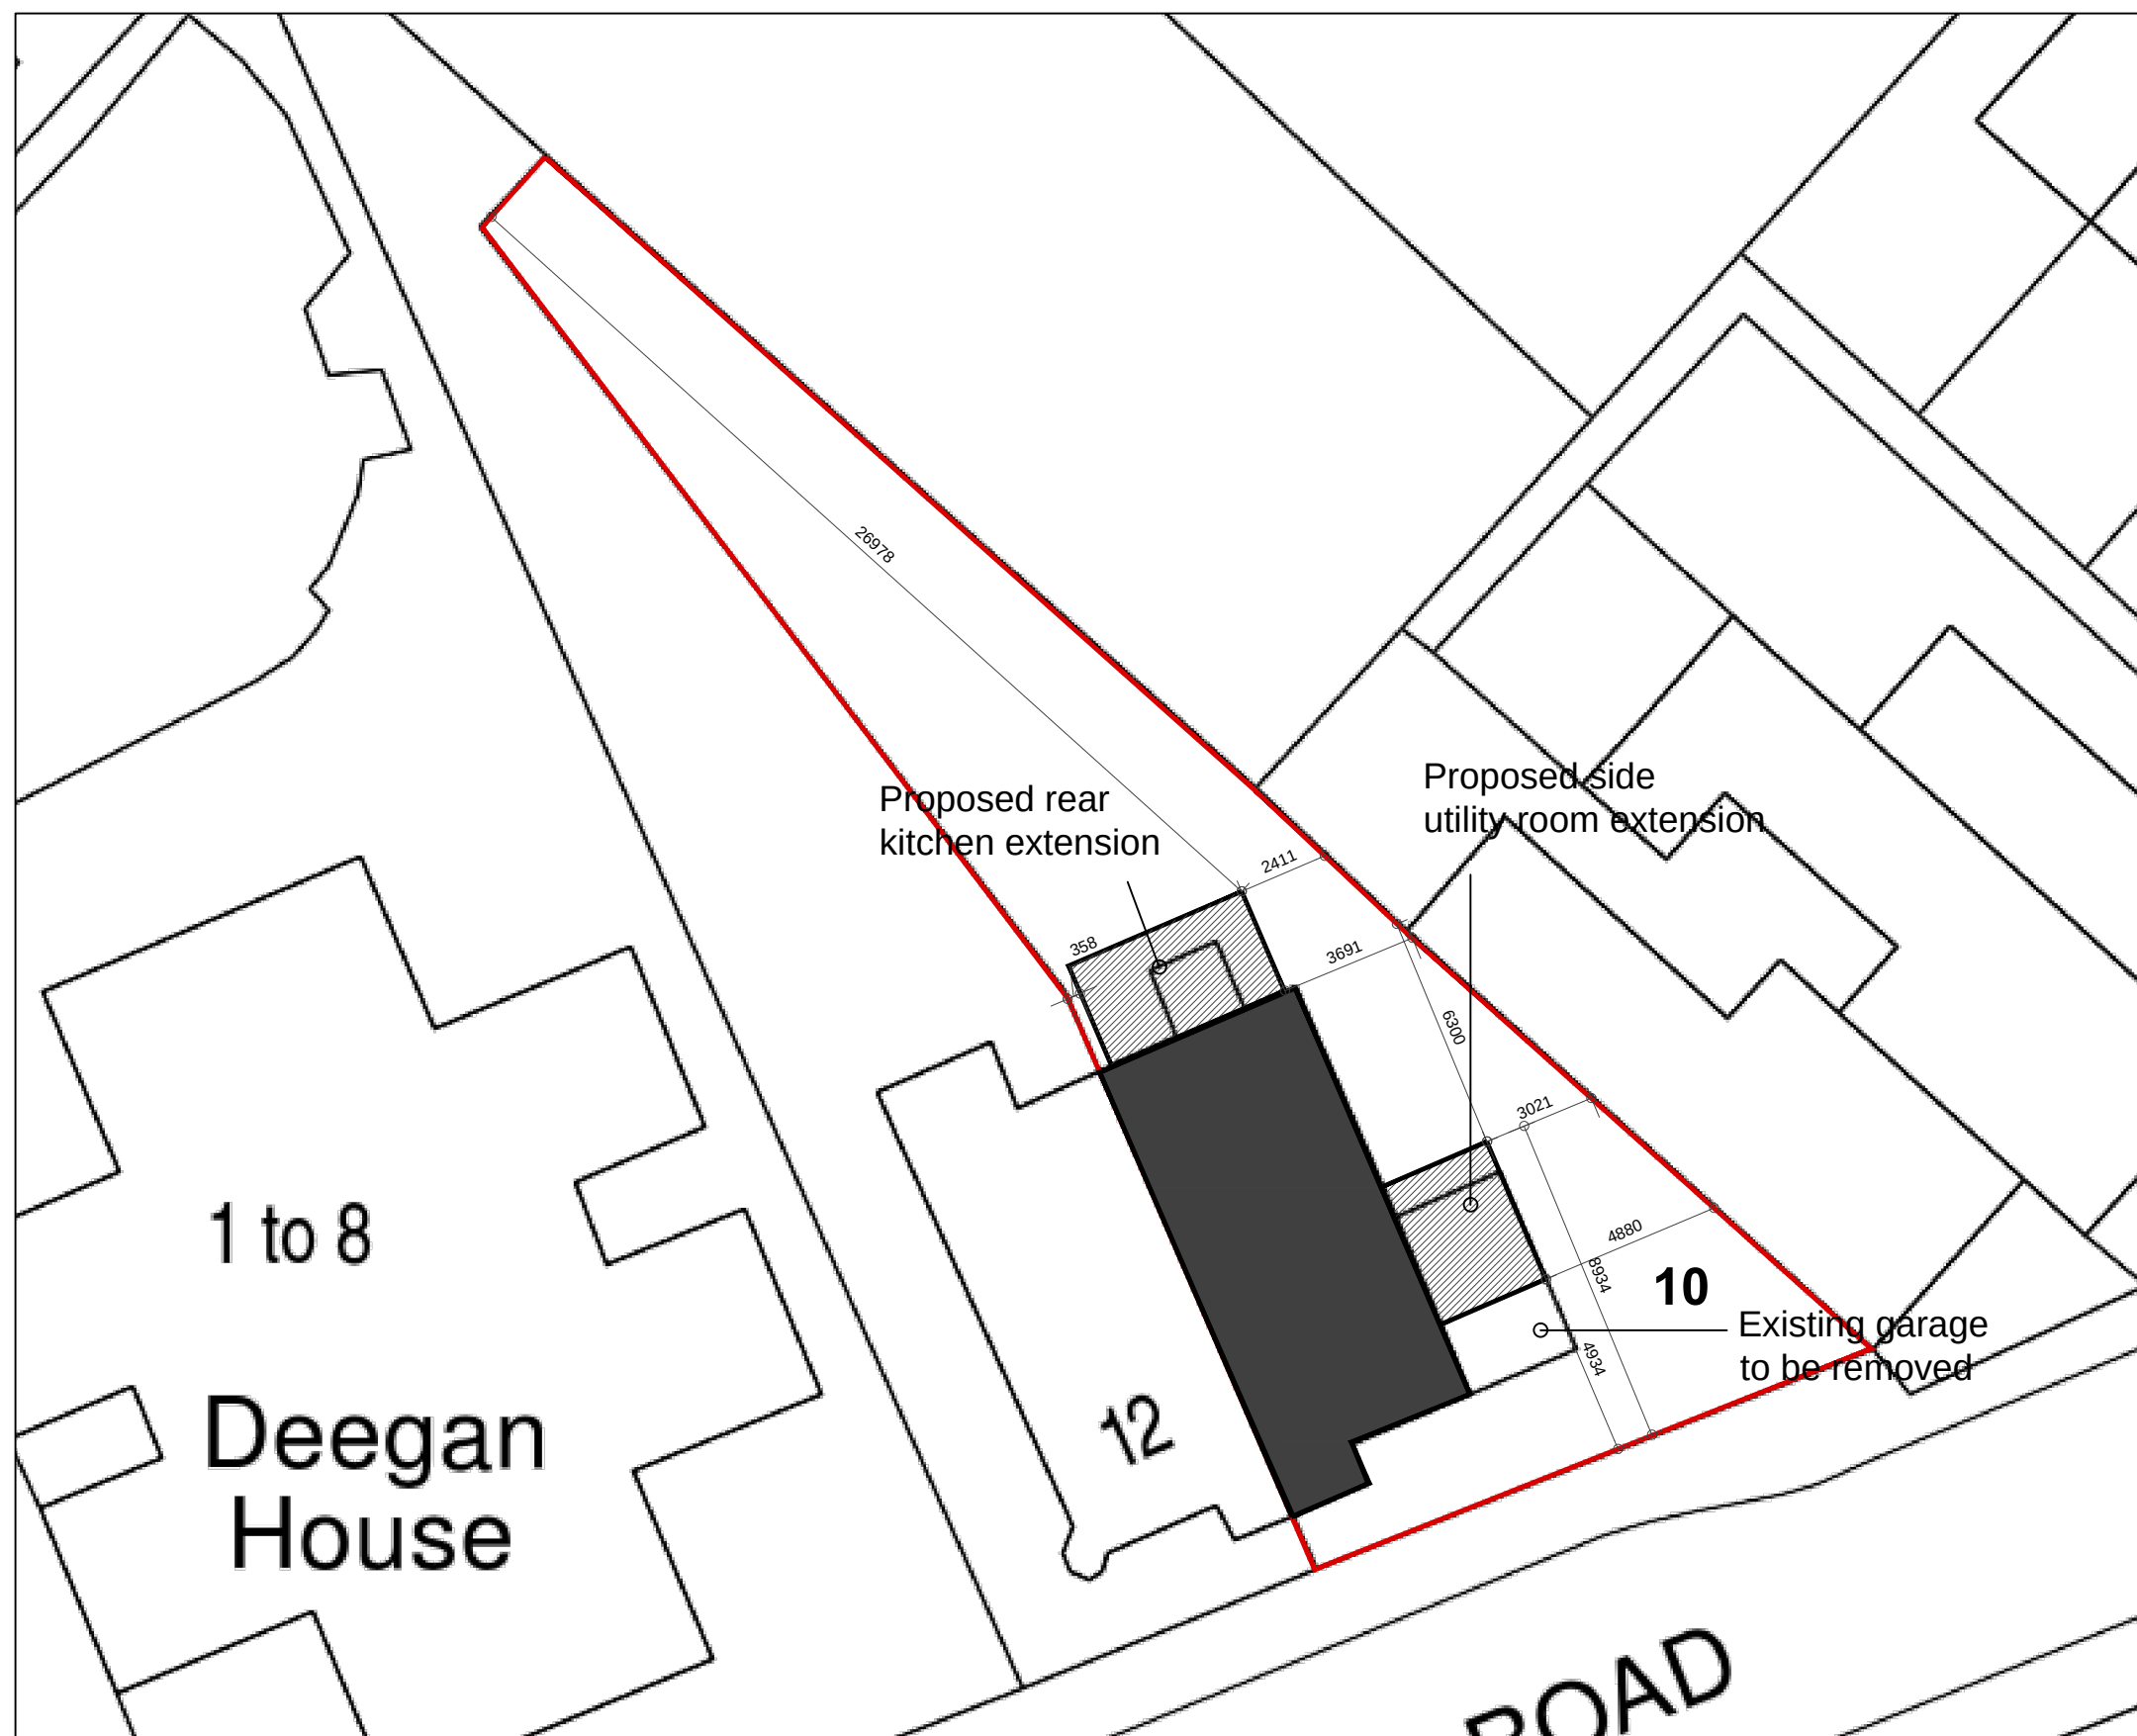

Block plan showing dimensions to boundary
Scale 1:200

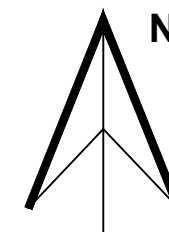

BESPOKE architects

Tel: 01243 373245 Mobile: 07970439156
www.bespokearchitects.co.uk

Project:
10 Sturges Road, Bognor

Client:
Mr. Mrs McGarry

Drawing:
Block plan showing boundary dims.

18.104 **Drawing.: P08**

PLANNING DRAWING