



Planning and Development Services
Arun District Council
Arun Civic Centre
Maltravers Road
Littlehampton
West Sussex
BN17 5LF

Developer Services
Southern Water
Sparrowgrove House
Sparrowgrove
Otterbourne
Hampshire
SO21 2SW

Your Ref
BR/201/18/HH
Our Ref
PLAN-024401
Date
19/09/2018

Dear Sirs,

Proposal: Demolition of existing side attached garage and rear utility lean-to and proposed construction of a single storey side and single storey rear extension.
Site: 10 Sturges Road, Bognor Regis, PO21 2AH.
BR/201/18/HH

Thank you for your letter of 22/08/2018.

Please find attached a plan of the sewer records showing the approximate position of a public foul sewer crossing the site

It appears that the developer is intending to build over to a public foul sewer which is crossing the site. Building over a "public sewer" is not normally permitted by Southern Water.

However, under certain circumstances building over a minor sewer may be allowed. The conditions associated with the build over/close to a sewer are contained in Southern Water guidance notes which are available at: www.southernwater.co.uk. A formal application to build close to the sewer will required to be submitted by the applicant.

Furthermore, due to changes in legislation that came in to force on 1st October 2011 regarding the future ownership of sewers it is possible that a sewer now deemed to be public could be crossing the above property. Therefore, should any sewer be found during construction works, an investigation of the sewer will be required to ascertain its condition, the number of properties served, and potential means of access before any further works commence on site.

In order to protect drainage apparatus, Southern Water requests that if consent is granted, a condition is attached to the planning permission For example: "The developer must agree with Southern Water, prior to commencement of the development, the measures to be undertaken to protect the public sewer."

For further advice, the applicant is advised to contact Southern Water, Southern House Sparrowgrove, Otterbourne, Hampshire SO21 2SW (Tel: 0330 303 0119) or www.southernwater.co.uk.

Southern Water requires a formal application for a connection to the foul and surface water sewer to be made by the applicant or developer.

We request that should this application receive planning approval, the following informative is attached to the consent:

A formal application for connection to the public sewerage system is required in order to service this development, please contact Southern Water, Sparrowgrove House, Sparrowgrove, Otterbourne, Hampshire SO21 2SW (Tel: 0330 303 0119) or www.southernwater.co.uk. Please read our New Connections Services Charging Arrangements documents which has now been published and is available to read on our website via the following link <https://beta.southernwater.co.uk/infrastructure-charges>.

It is the responsibility of the developer to make suitable provision for the disposal of surface water. Part H3 of the Building Regulations prioritises the means of surface water disposal in the order

- a Adequate soakaway or infiltration system
- b Water course
- c Where neither of the above is practicable sewer


Southern Water supports this stance and seeks through appropriate Planning Conditions to ensure that appropriate means of surface water disposal are proposed for each development. It is important that discharge to sewer occurs only where this is necessary and where adequate capacity exists to serve the development. When it is proposed to connect to a public sewer the prior approval of Southern Water is required.

Yours sincerely,



David Akehurst
Developer Services

SOUTHERN WATER

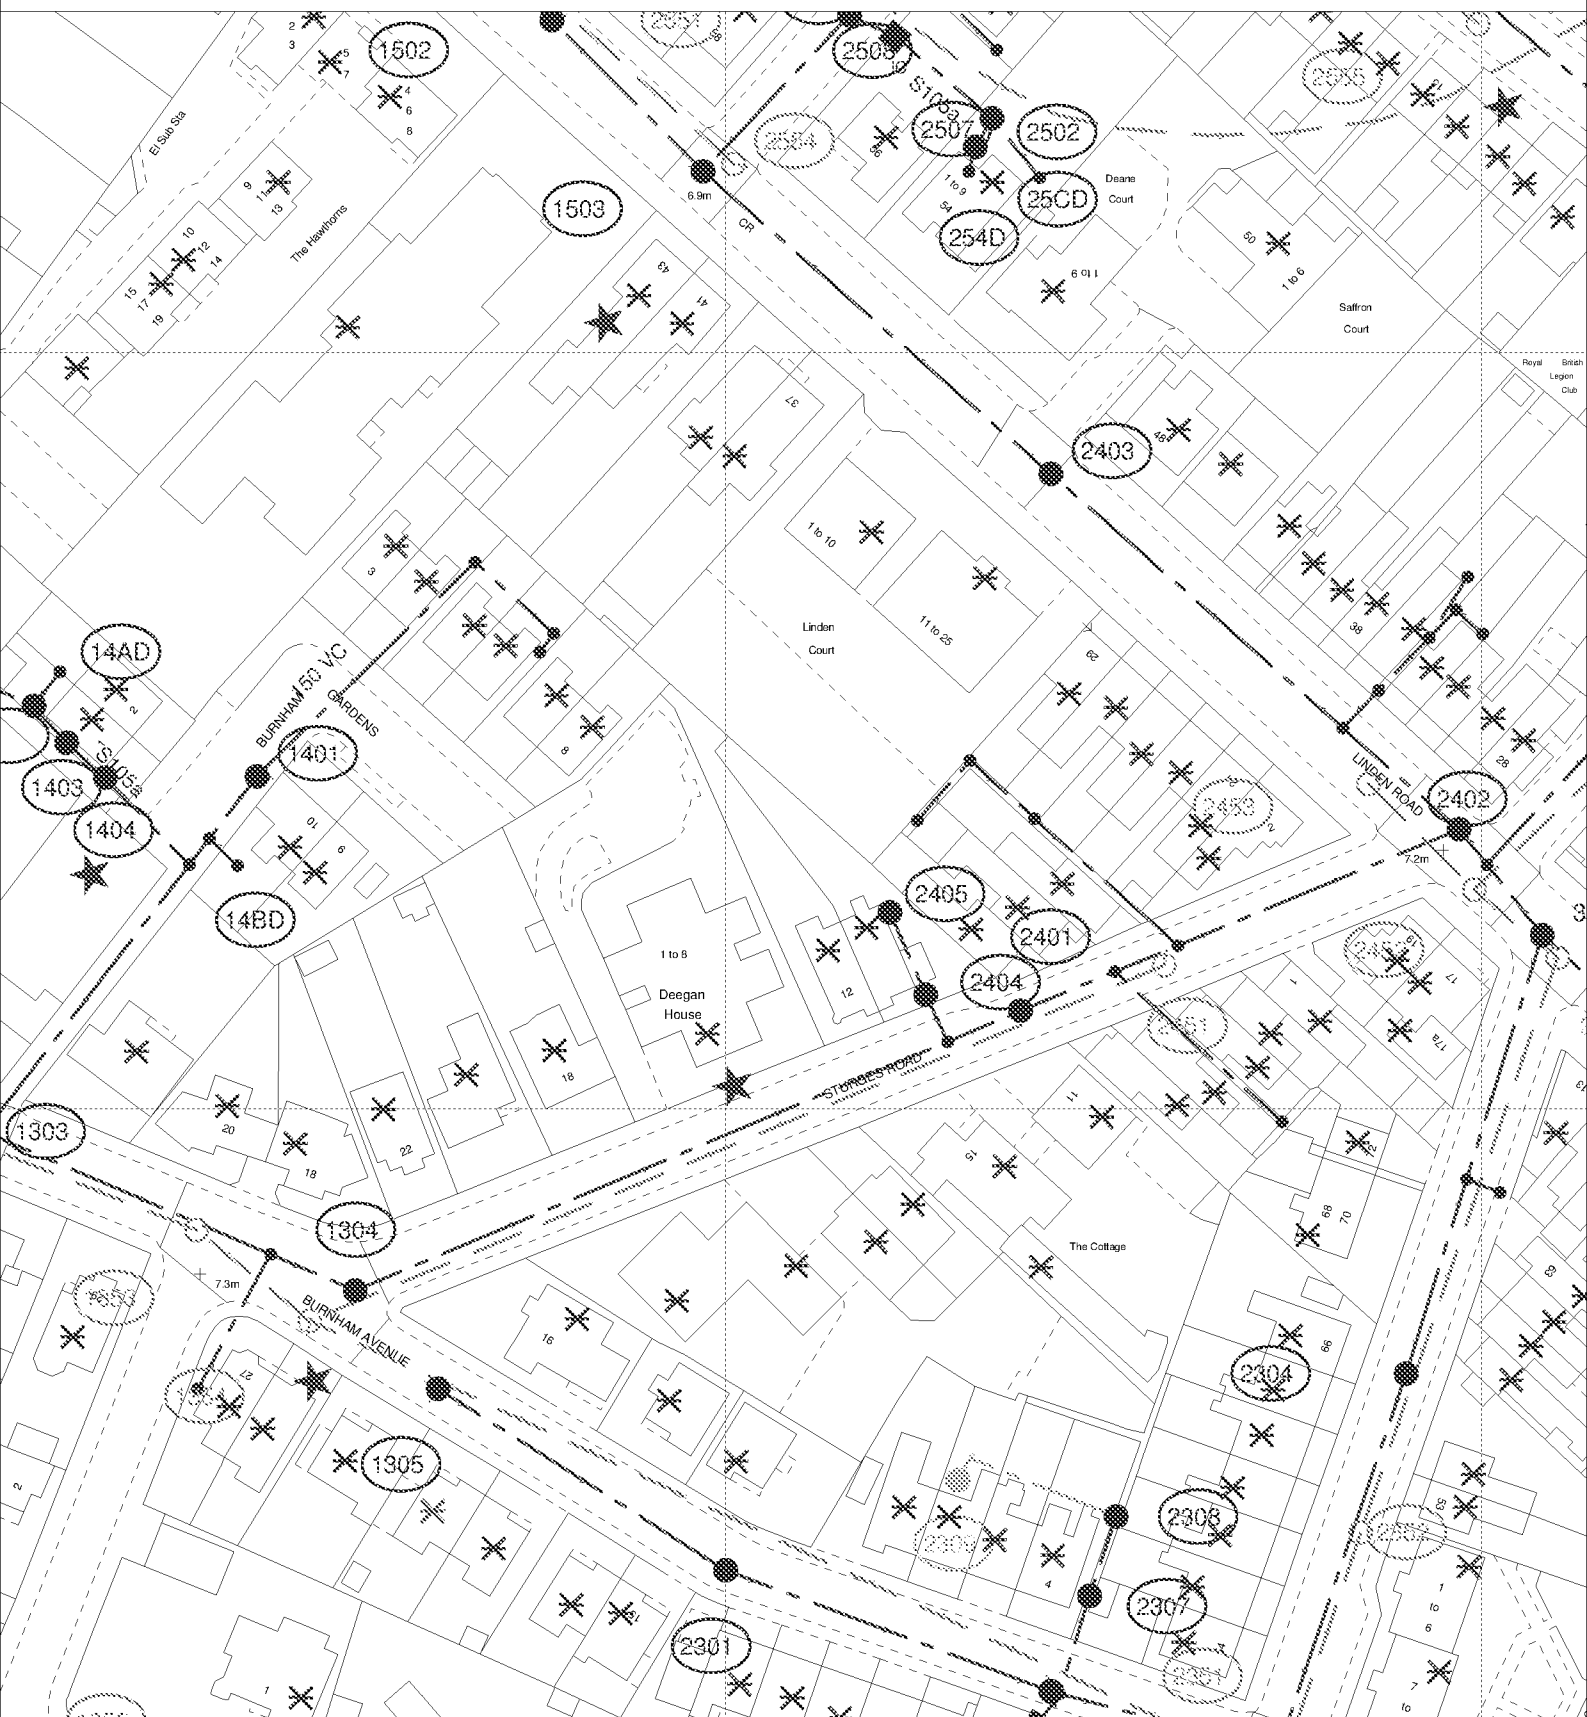

The positions of pipes shown on this plan are believed to be correct, but Southern Water Services Ltd accept no responsibility in the event of inaccuracy. The actual positions should be determined on site.

Based upon Ordnance Survey Digital Data with the permission of the controller of H.M.S.O. Crown Copyright Reserved Licence No. WU 298530

O.S. REF: SZ9399SW

Scale: 1:1000

Screen Print

WARNING: BAC pipes are constructed of Bonded Asbestos Cement

WARNING: Unknown (UNK) materials may include Bonded Asbestos Cement

ARUN DISTRICT COUNCIL BR/201/18/HH



Printed By: chandne

Date: 10-9-2018

Southern Water MapGuide Browser

Requested By:

