




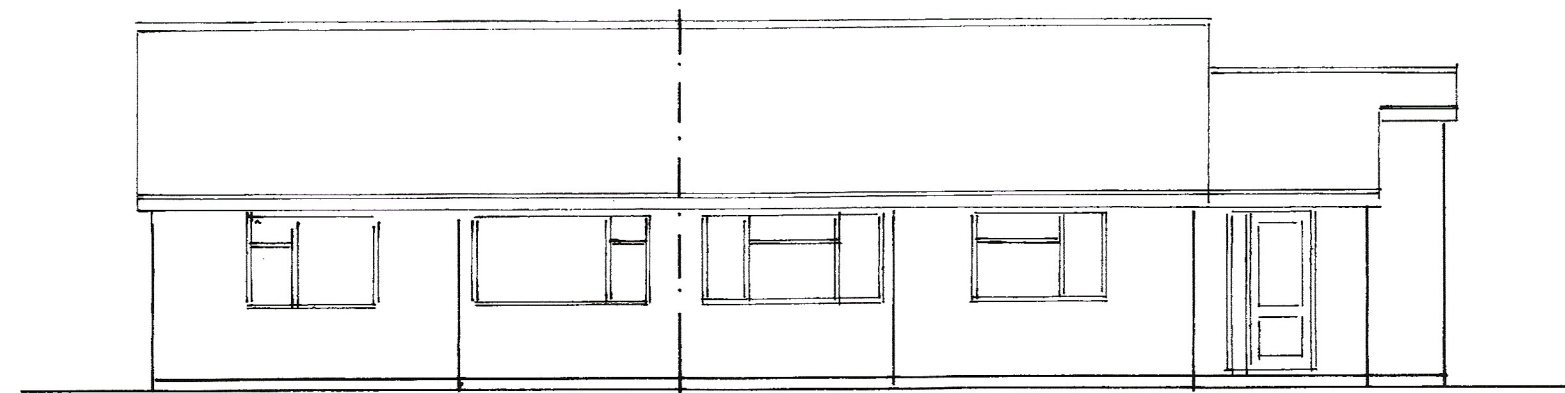


east
1:100

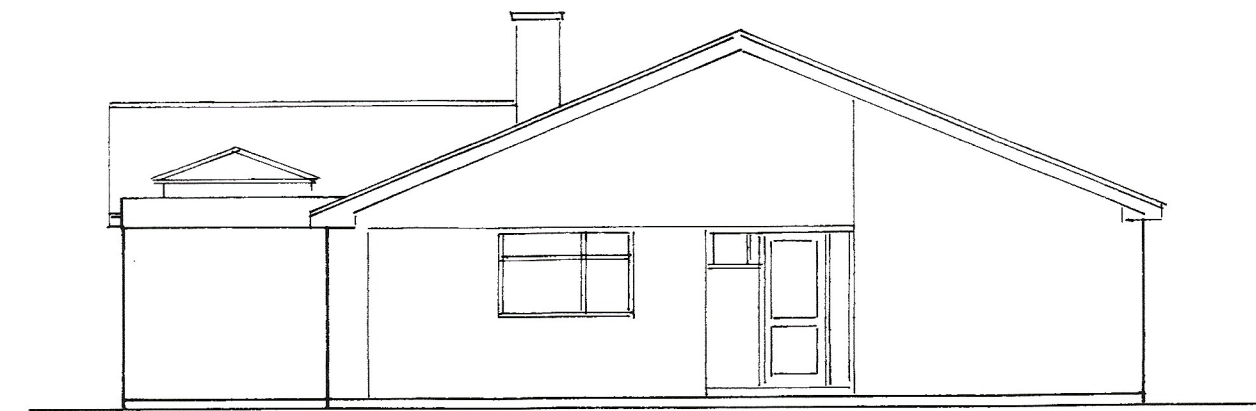

south

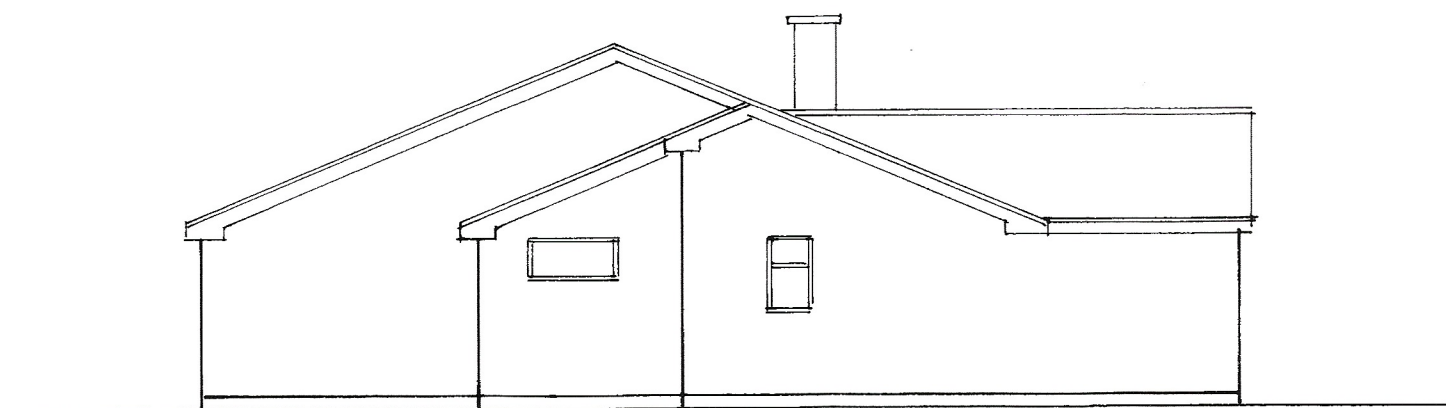

north

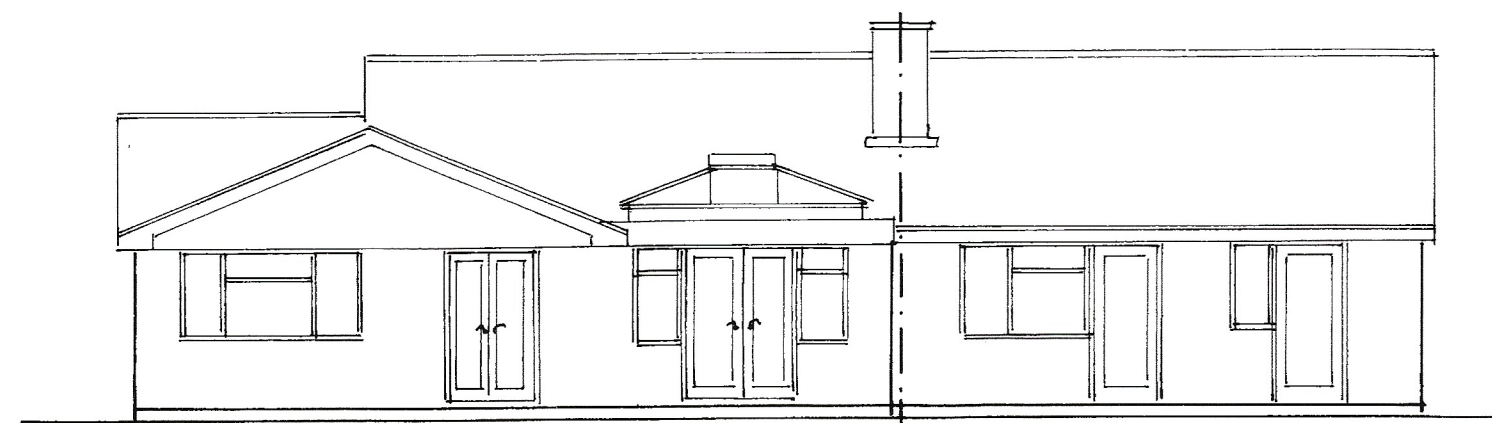

west



block plan
1:500

location plan
1:1250

sheet 2 of 3

Bryan Butcher
Rainbow Cottage
Nyetimber Lane
Bognor Regis PO21 3JX
01243 266871
07973 233442
bryan.butcher@btinternet.com
www.bryanbutcher.com

Proposed & Existing

PROPOSED RE-ESTABLISHMENT OF DWELLING TO FORM FORMER SEMI-DETACHED UNITS
AT 27 & 29, HIGHCROFT CRESCENT, BOGNOR REGIS FOR MR. & MRS. C. WELLER.