ORIGINAL SIZE OF THIS DRAWING IS A3

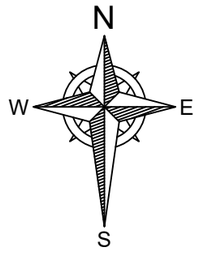

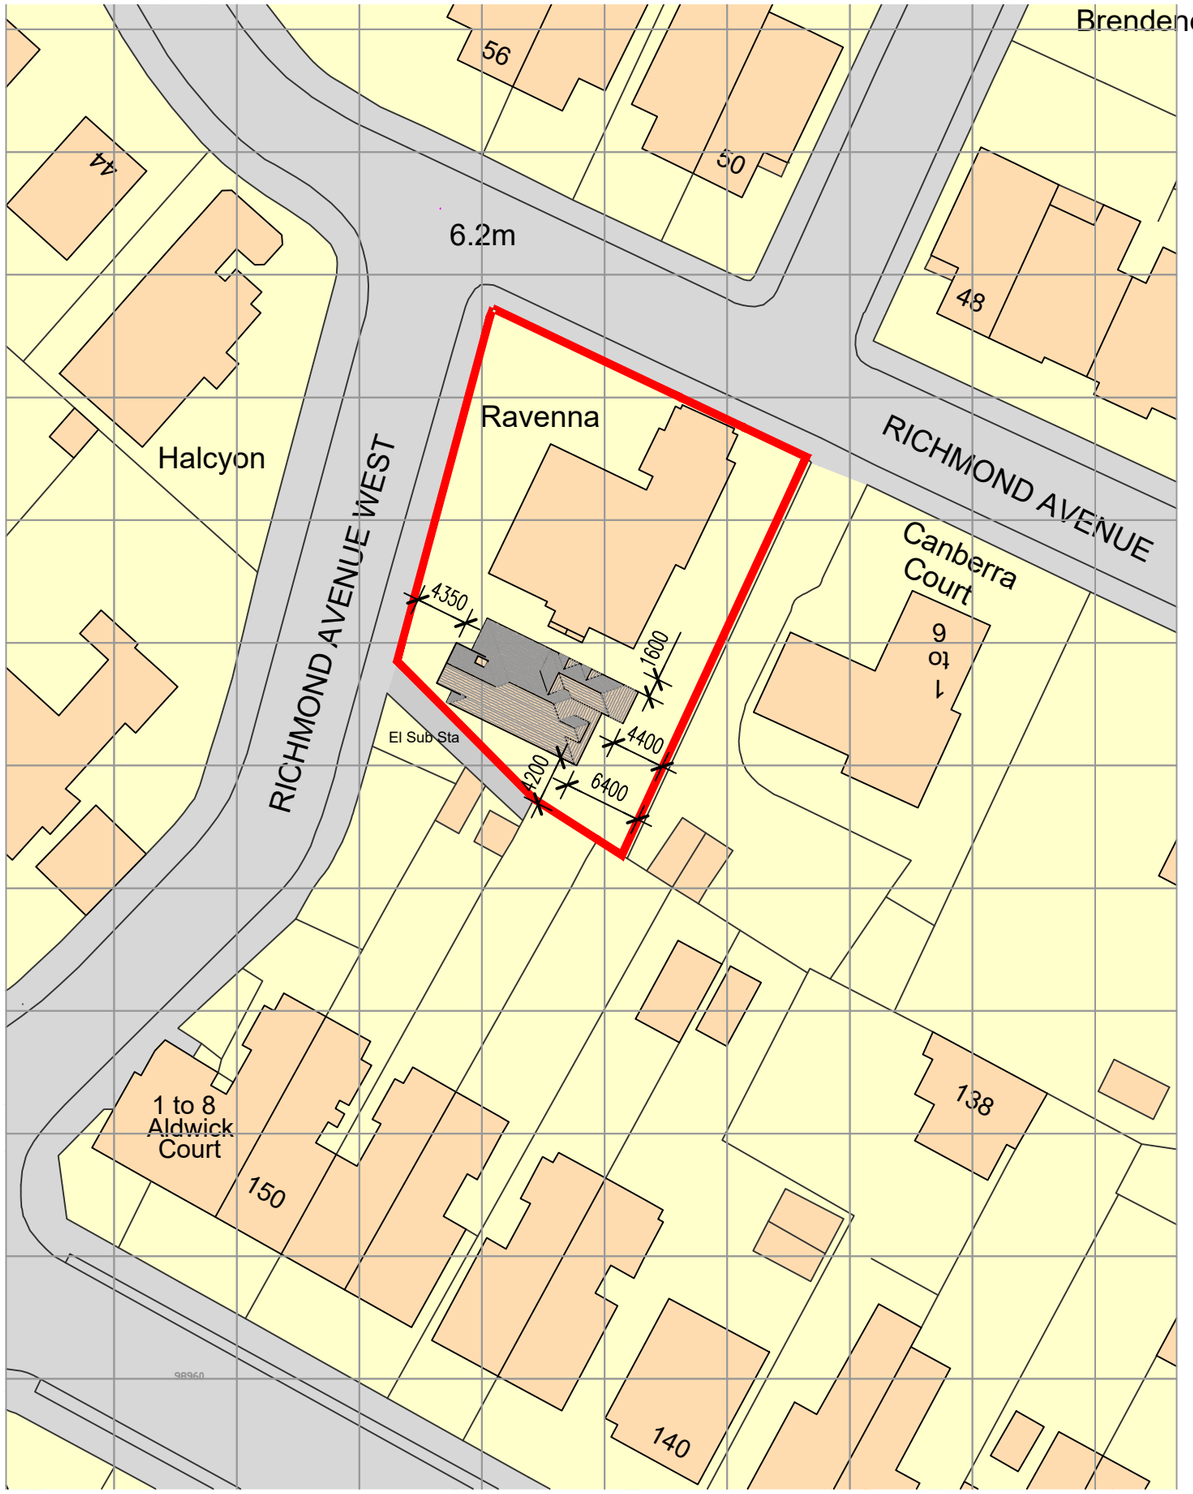

SCALE

5 METRES 25 METRES

© COPYRIGHT – ALL RIGHTS RESERVED

REV.	DATE	REVISIONS
B	May '21	Dormer facing South–East to stair omitted.
A	Aug '20	Dimensions to boundary included.

NOTES: 1. DO NOT SCALE FROM THIS DRAWING (EXCEPT FOR PLANNING APPLICATION PURPOSES). 2. ALL DIMENSIONS AND LEVELS TO BE CHECKED ON SITE BEFORE CARRYING OUT WORK. 3. ALL DISCREPANCIES TO BE REPORTED TO THE ARCHITECT BEFORE CARRYING OUT WORK. 4. READ WITH OTHER CONTRACT DOCUMENTS 5.IF IN DOUBT ASK.
COPY RIGHT & OWNERSHIP OF THIS DRAWING AND THE DESIGN OF THE BUILDING SHOWN ON THIS DRAWING IS VESTED IN THE ARCHITECTS WHOSE PRIOR WRITTEN CONSENT IS REQUIRED FOR ITS USE, REPRODUCTION OR FOR COPYING TO ANY THIRD PARTY.

E-mail michael@admarchitects.co.uk
web site www.admarchitects.co.uk

PROJECT: Ravenna

CLIENT: Hegarty

DRAWING TITLE: Block Plan as Proposed

COMPUTER FILE NAME DWG.DWG

ORIGINAL SIZE OF THIS DRAWING IS A3

DRAWN	CHECKED	DATE	SCALE – AS SCALE RODS	DRAWING NUMBER: PROJECT NUMBER	ACTUAL DRAWING NUMBER	REVISION
DCH	MB	Jan' 20	1:500	1731	03	B

TRINITY, STRETTINGTON, CHICHESTER, WEST SUSSEX, PO18 0LA, UNITED KINGDOM. TEL. 01243 771166

ARCHITECTS DESIGN & MANAGEMENT

ARUN DISTRICT COUNCIL BR/201/21/PL