
Site Plan - Shake & Bake, The Promenade, Bognor Regis.

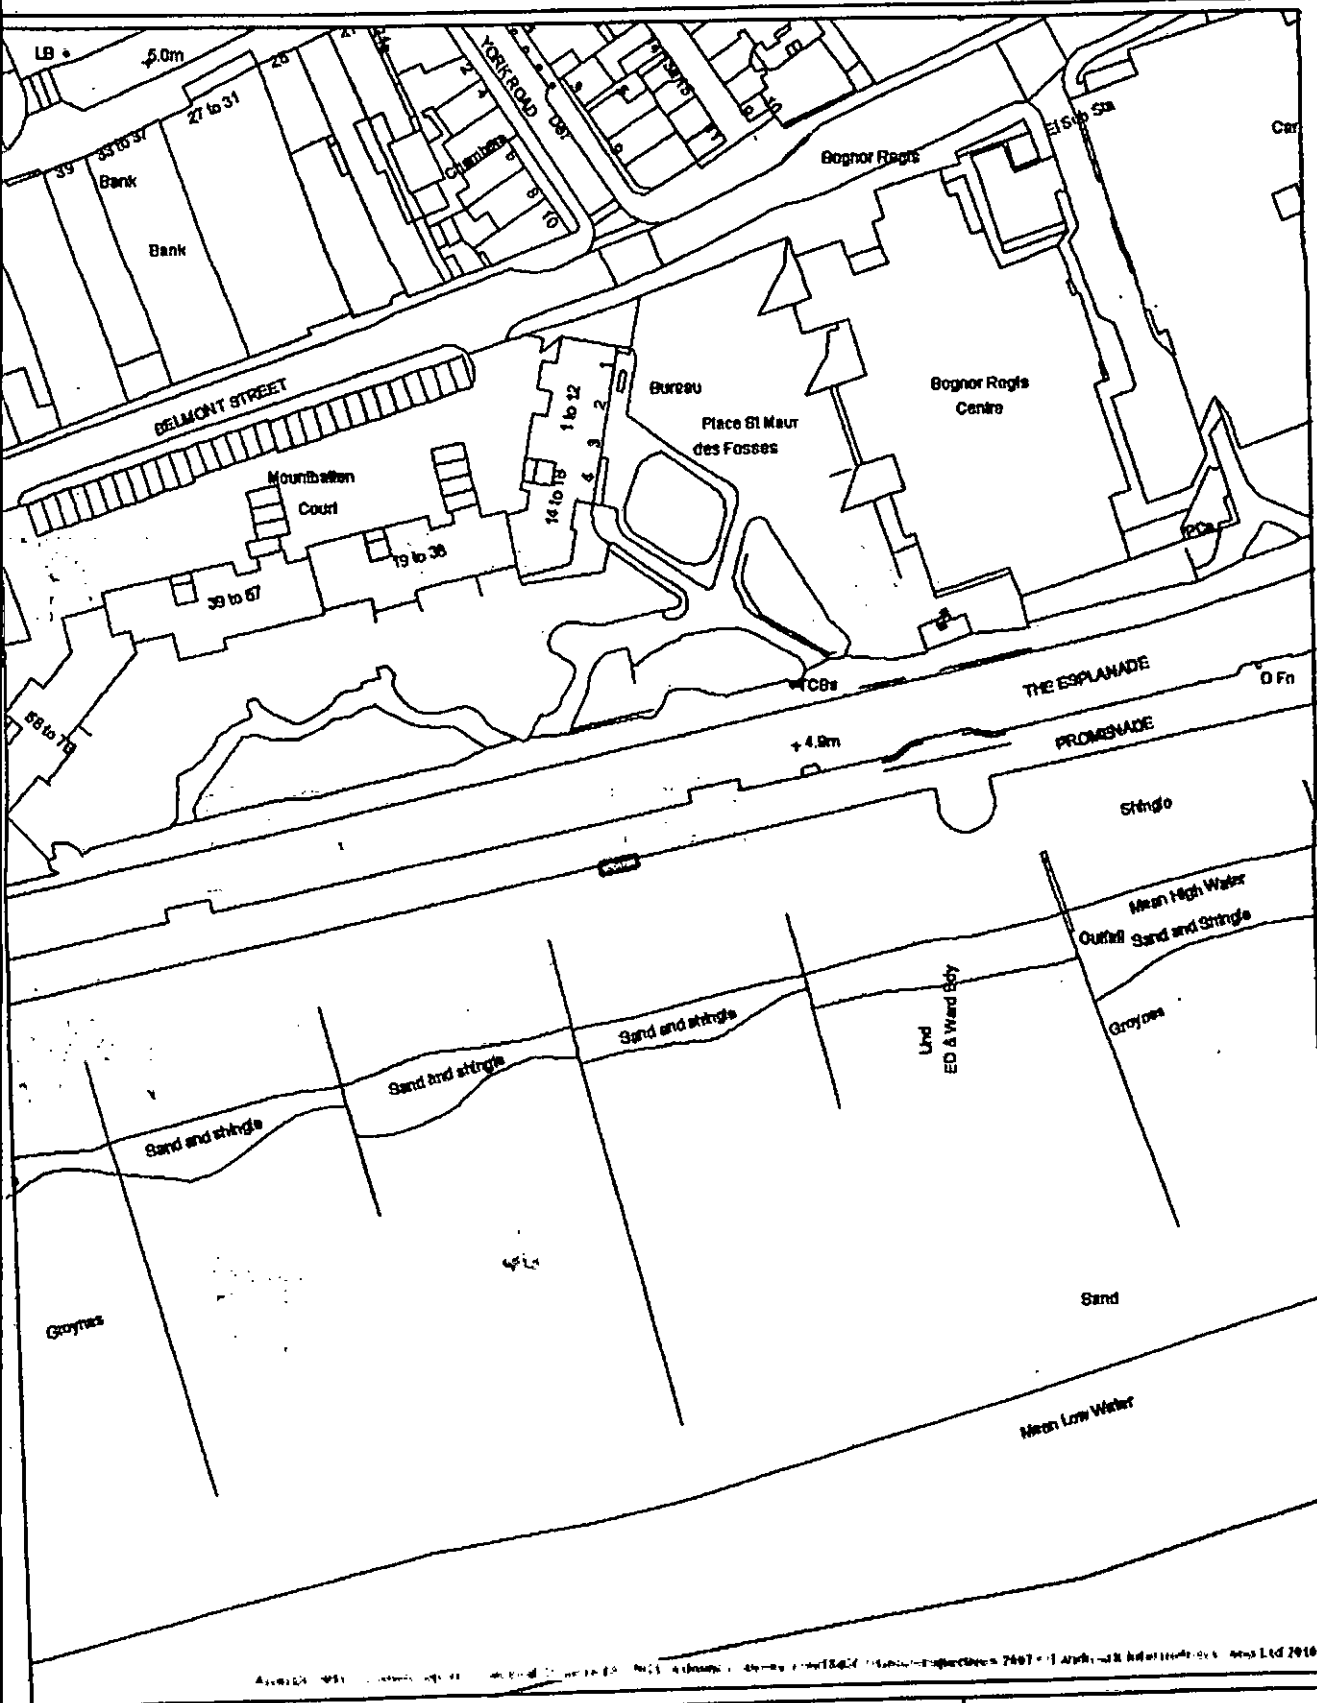

Based on the Ordnance Survey mapping with the permission of the Controller of Her Majesty's Stationery Office © Crown Copyright. Unauthorised reproduction infringes Crown Copyright and may lead to prosecution or civil proceedings.
Arun District Council 100018487.

Scale 1/1250
Date 20/3/2012
Centre = 493686 E 98885 N